
©Design Copyright reserved. Written consent must be obtained before copying or reproducing this drawing. Do not scale from this drawing, use dimensioned figures only. Contractors are responsible for taking and checking site dimensions. Any discrepancy must be reported to the architect immediately.

SECOND FLOOR LAYOUT

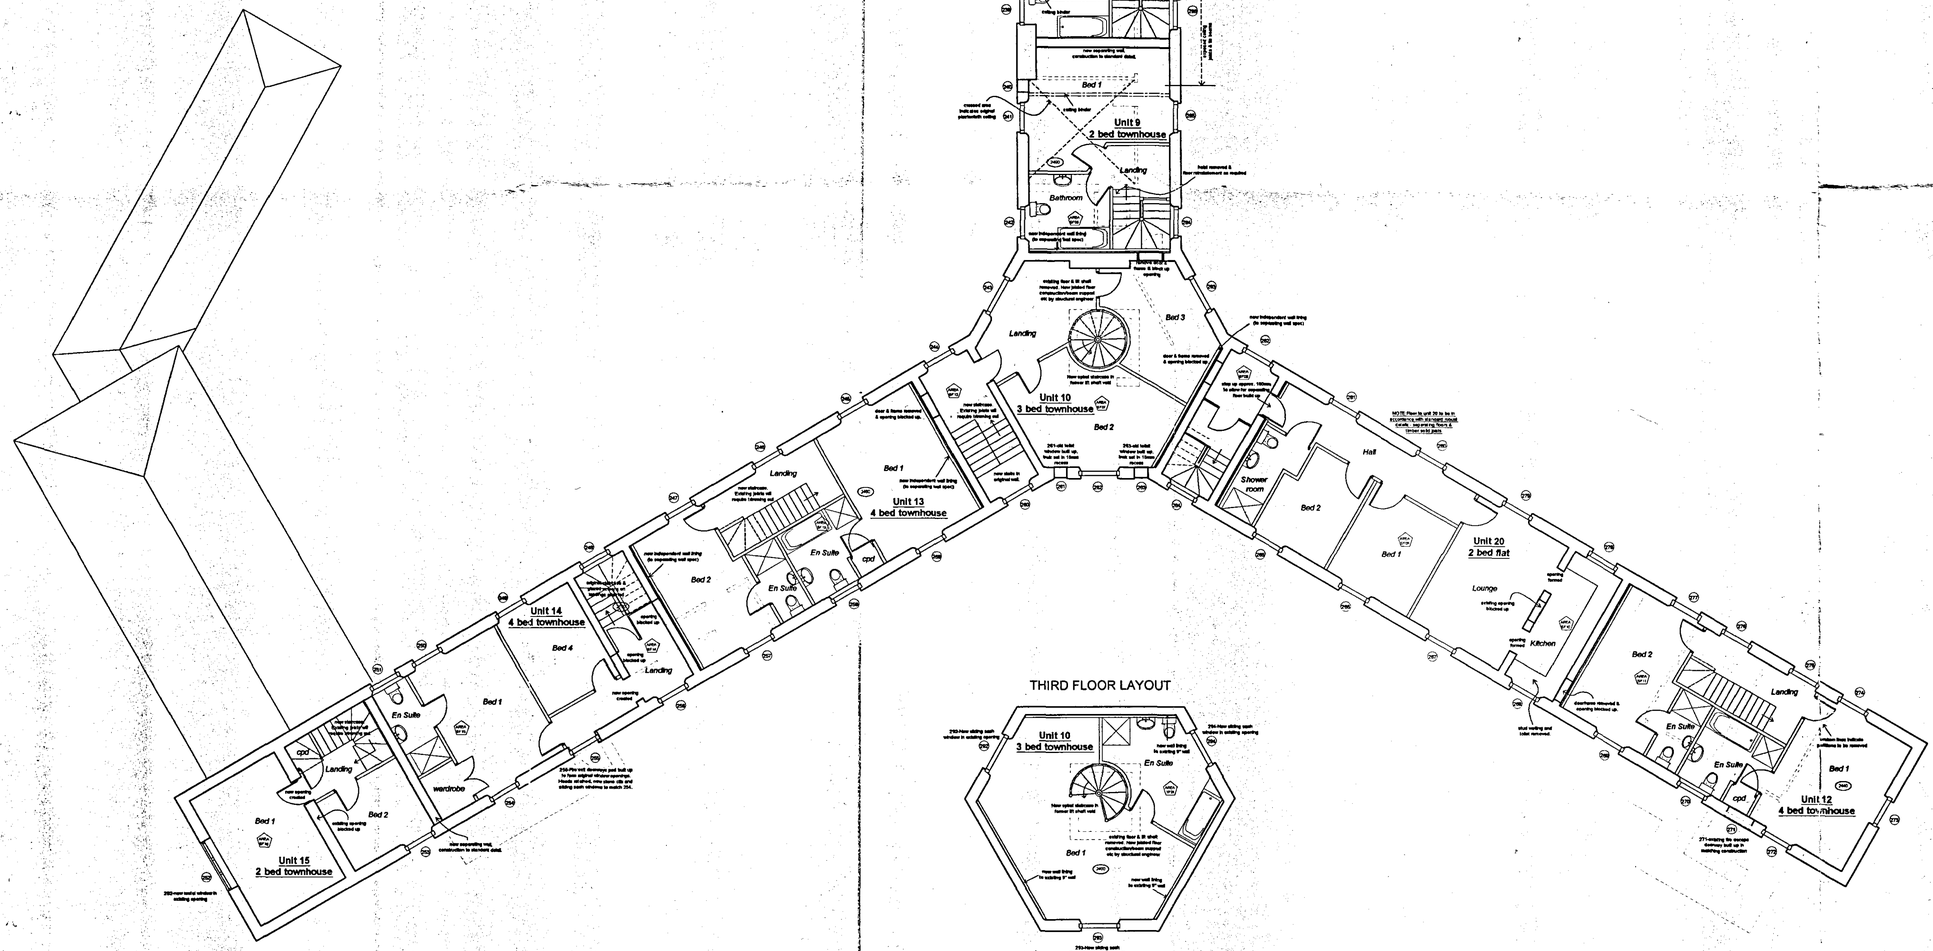

THIRD FLOOR LAYOUT

A1

20 DEC 2007
1669/07

DETERMINED PLAN

CB Design Group

Chartered Architects + Planning Consultants

NFU Buildings - Camelgate - Spalding - Lincolnshire PE12 6ET
Telephone 01-775 722241 Fax 01-775 769986
Email enquiries@cblnewhomes.co.uk

Client: Castle Building Limited

Scale: 1:100

Project: Holbeach House, Fleet Road, Holbeach

Date: June 2007

Drawn by: LPR

Drawing No.: 2018/019

Revision:

Title: Proposed 2nd & 3rd Floor Layouts