



Elevation J

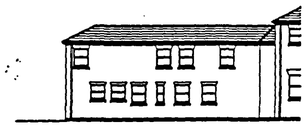


Elevation K




Elevation L

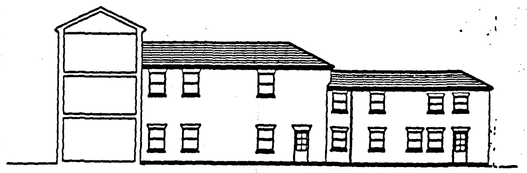


Elevation M

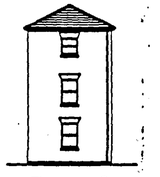


Elevation G

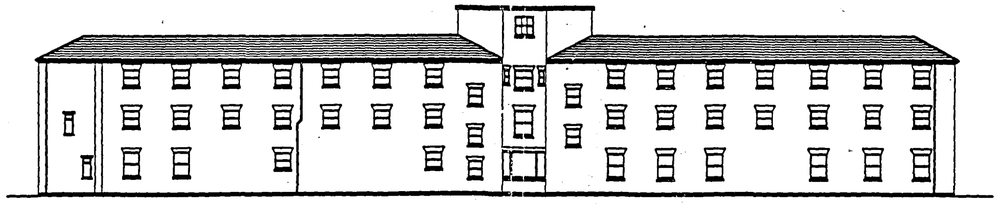


Elevation H

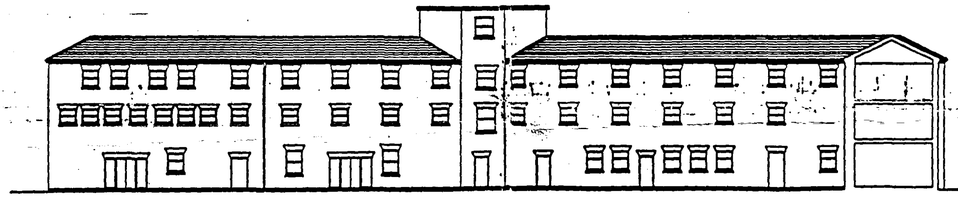

Elevation E

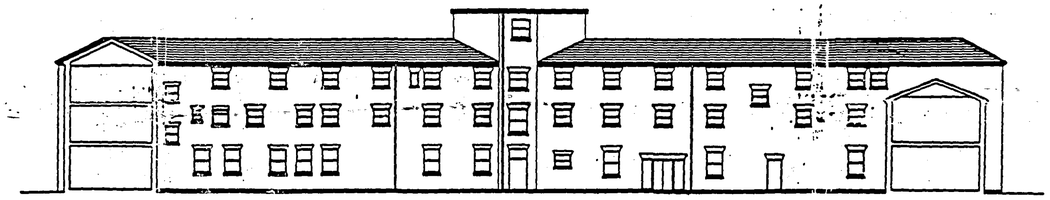

Elevation F

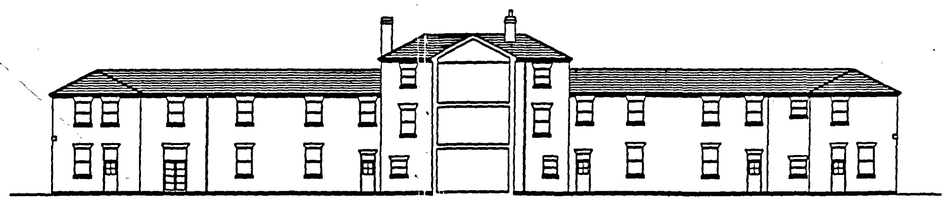

Elevation C




Elevation D



Elevation A



Elevation B

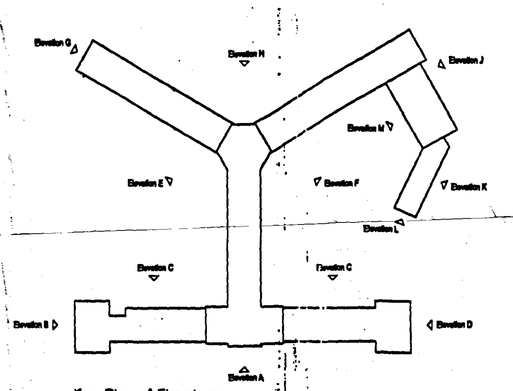

Key Plan of Elevations
Scale 1:500

Proposed Elevations
1:200

A1

0 10 Millimetres 150

DRAWING
19 DEC 2007
ISSUED

Rev.	Description	By	Date	Chk'd	Auth.
0	Planning		30/5/3	MP	

Rev.	Purpose of Issue	Date	Authorised

Craegmoor Healthcare

ATKINS
Design, Environment & Engineering
160 Aztec West
Almondsbury
Bristol BS32 4TU
Tel. 01454 201400 / Fax. 01454 201568

Client
CRAEGMOOR HOMES LTD

Project
Change of Use
Holbeach House, Holbeach
Lincolnshire

Title
INDICATIVE Proposed Elevations

Original Scale	Drawn	Checked	Authorised
1:200	M.H. Date 30.05.03	M.P. Date 30.05.03	M.P. Date 30.05.03

Drawing Number
5019641 AA/003/ **4005**

Rev Ø

Job 4 Dept. Sub Unique No.