
©Design Copyright reserved. Written consent must be obtained before copying or reproducing this drawing. Do not scale from this drawing, use dimensioned figures only. Contractors are responsible for taking and checking site dimensions. Any discrepancy must be reported to the architect immediately.

FIRST FLOOR LAYOUT

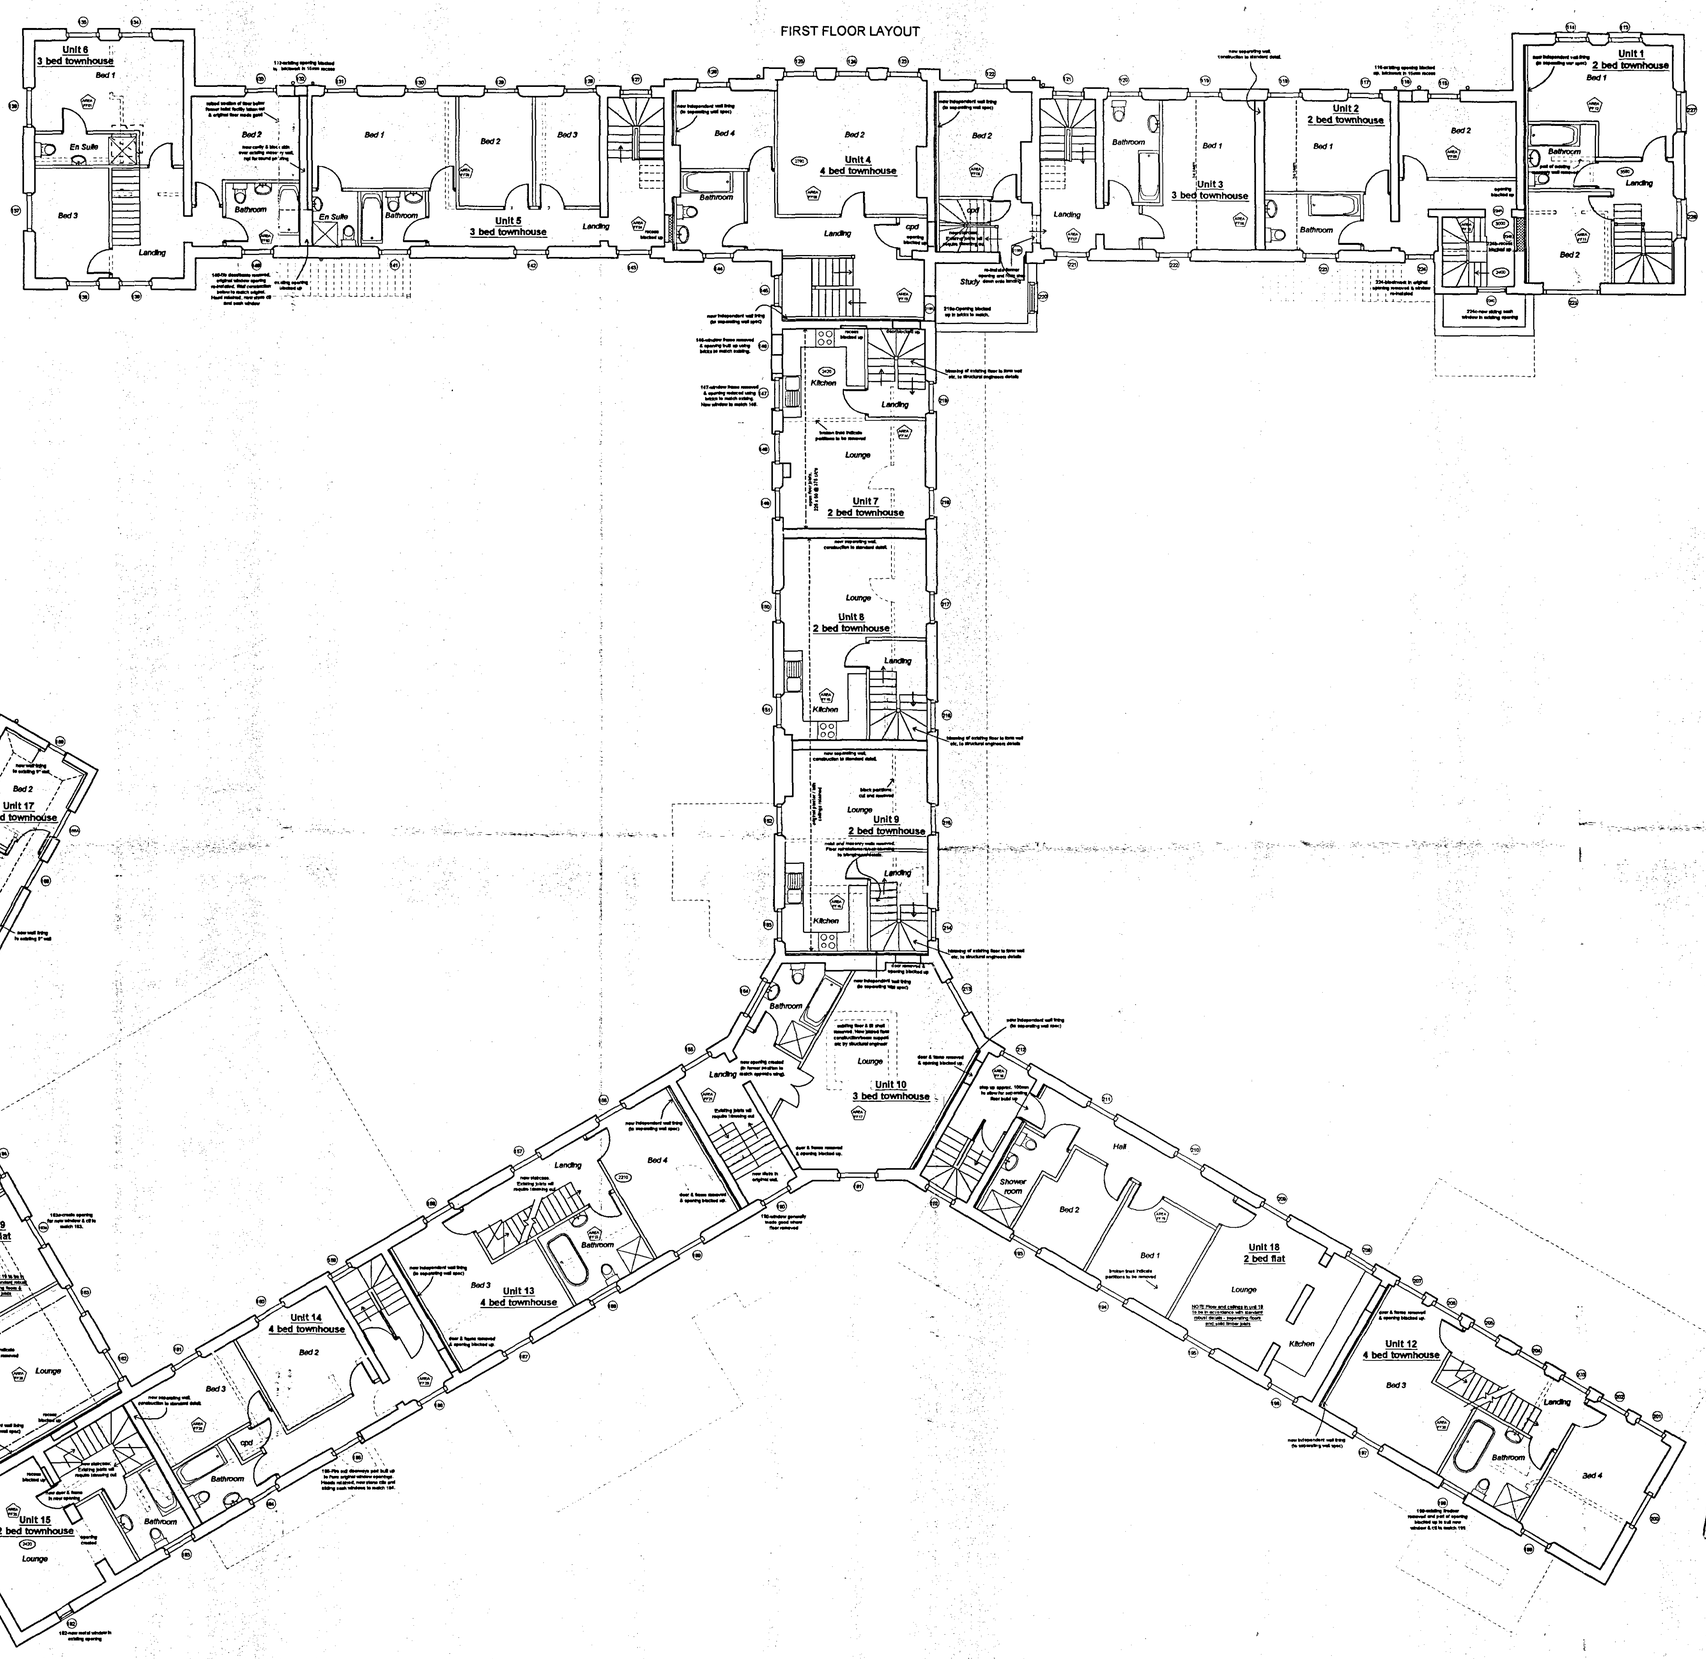

20 FEB 07
P.P. 1669107

DETERMINED PLAN

Rev A Extension to unit 3 shown where approved demolition works has exposed inadequate brickwork. 11/07

CB Design Group
Chartered Architects + Planning Consultants
NFU Buildings - Camelgate - Spalding - Lincolnshire PE12 6ET
Telephone 01-775 722241 Fax 01-775 769986
Email enquiries@cblnewhomes.co.uk

Client: Castle Building Limited

Project: Holbeach House, Fleet Road, Holbeach

Scale: 1:100

Date: June 2007

Drawn by: LPR

Drawing No.: 2018/018

Title: Proposed First Floor Layout

Revision: A

A1