

©Design Copyright reserved. Written consent must be obtained before copying or reproducing this drawing. Do not scale from this drawing. Use dimensioned figures only. Contractors are responsible for taking and checking site dimensions. Any discrepancy must be reported to the architect immediately.


PROPOSED ELEVATION 'F'

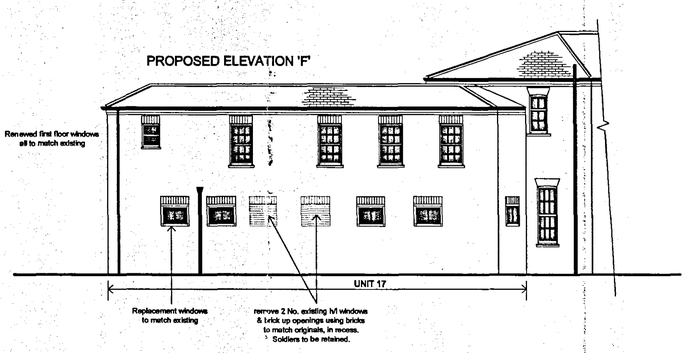


PROPOSED ELEVATION 'G'

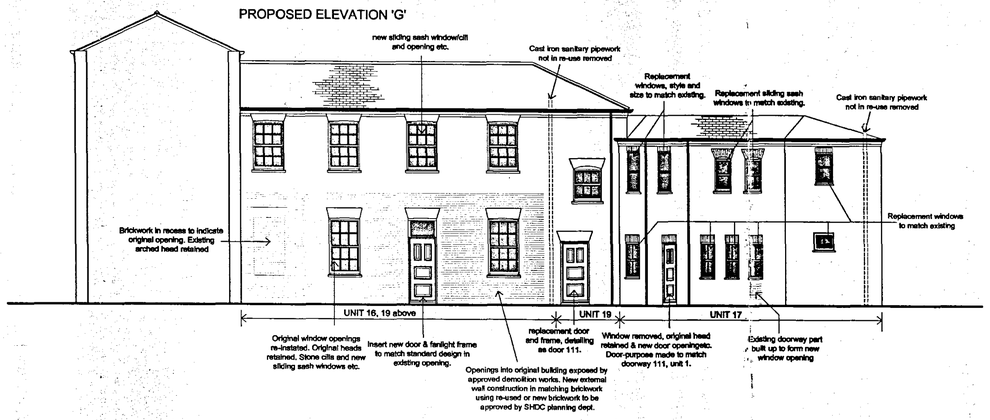


PROPOSED ELEVATION 'H'

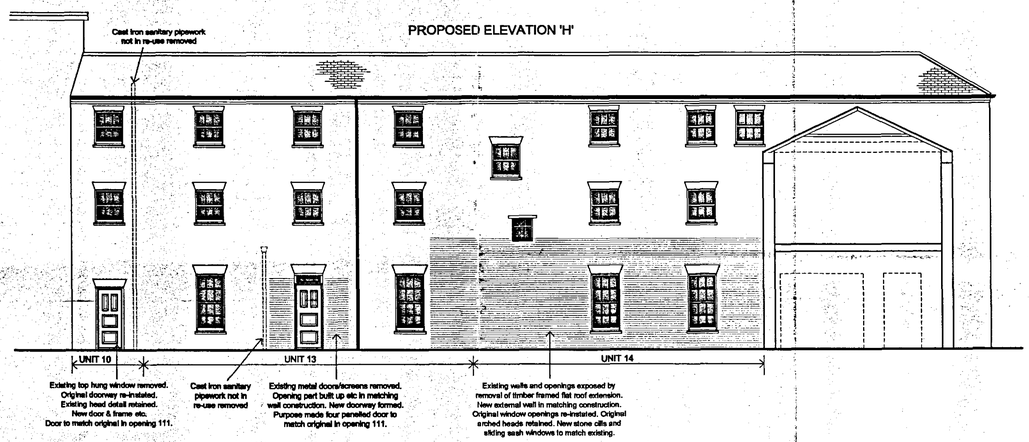

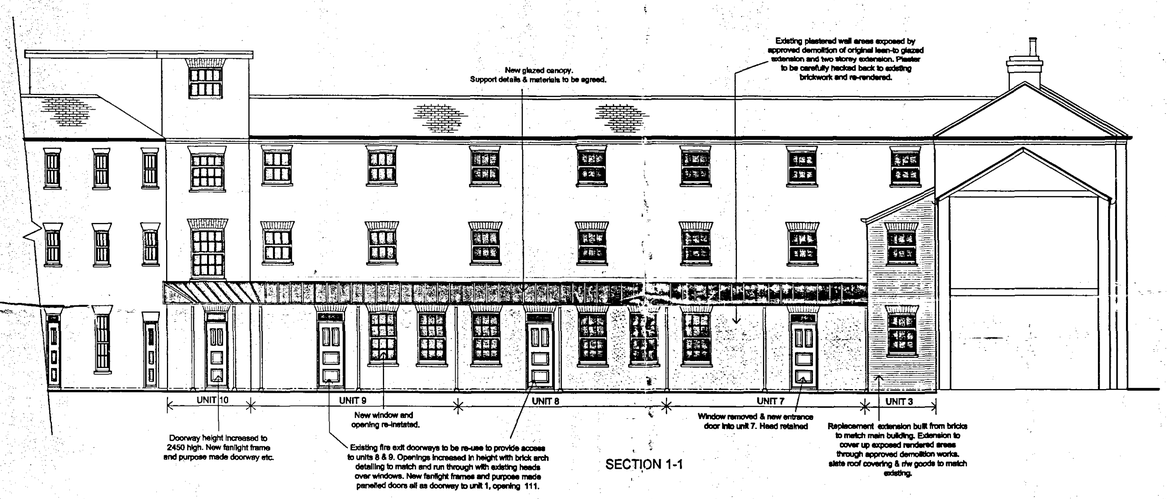

SECTION 1-1

PROPOSED ELEVATION 'J'

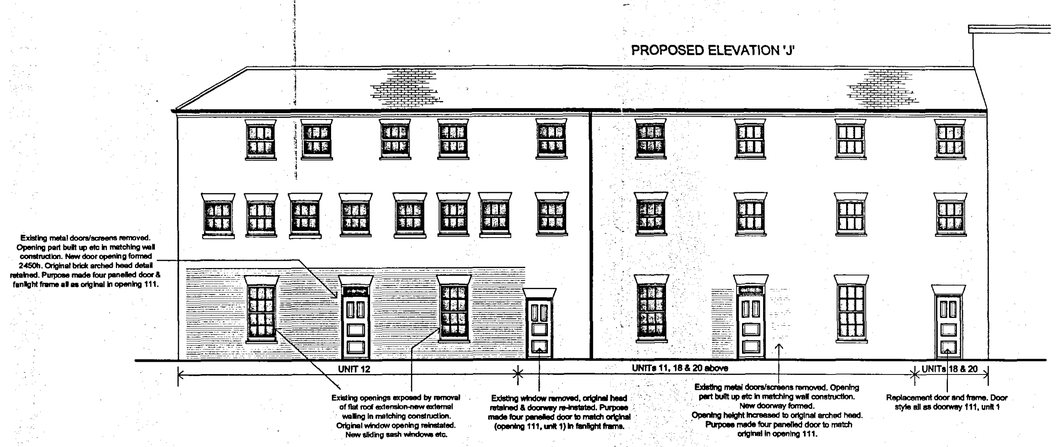

GENERAL NOTES-

Original walls with render finish exposed by approved demolition of flat roofed extensions to be taken down and rebuilt in matching construction.
Facing brick type/make to be agreed before work commences.

Drawing to be read in conjunction with external opening, doors and window schedule.

20 SEP 2007
1669/07

Rev B	Section 1-1 added	11/07
Rev A	Horns taken off sash windows	10/07

CB Design Group
Chartered Architects + Planning Consultants
NFU Buildings - Camelgate - Spalding - Lincolnshire PE12 6ET
Telephone 01-775 722241 Fax 01-775 769986
Email enquiries@cbinewhomes.co.uk
Member of The Royal Institute of British Architects
Member of Chartered Institute of Architectural Technologists

DETERMINED PLAN

Client: Castle Building Limited

Holbeach House
Fleet Road
Holbeach

Scale: 1:100
Date: June 2007
Drawn by: LPR
Drawing No.: 2018/016
Revision: B

Title: Proposed Elevations F,G,H & J

A1