


©Design Copyright reserved. Written consent must be obtained before copying or reproducing this drawing. Do not scale from this drawing, use dimensioned figures only. Contractors are responsible for taking and checking site dimensions. Any discrepancy must be reported to the architect immediately.

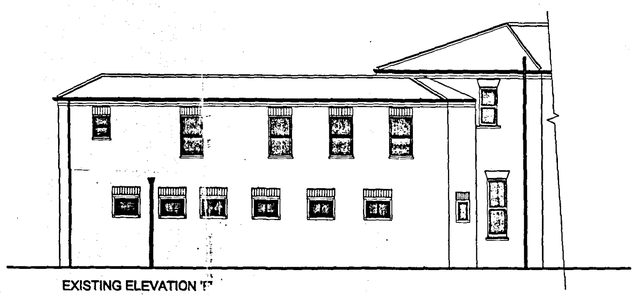


EXISTING ELEVATION 'F'

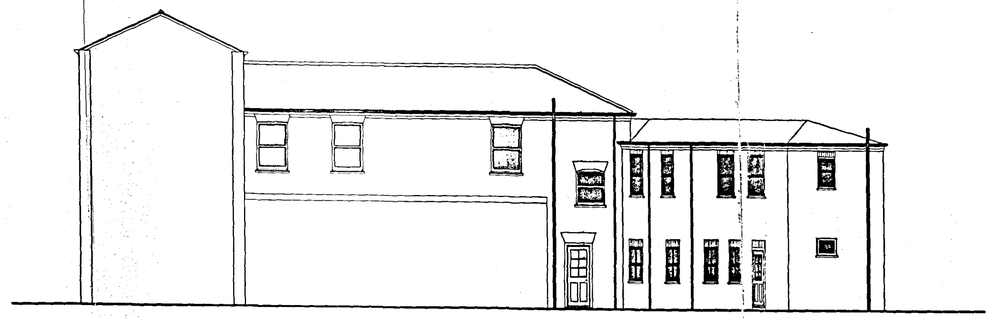

EXISTING ELEVATION 'G'

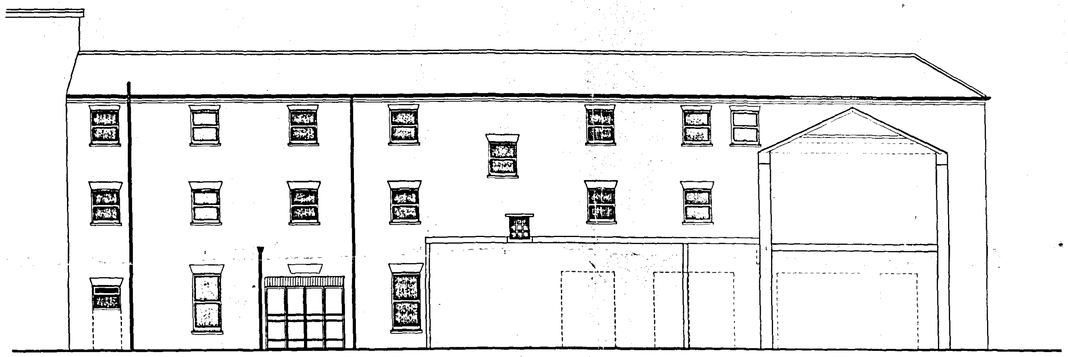

EXISTING ELEVATION 'H'

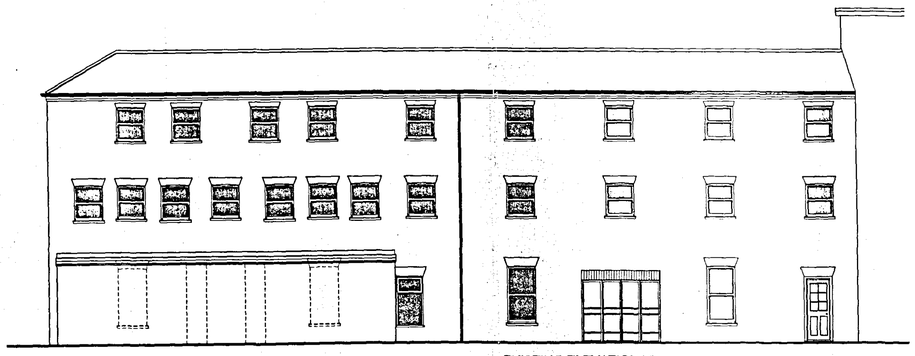

EXISTING ELEVATION 'J'

20 FEB 2007
1669/07

Rev. A minor amends to some opening types 02/07/07 LR

DETERMINED PLAN

CB Design Group
Chartered Architects + Planning Consultants
NFU Buildings - Camelgate - Spalding - Lincolnshire PE12 6ET
Telephone 01-775 722241 Fax 01-775 769986
Email enquiries@cbdnewhomes.co.uk

Client: Castle Building Limited

Scale: 1:100

Project: Listed Building Survey
Holbeach House
Fleet Road
Holbeach

Date: June 2007

Drawn by: LPR

Drawing No.: 2018/005

Title: Elevations F,G,H & J

Revision: A

A1