
SUBMITTED AMENDMENT FEBRUARY 23RD 2005

METRIC CONVERSION OF MEASUREMENTS. TWO WAYS, BRANCHES LANE, HOLBEACH, PE12 7BE, MR J. CUNNINGTON, 5TH JANUARY, 2005

PRINGES STREET

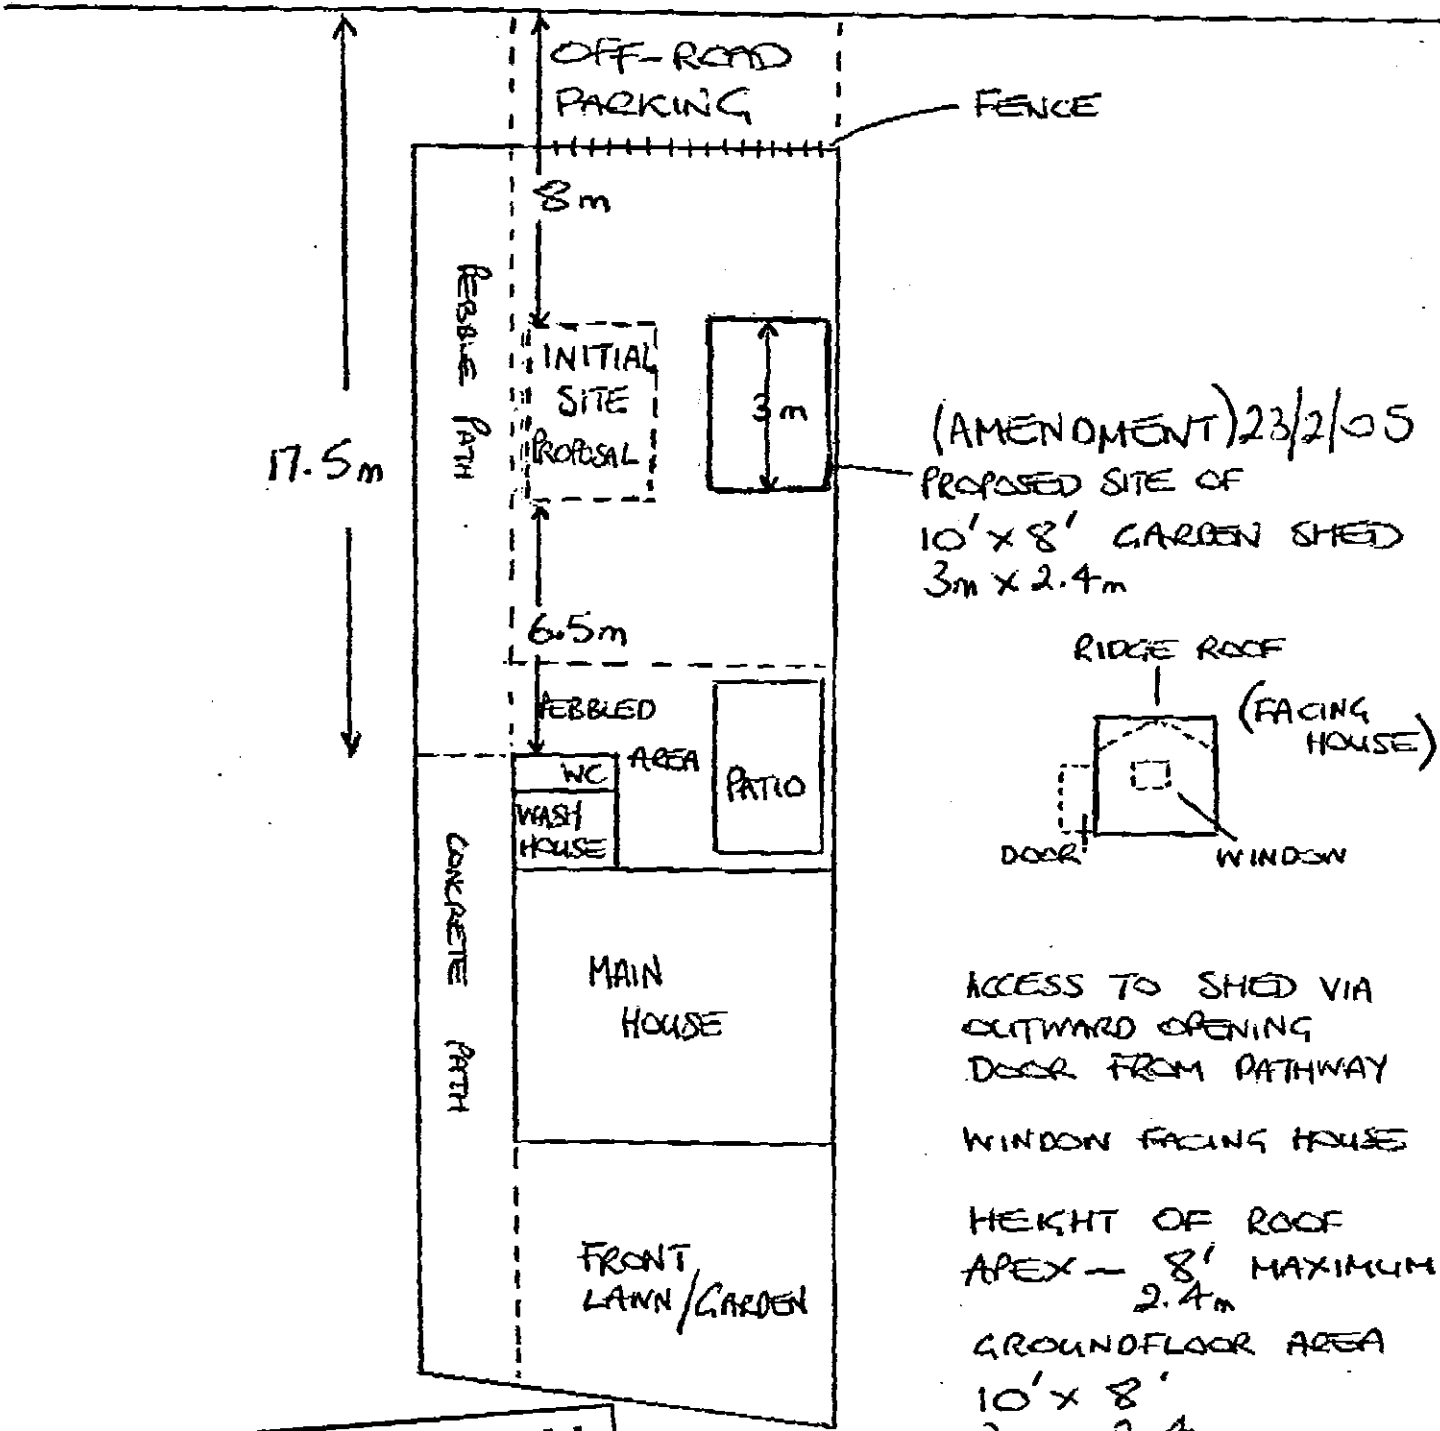

(AMENDMENT) 23/2/05
PROPOSED SITE OF 10'x8' GARDEN SHED 3m x 2.4m

ACCESS TO SHED VIA OUTWARD OPENING DOOR FROM PATHWAY

WINDOW FACING HOUSE

HEIGHT OF ROOF APEX — 8' 2.4m MAXIMUM

GROUNDFLOOR AREA 10'x 8' 3m x 2.4m

AMENDED PLAN
Ref.

E J Cunnington 04