

NOT TO SCALE

METRIC CONVERSION OF MEASUREMENTS. TWO WAYS, BRANCHES LANE, HOLBEACH, PE12 7BE, MR J. CUNNINGTON, 5TH JANUARY, 2005

PRINCES STREET

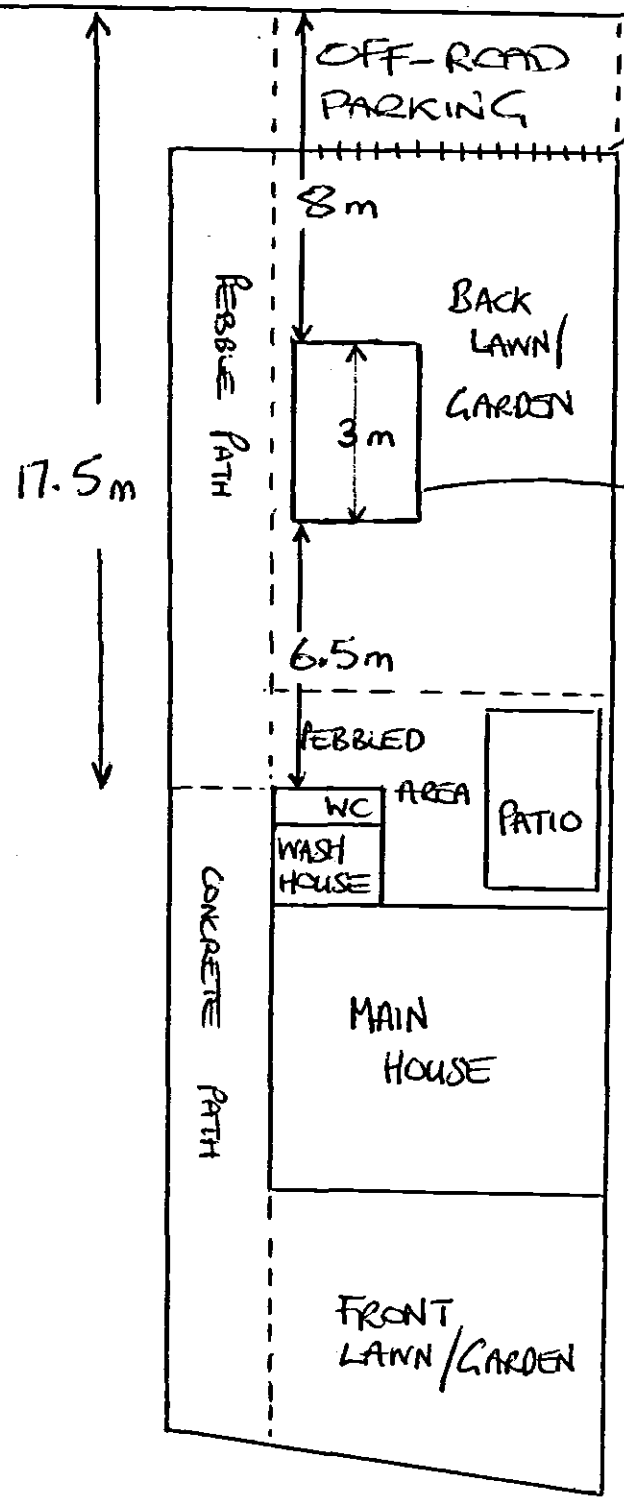

SHDC
Planning & Development
06 JAN 2005
Ref: 1680/04

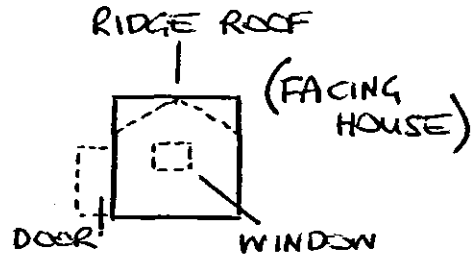

ACCESS TO SHED VIA OUTWARD OPENING DOOR FROM PATHWAY

WINDOW FACING HOUSE

HEIGHT OF ROOF APEX — 8' MAXIMUM 2.4m

GROUNDFLOOR AREA 10'x 8' 3m x 2.4m

J Cunnington 04