

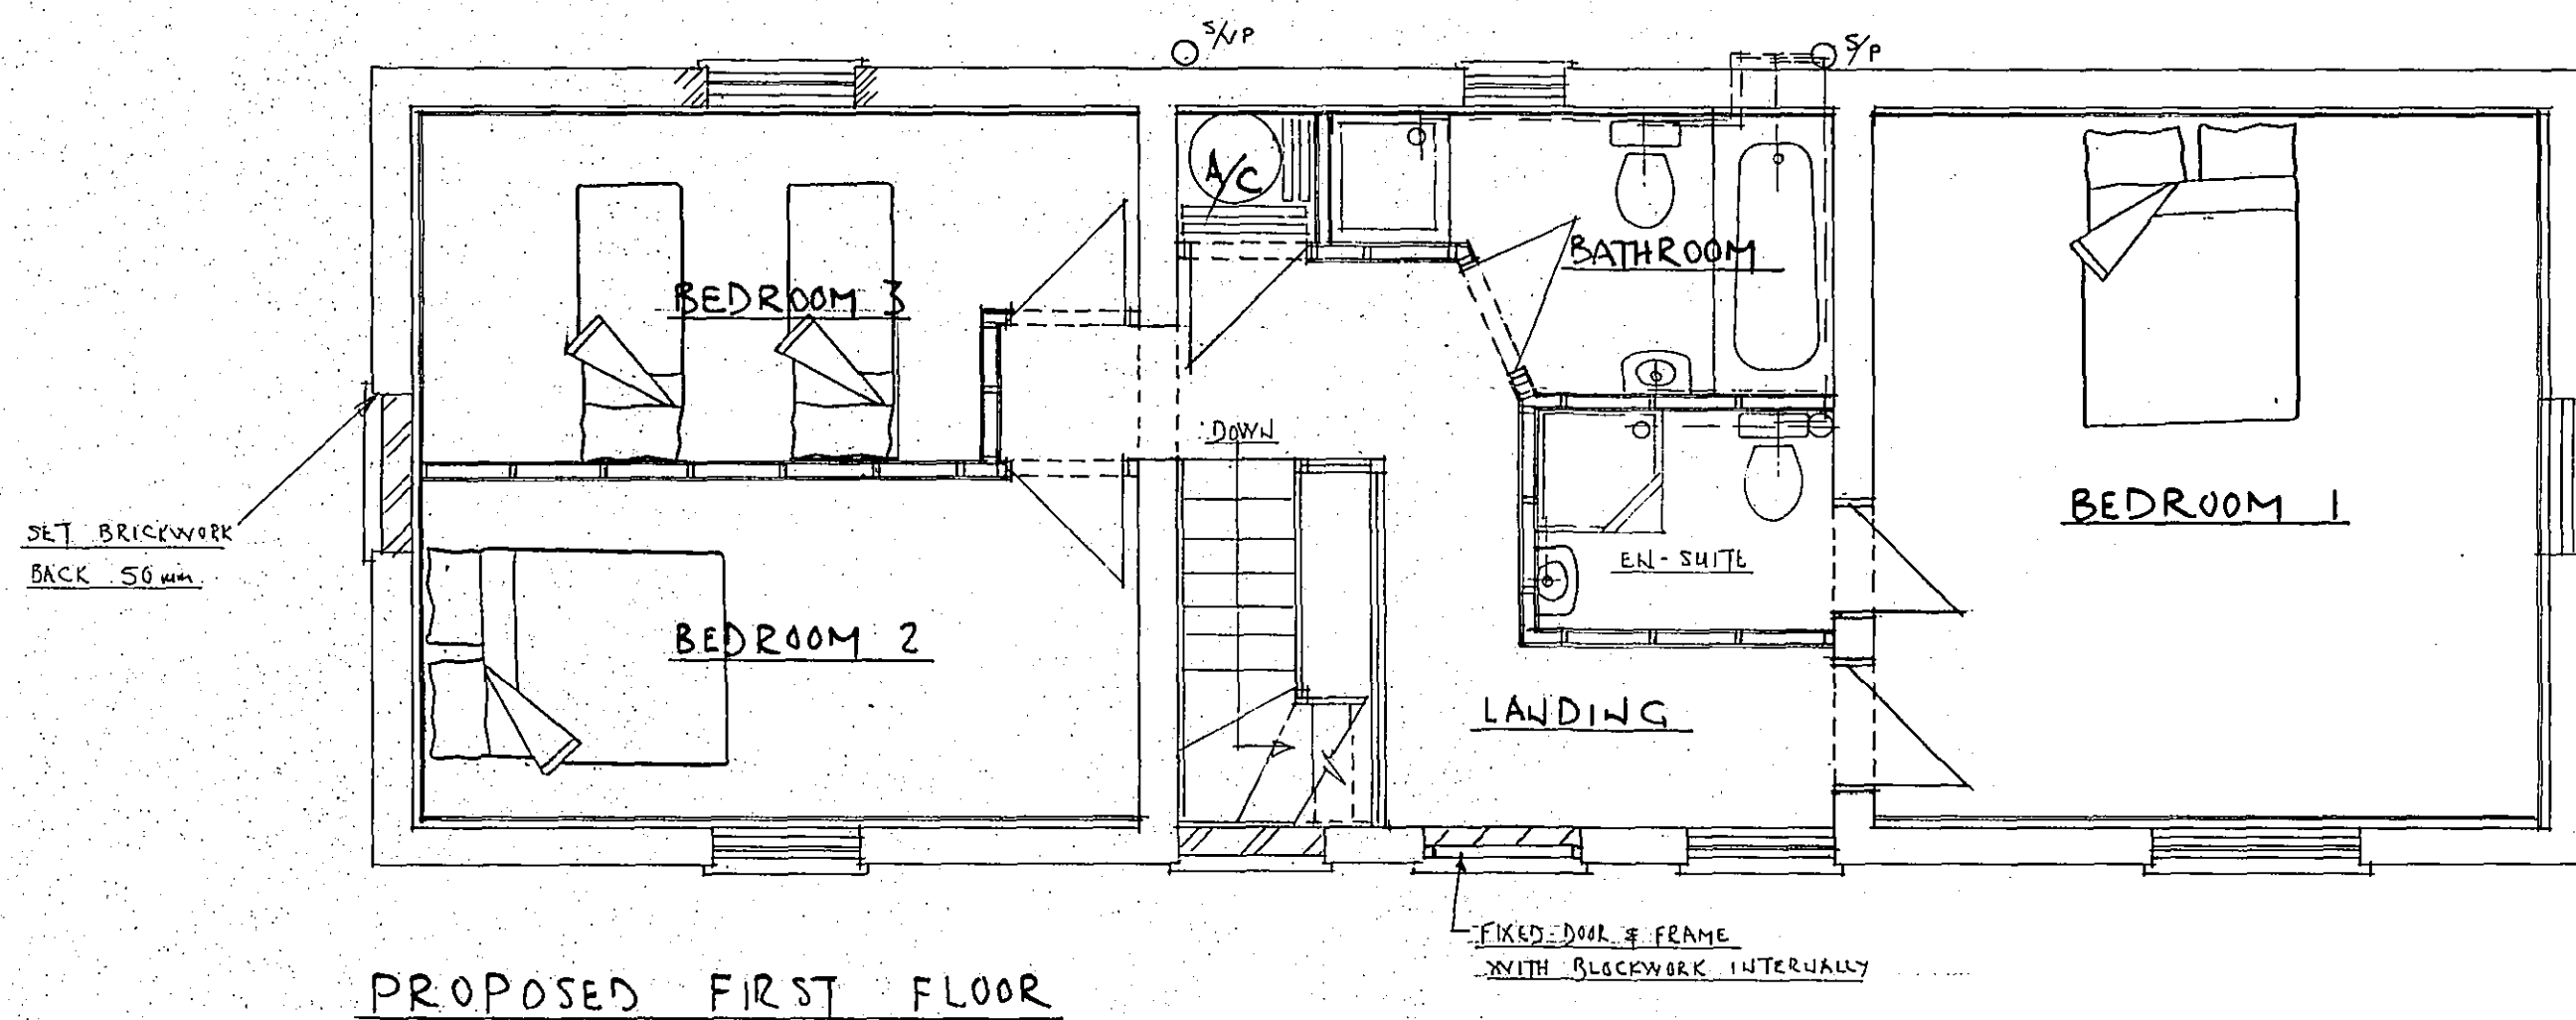



ROOF: WELSH SLATE TO REMAIN
 WALLS: REPOINT WHERE NECESSARY
 WINDOWS: GOOD QUALITY SOFTWOOD FRAMES WITH WHITE PAINT FINISH
 CASEMENT STYLE, DOUBLE GLAZED

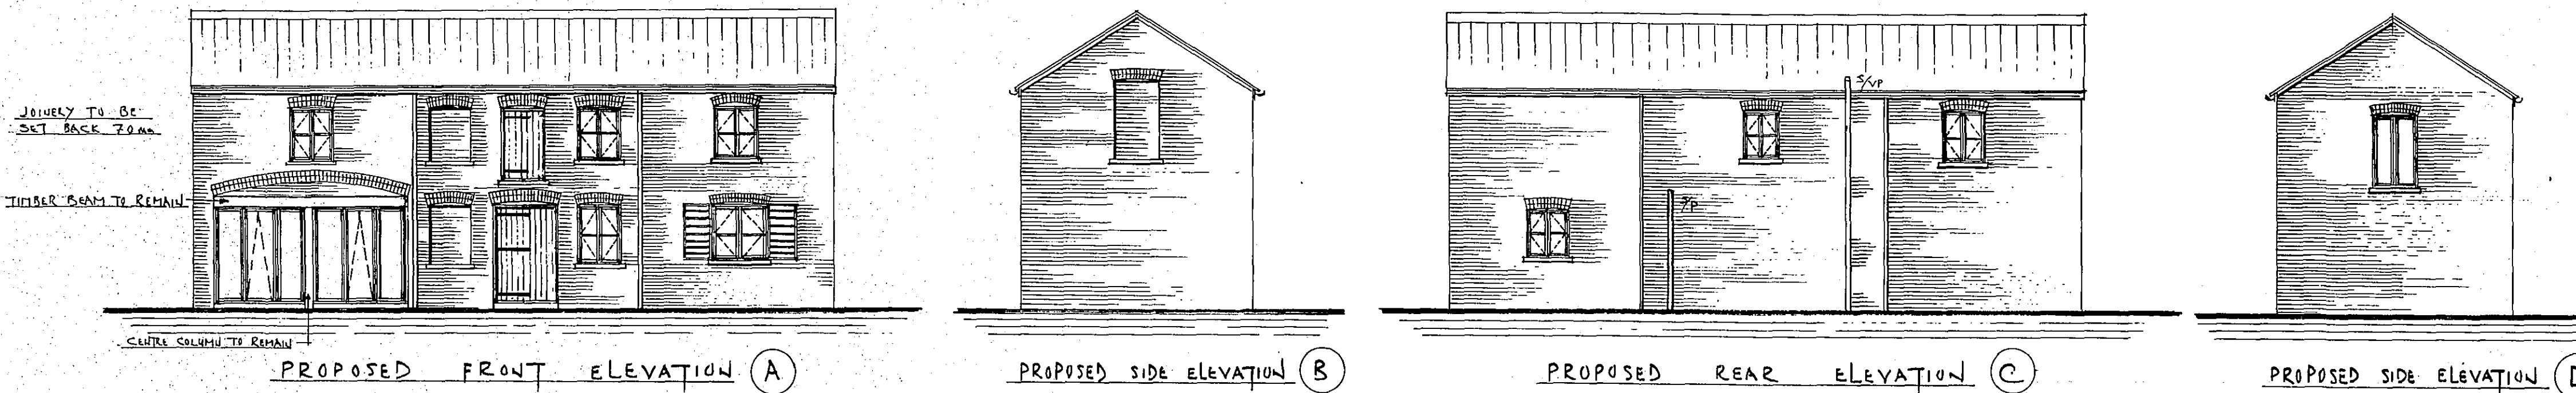

PROPOSED FIRST FLOOR

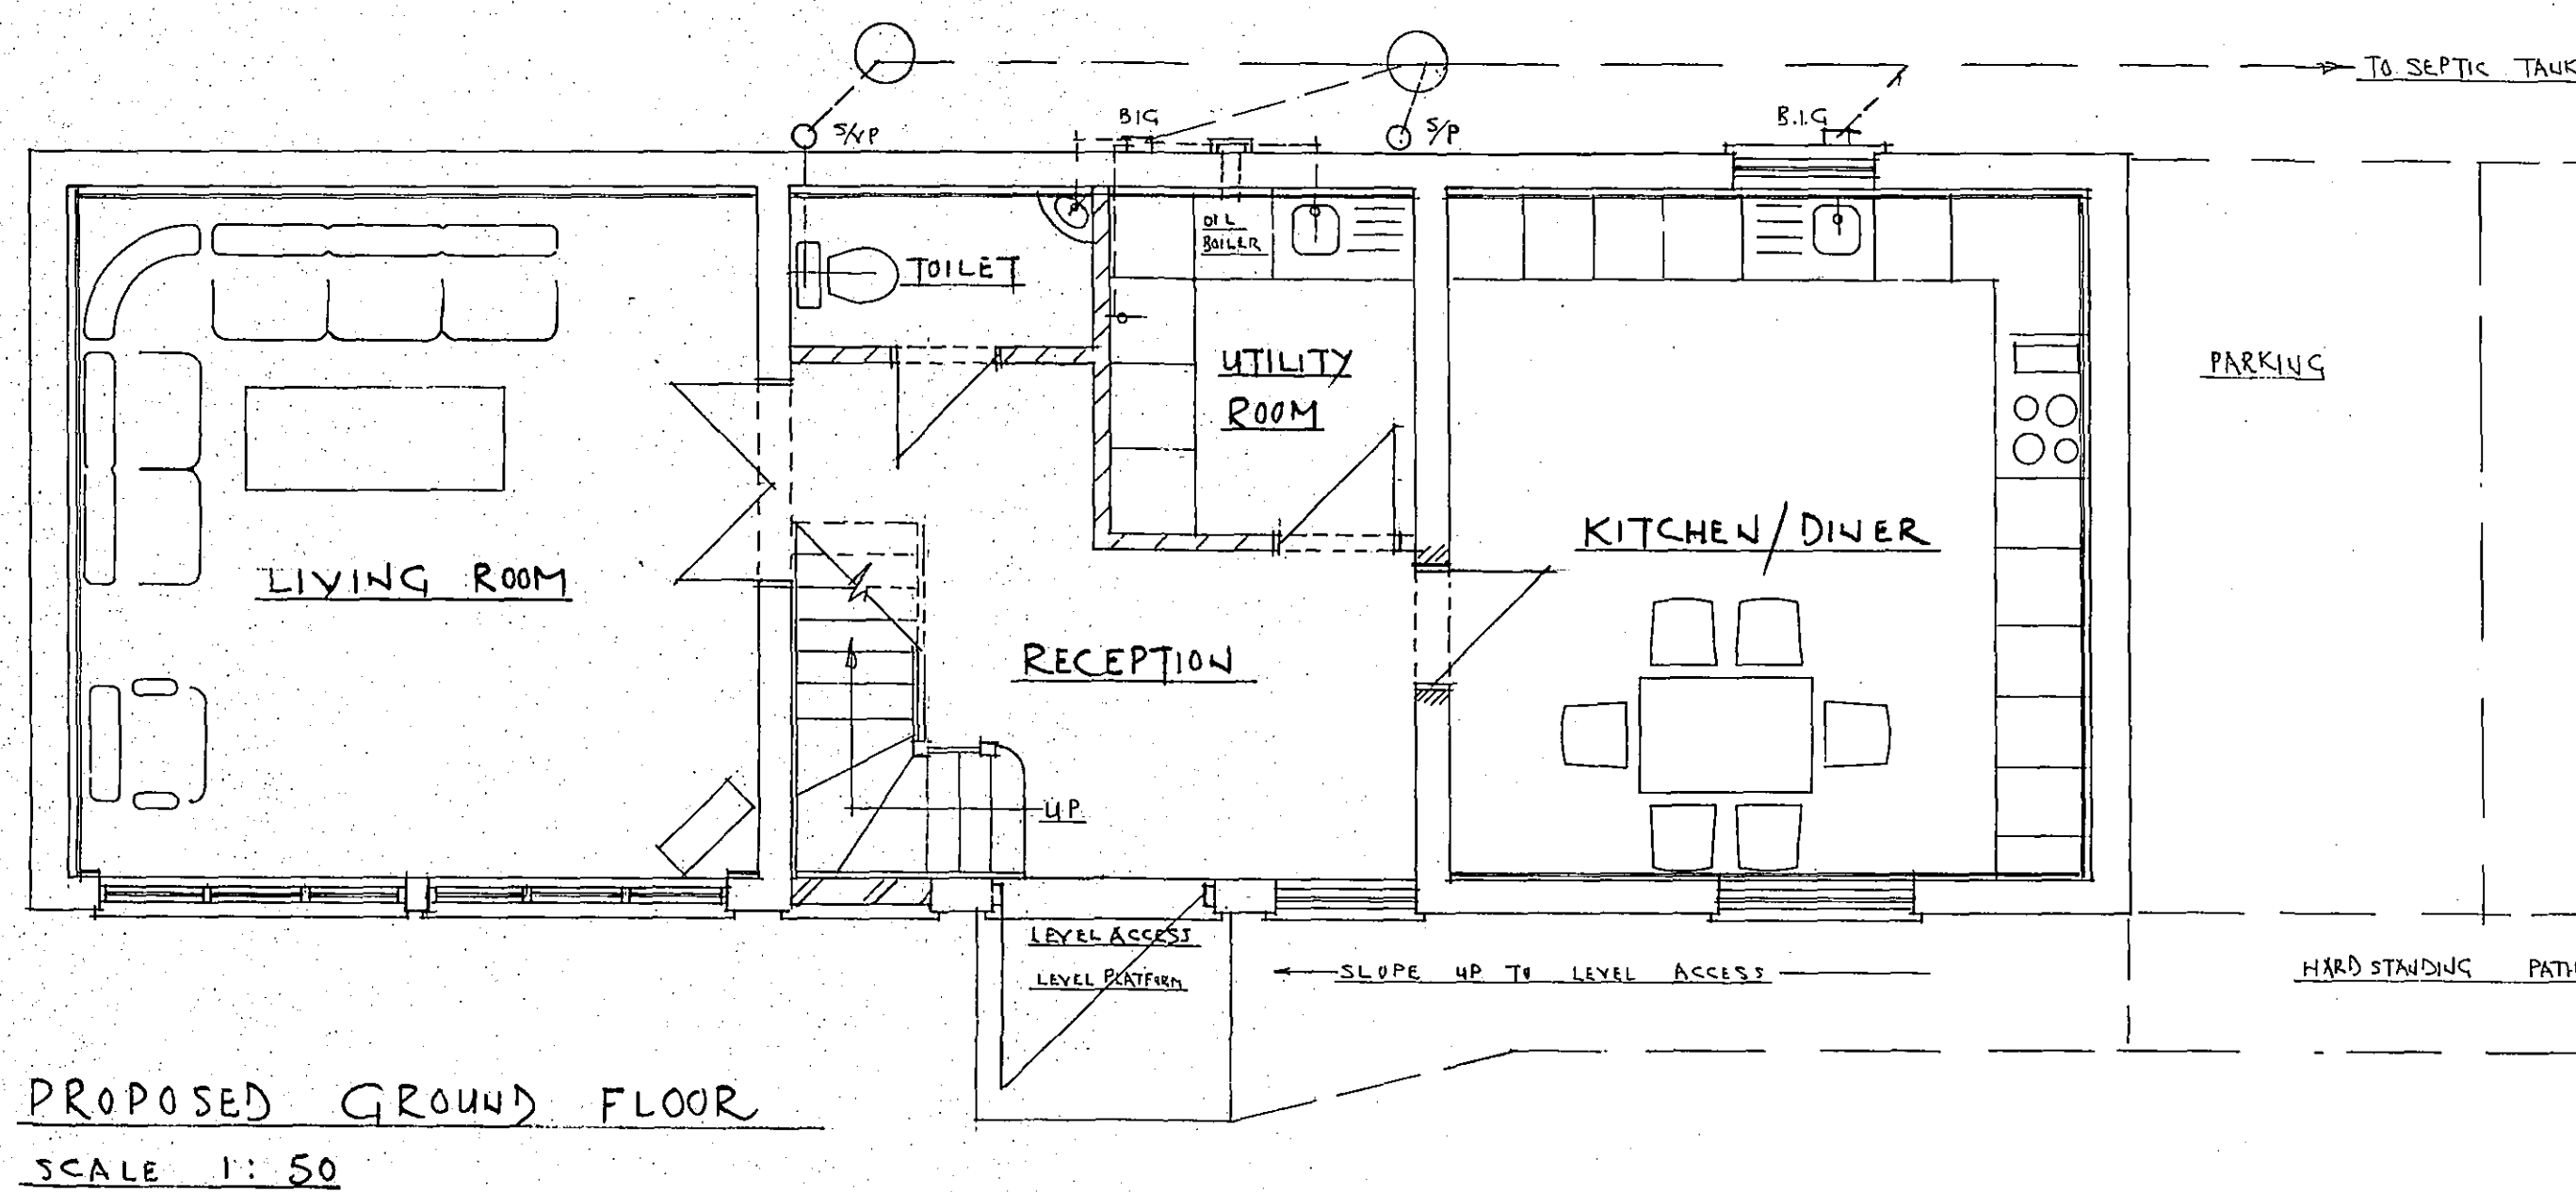

PROPOSED GROUND FLOOR
 SCALE 1:50

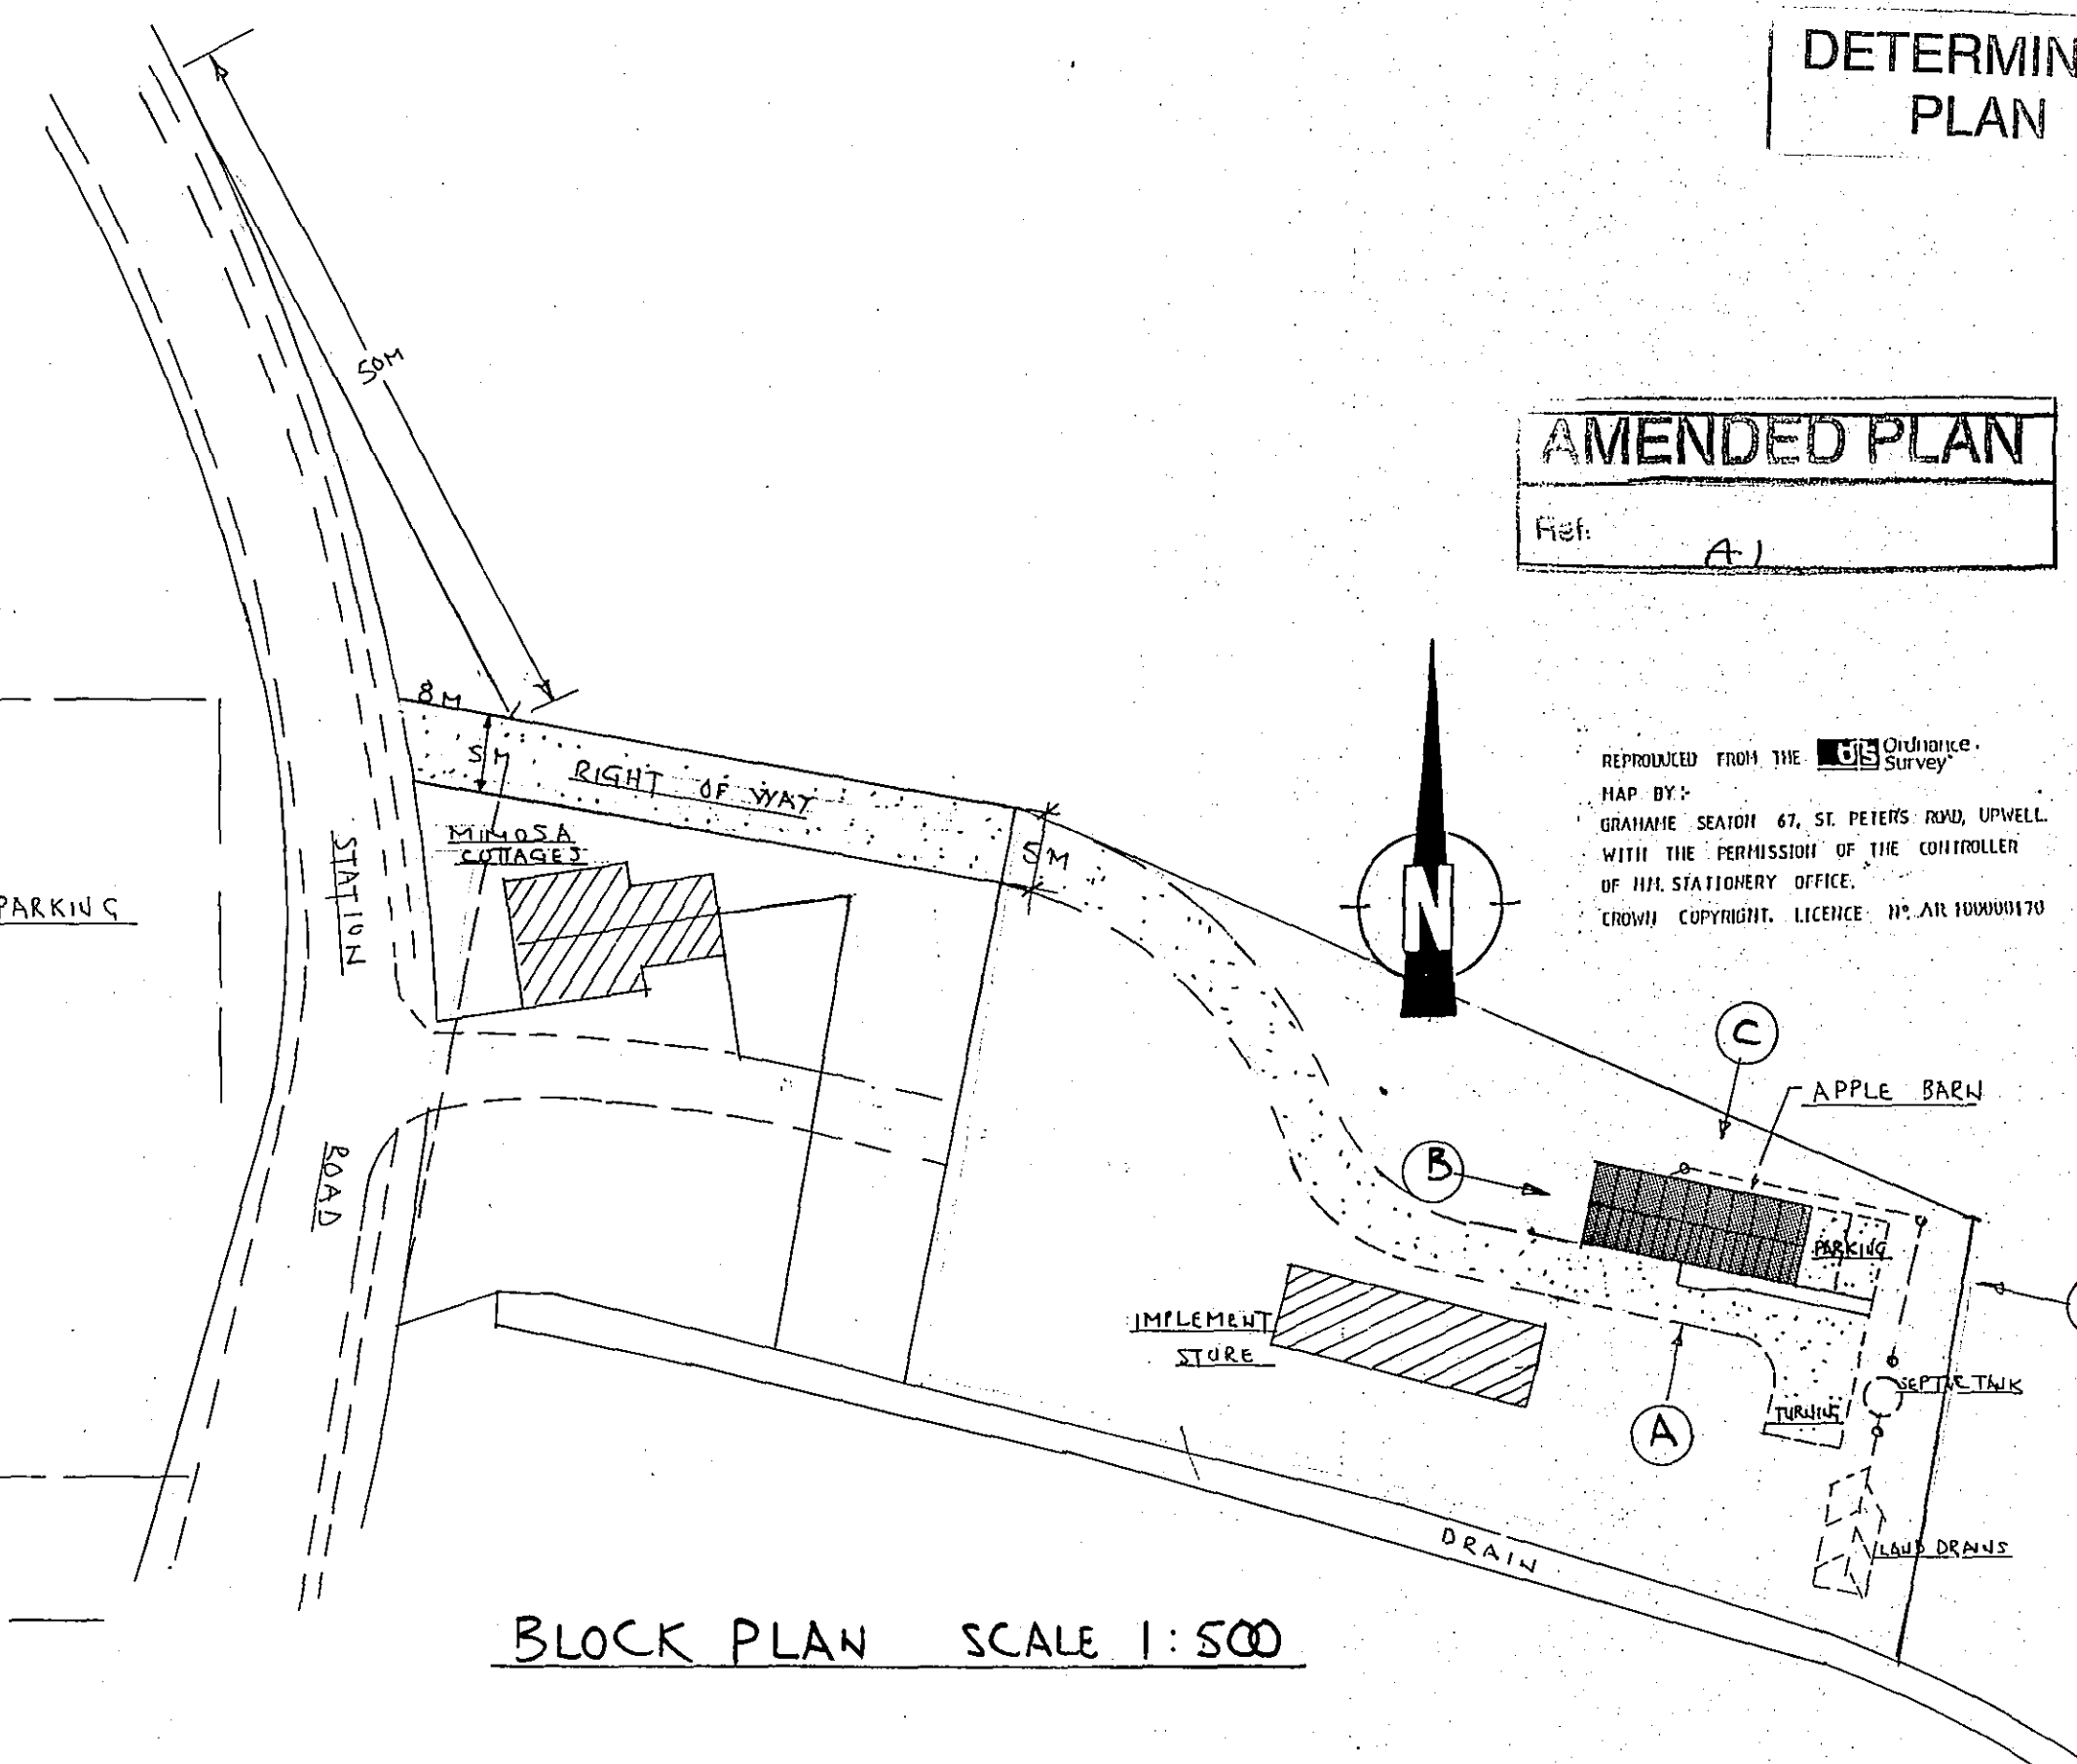

BLOCK PLAN SCALE 1:500

NOTES:
 All dimensions must be checked on site and not scaled from this drawing.

Revisions	Date	By
B	FEB 2007	CREATED FLOOR & FIRST FLOOR
A	DEC 2006	DOORS AMENDED, WHITE FINISH
A	DEC 2006	ELEVATIONS AMENDED

© Copyright
Grahame Seaton Design Limited
 Design & Planning Consultant
 New Build Domestic & Commercial
 67 St Peters Road, Upwell, Wisbech, Cambs PE14 0BJ
 Telephone: (01945) 772632 Fax: (01945) 773192 Mobile: (07799) 833359
 Directors: G.A. Seaton, B.J. Seaton Registered in England no. 4682205

Client
M. & R. MARKILLIE
STONEGATE HOUSE,
GEDNEY

Job Title
CHANGE OF USE OF
BARN TO DWELLING
AT APPLE BARN
STATION ROAD, GEDNEY

Drawing Title
PROPOSED DETAILS
 SHDC
 Planning & Development
 - 7 FEB 2007
 Ref: 0016107

Scale
 1:50 1:100
 Date
 AUG 2002
 Drawn by
 [Signature]

Drg. No.
 02/8/1003/1
 Rev.
 B