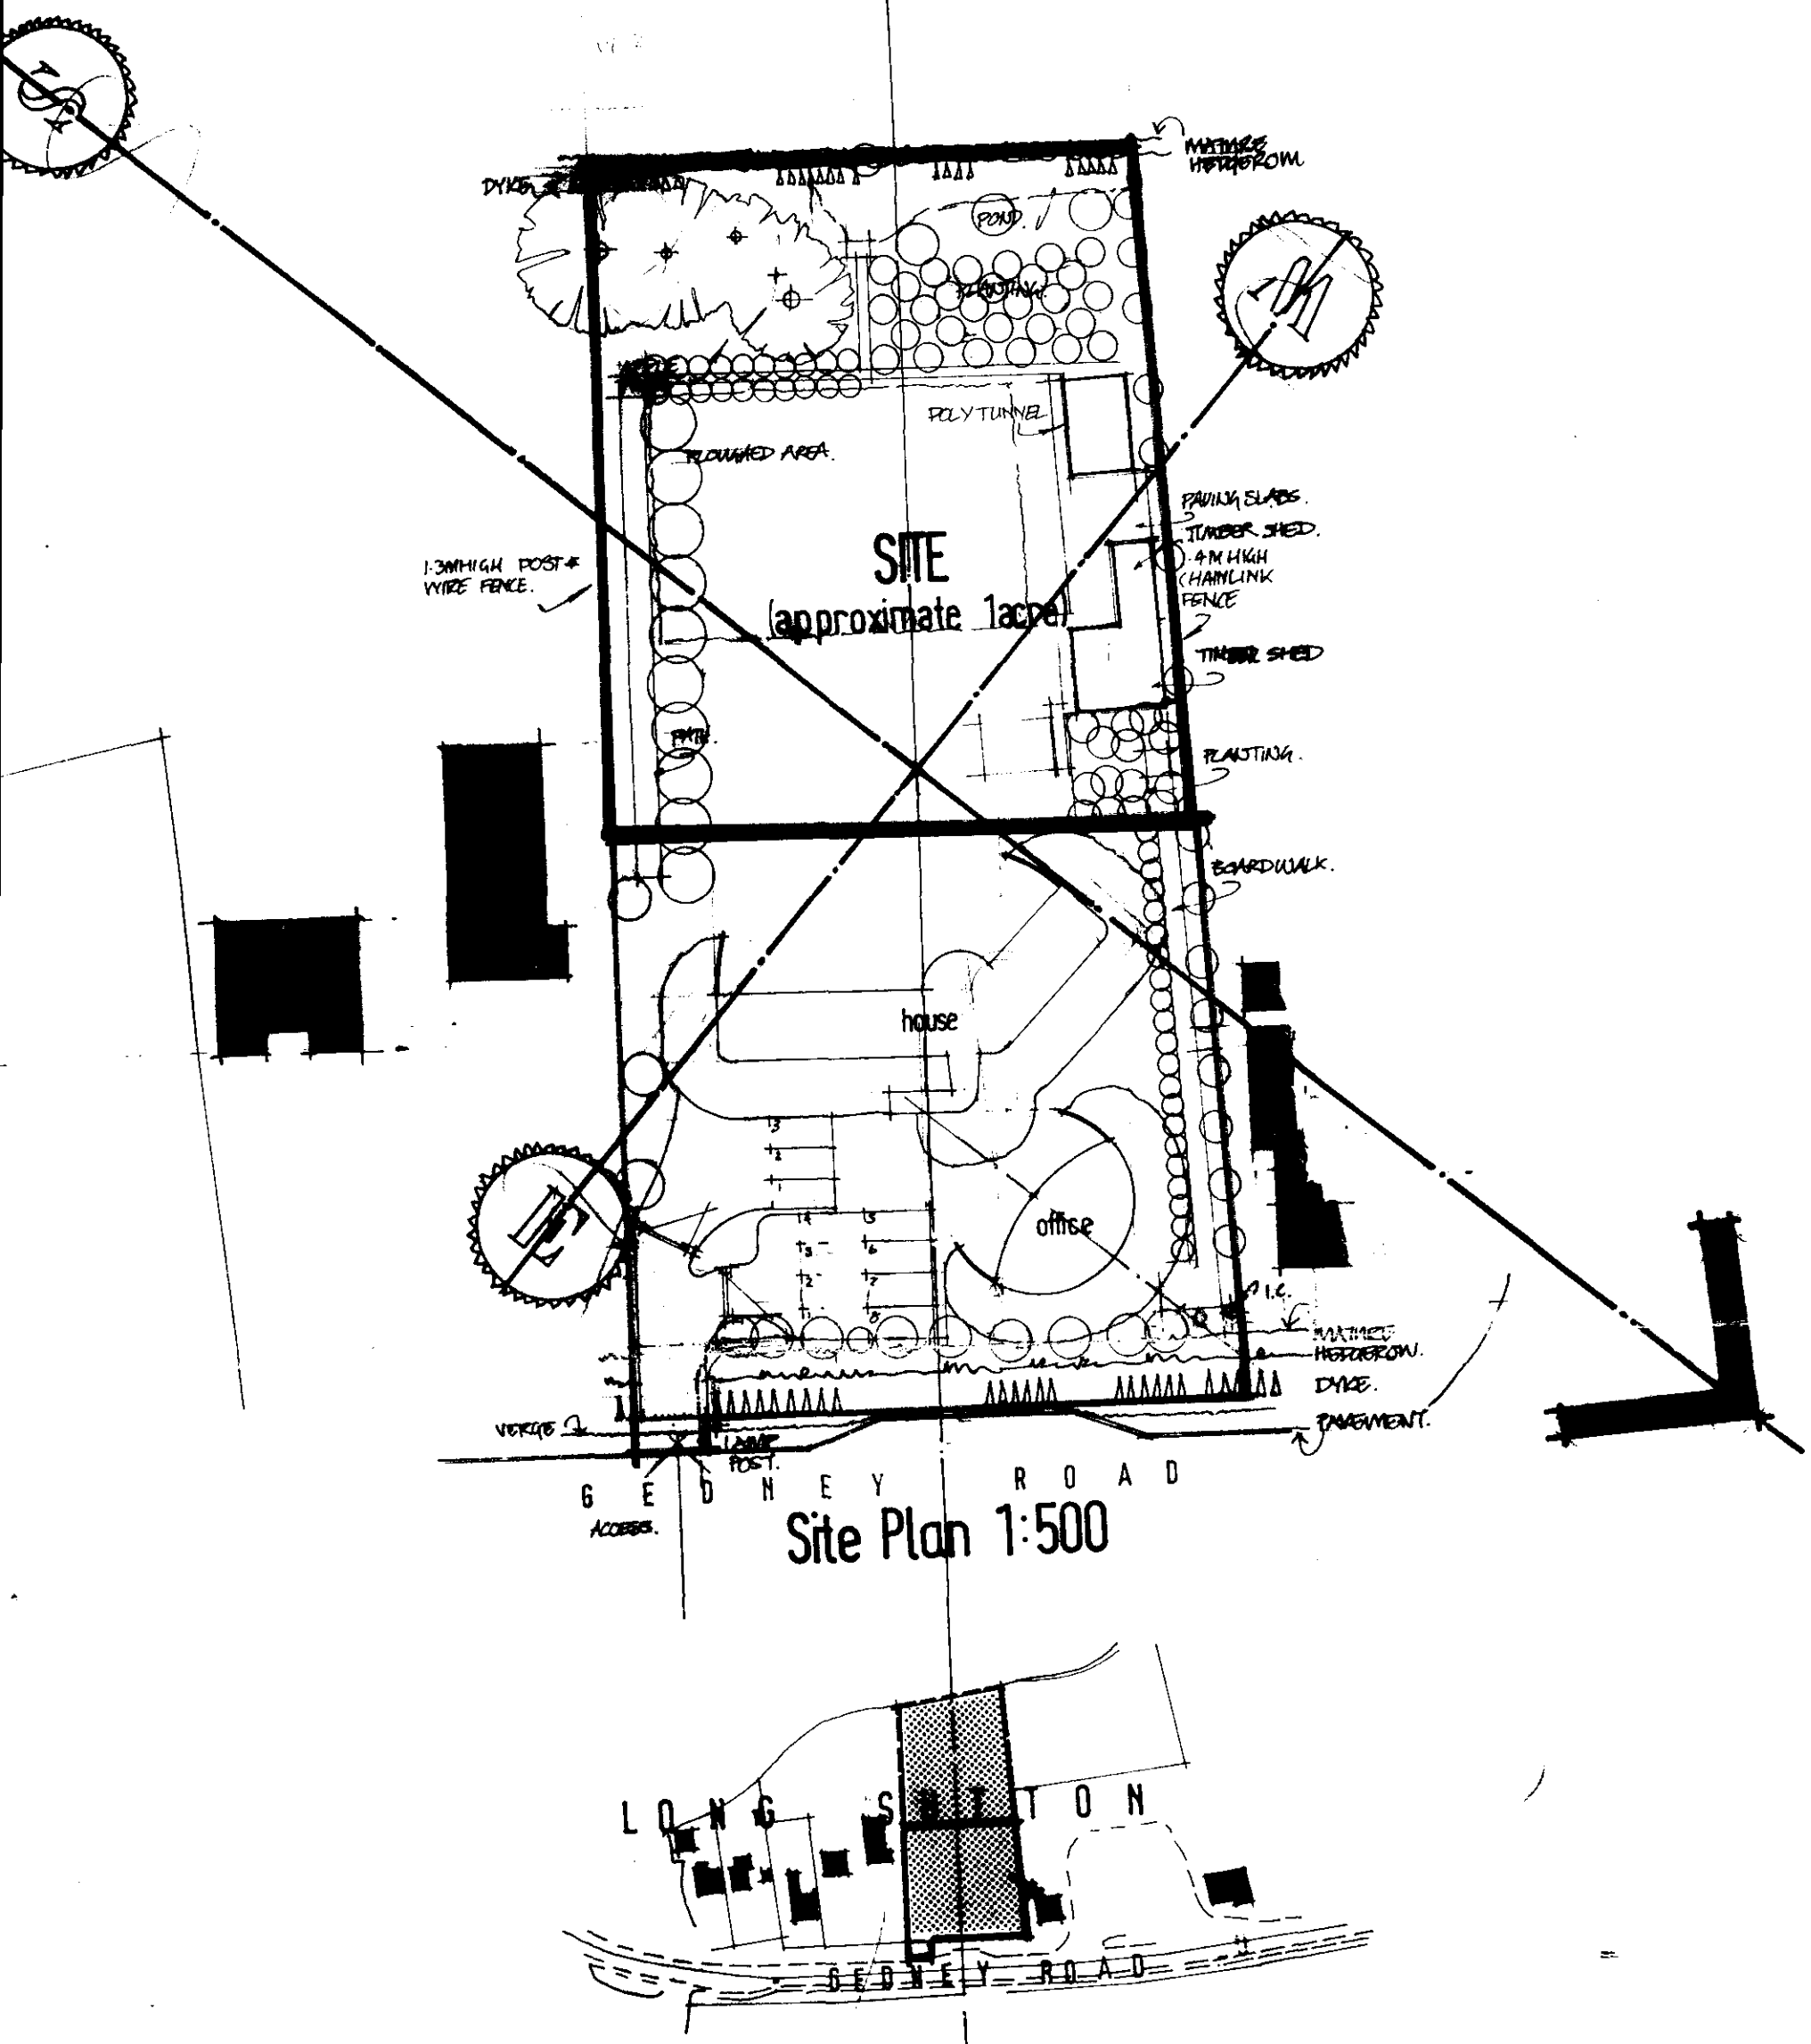


Site Plan 1:500


Location
Lincolnshire Plan
1:2500

87 Gedney Road, Long Sutton, Lincolnshire.


279/13

JANUARY 2000.


00181

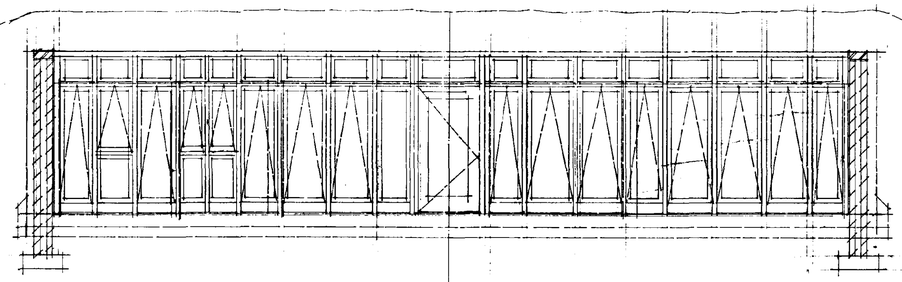


south elevation 1:50

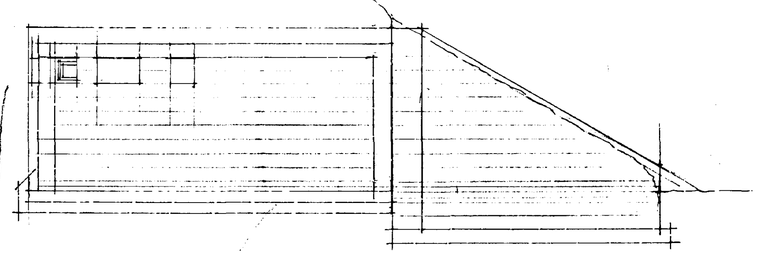


west elevation 1:50

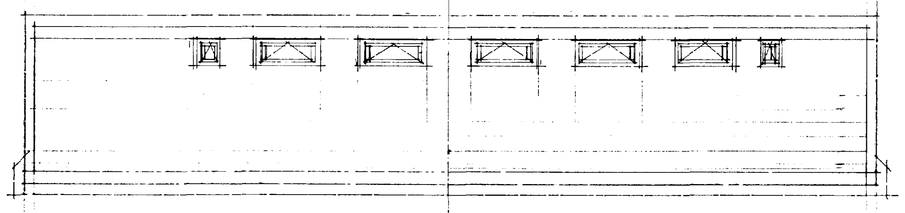

north elevation 1:50

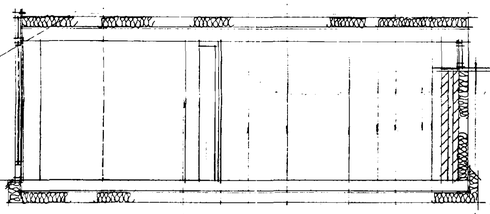

section a-a 1:50

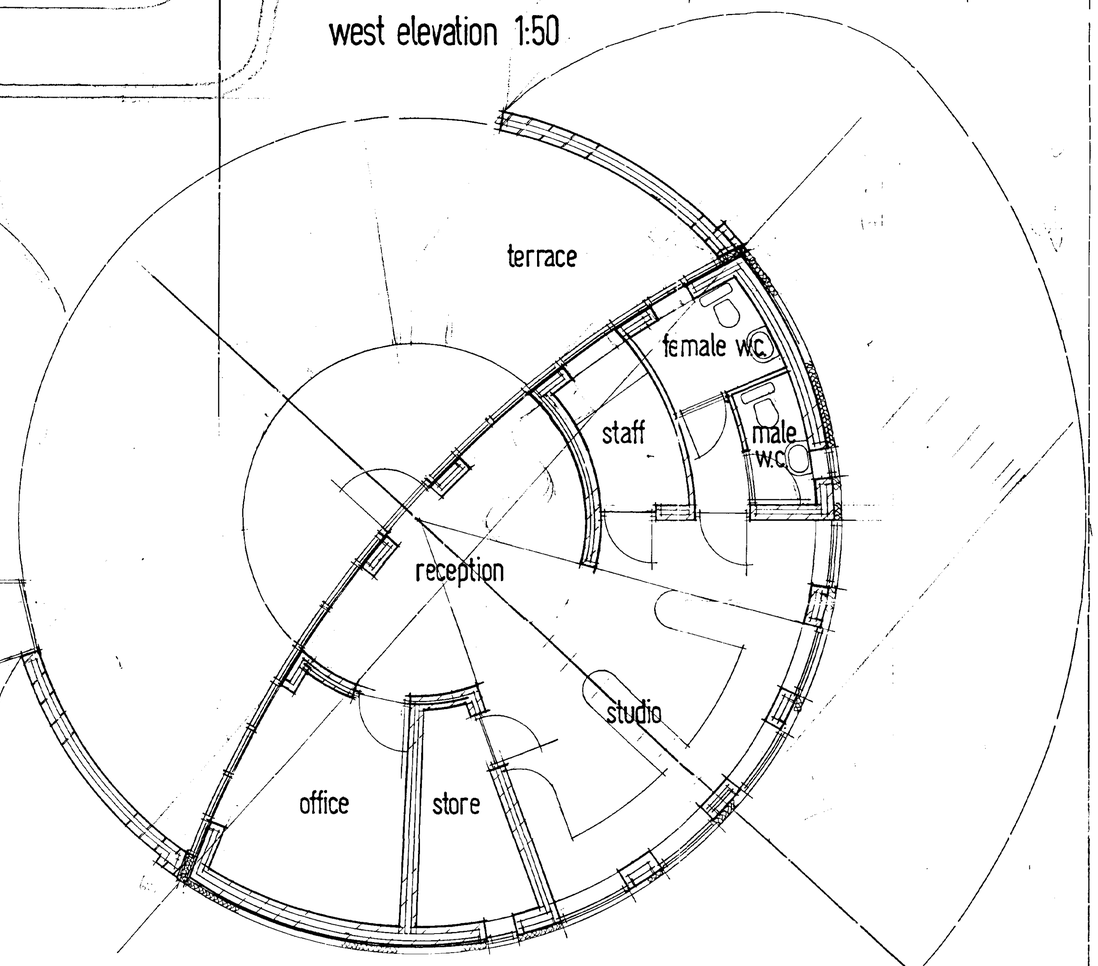

ground floor plan 1:50

EARTH SHELTERED OFFICE.


Proposed Earth Sheltered Office at Nº. 87 Gedney Road, Long Sutton, Spalding, Lincs. PE12 9JU.

Floor Area = 54m²


Working Drawing.

CHARTERED ARCHITECT.
J HARRALL (Dip-Arch) 2 Post Office Lane, Wisbech, Cambs. PE13 1HG. Tel: (01945) 476800. Fax: (01945) 476801. JANUARY 2001.


279/16

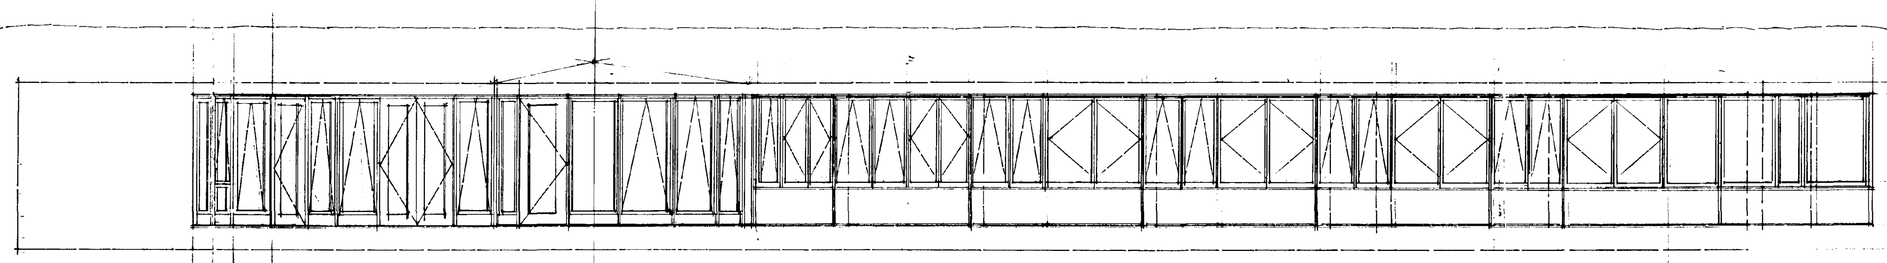


south-west elevation 1:50

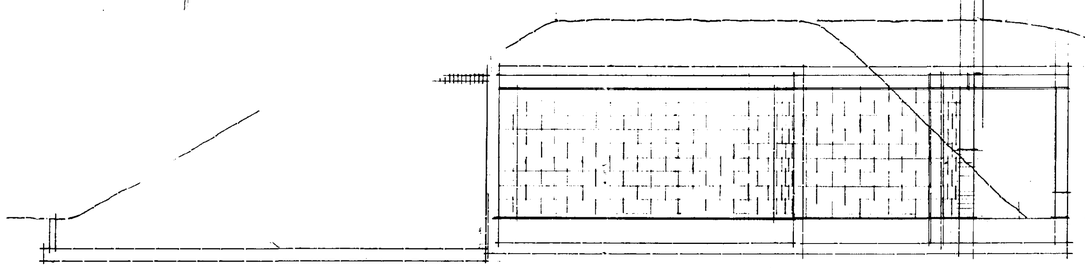


south-east elevation 1:50

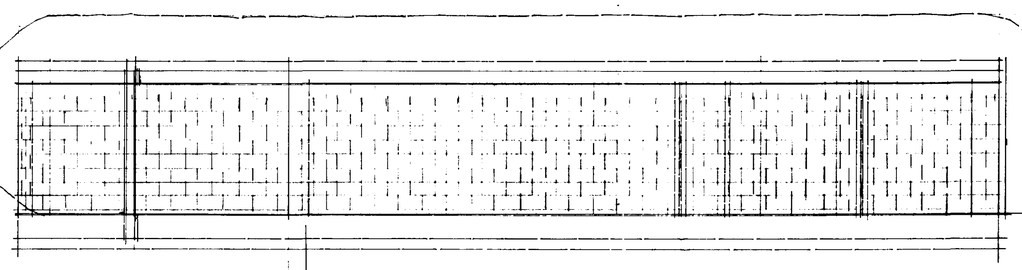


north-west elevation 1:50

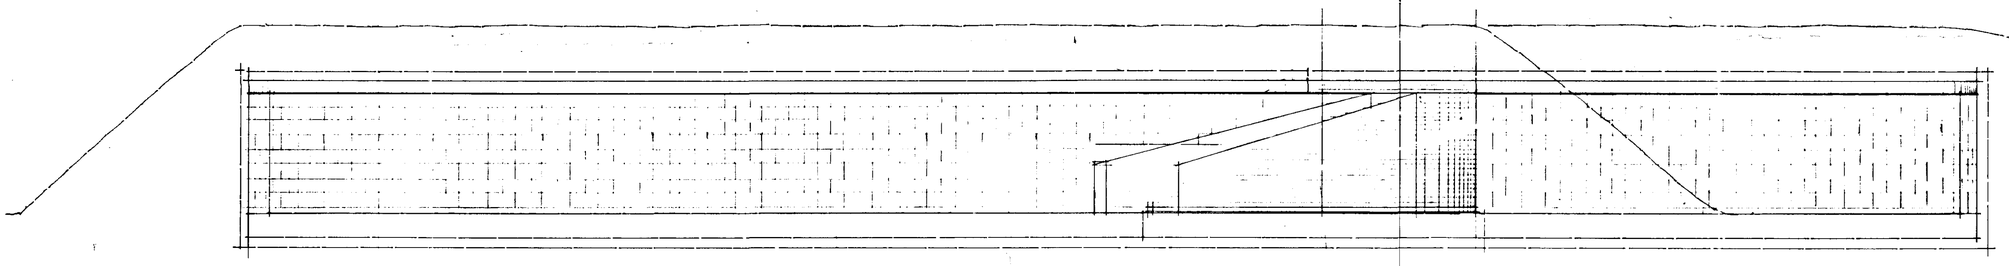

north-east elevation 1:50

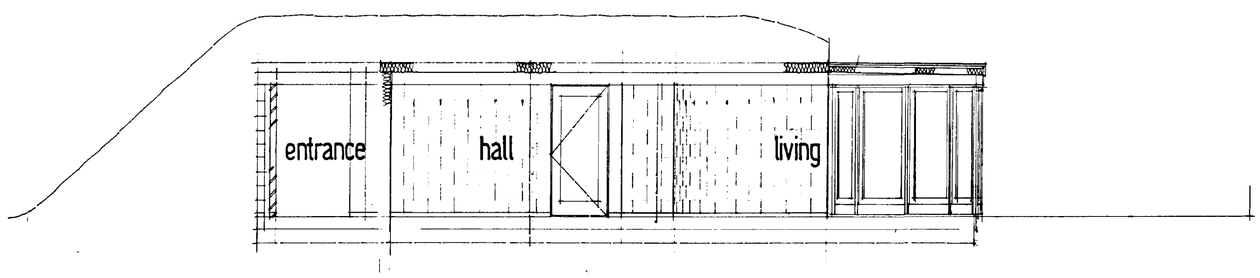

cross-section 2-2 1:50

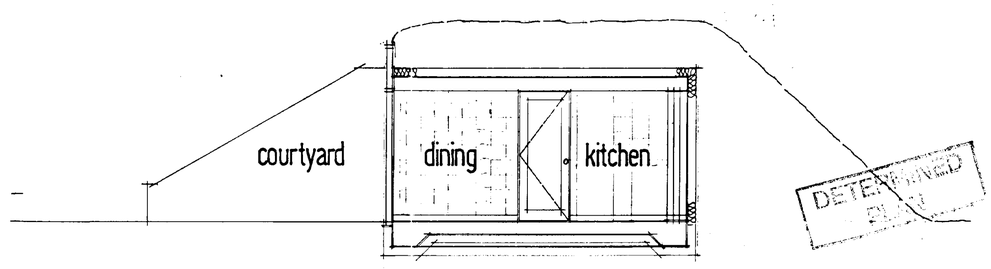

typical section 1-1 1:50

DETERMINED

EARTH SHELTERED DWELLING.

Proposed Earth Sheltered Dwelling at No. 87 Gedney Road, Long Sutton, Nr. Spalding, Lincs. PE12 9JU.

Working Drawing. Elevations. (External)

CHARTERED ARCHITECT
J. HARRALL (Dip-Arch) 2 Post Office Lane, Wisbech, Cambs. PE13 1HG. Tel: (01945) 476800. Fax: (01945) 476801 JANUARY 2001.

DRAWING

entrance
hall
corridor
dress
bed 1
en-suite
bath
t.v. room
bed 4
bed 3
bed 2
kitchen
living
dining
larder
utility
w.c.

Ground Floor Plan 1:50

DETERMINED PLAN

EARTH SHELTERED DWELLING.

Proposed Earth Sheltered Dwelling at Nº. 87 Gedney Road, Long Sutton, Nr. Spalding, Lincs. PE12 9JU.

Floor Area = 156m²

Working Drawing. Ground Floor Plan

CHARTERED ARCHITECT
J HARRALL (Dip-Arch) 2 Post Office Lane, Wisbech, Cambs. PE13 1HG. Tel: (01945) 476800. Fax: (01945) 476801. JANUARY 2001