
Ordnance Survey®

OS Sitemap®

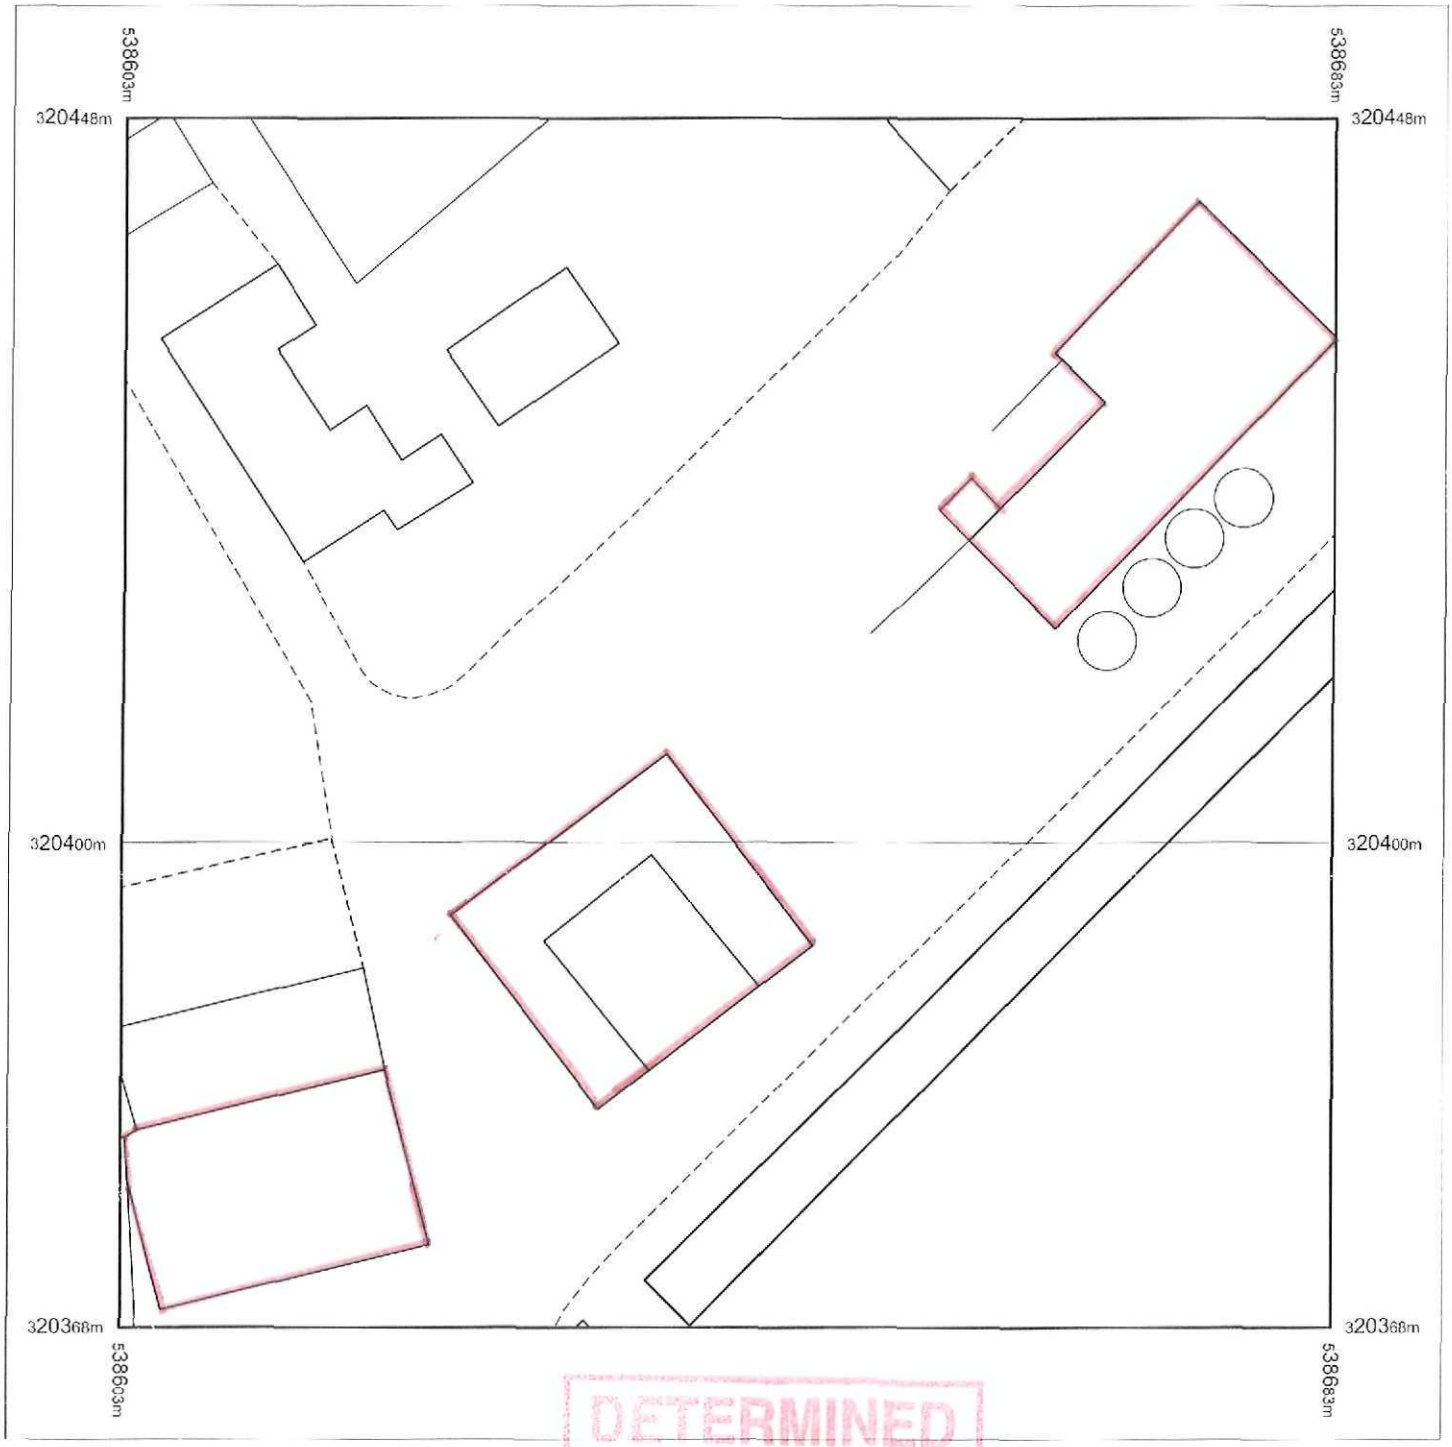

DETERMINED PLAN

Produced 23.01.2009 from the Ordnance Survey National Geographic Database and incorporating surveyed revision available at this date. © Crown Copyright 2009.

Reproduction in whole or part is prohibited without the prior permission of Ordnance Survey.

Ordnance Survey, the OS Symbol and OS Sitemap are registered trademarks of Ordnance Survey, the national mapping agency of Great Britain.

The representation of a road, track or path is no evidence of a right of way.

The representation of features as lines is no evidence of a property boundary.

Part or all of this OS Sitemap is enlarged from mapping produced at one or more of the following scales: 1:1250, 1:500, 1:10000.


Metres
0 5 10 15 20

Scale 1:500

Supplied by: **Bookmark Spalding Ltd**
Serial number: 00073500
Centre coordinates: 538643 320407.88

Further information can be found on the OS Sitemap Information leaflet or the Ordnance Survey web site:
www.ordnancesurvey.co.uk

Planning
30 JAN 2009
Ref: 0019/09

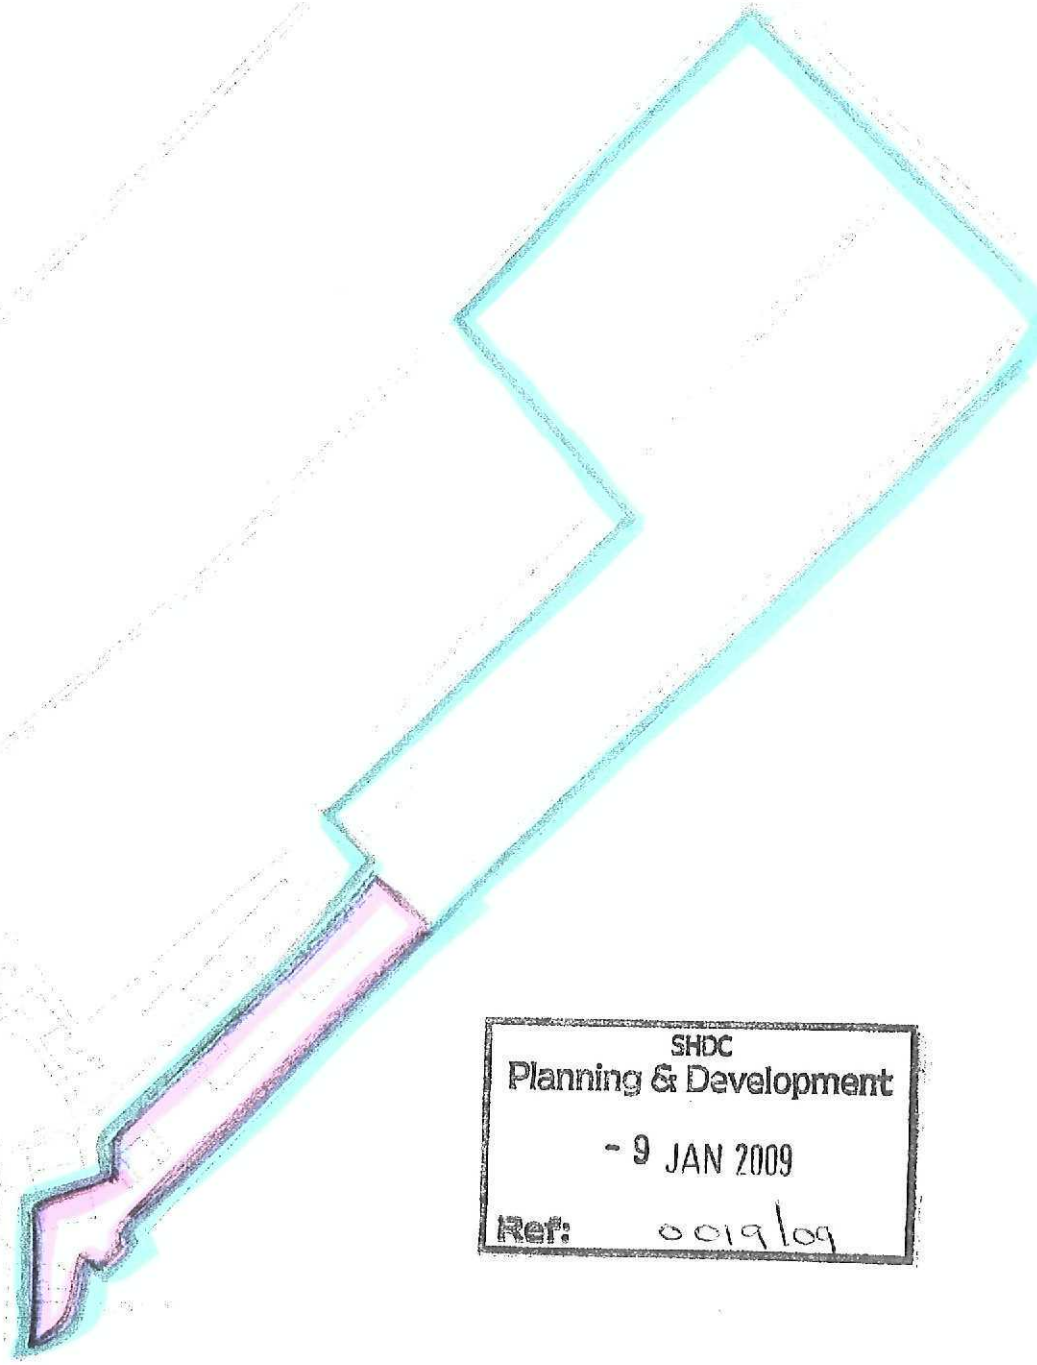


SHDC
Planning & Development
- 9 JAN 2009
Ref: 0019/09

Out line blue - our boundry
Red line - which planning is
being applied for

DF

DETERMINED
PLAN

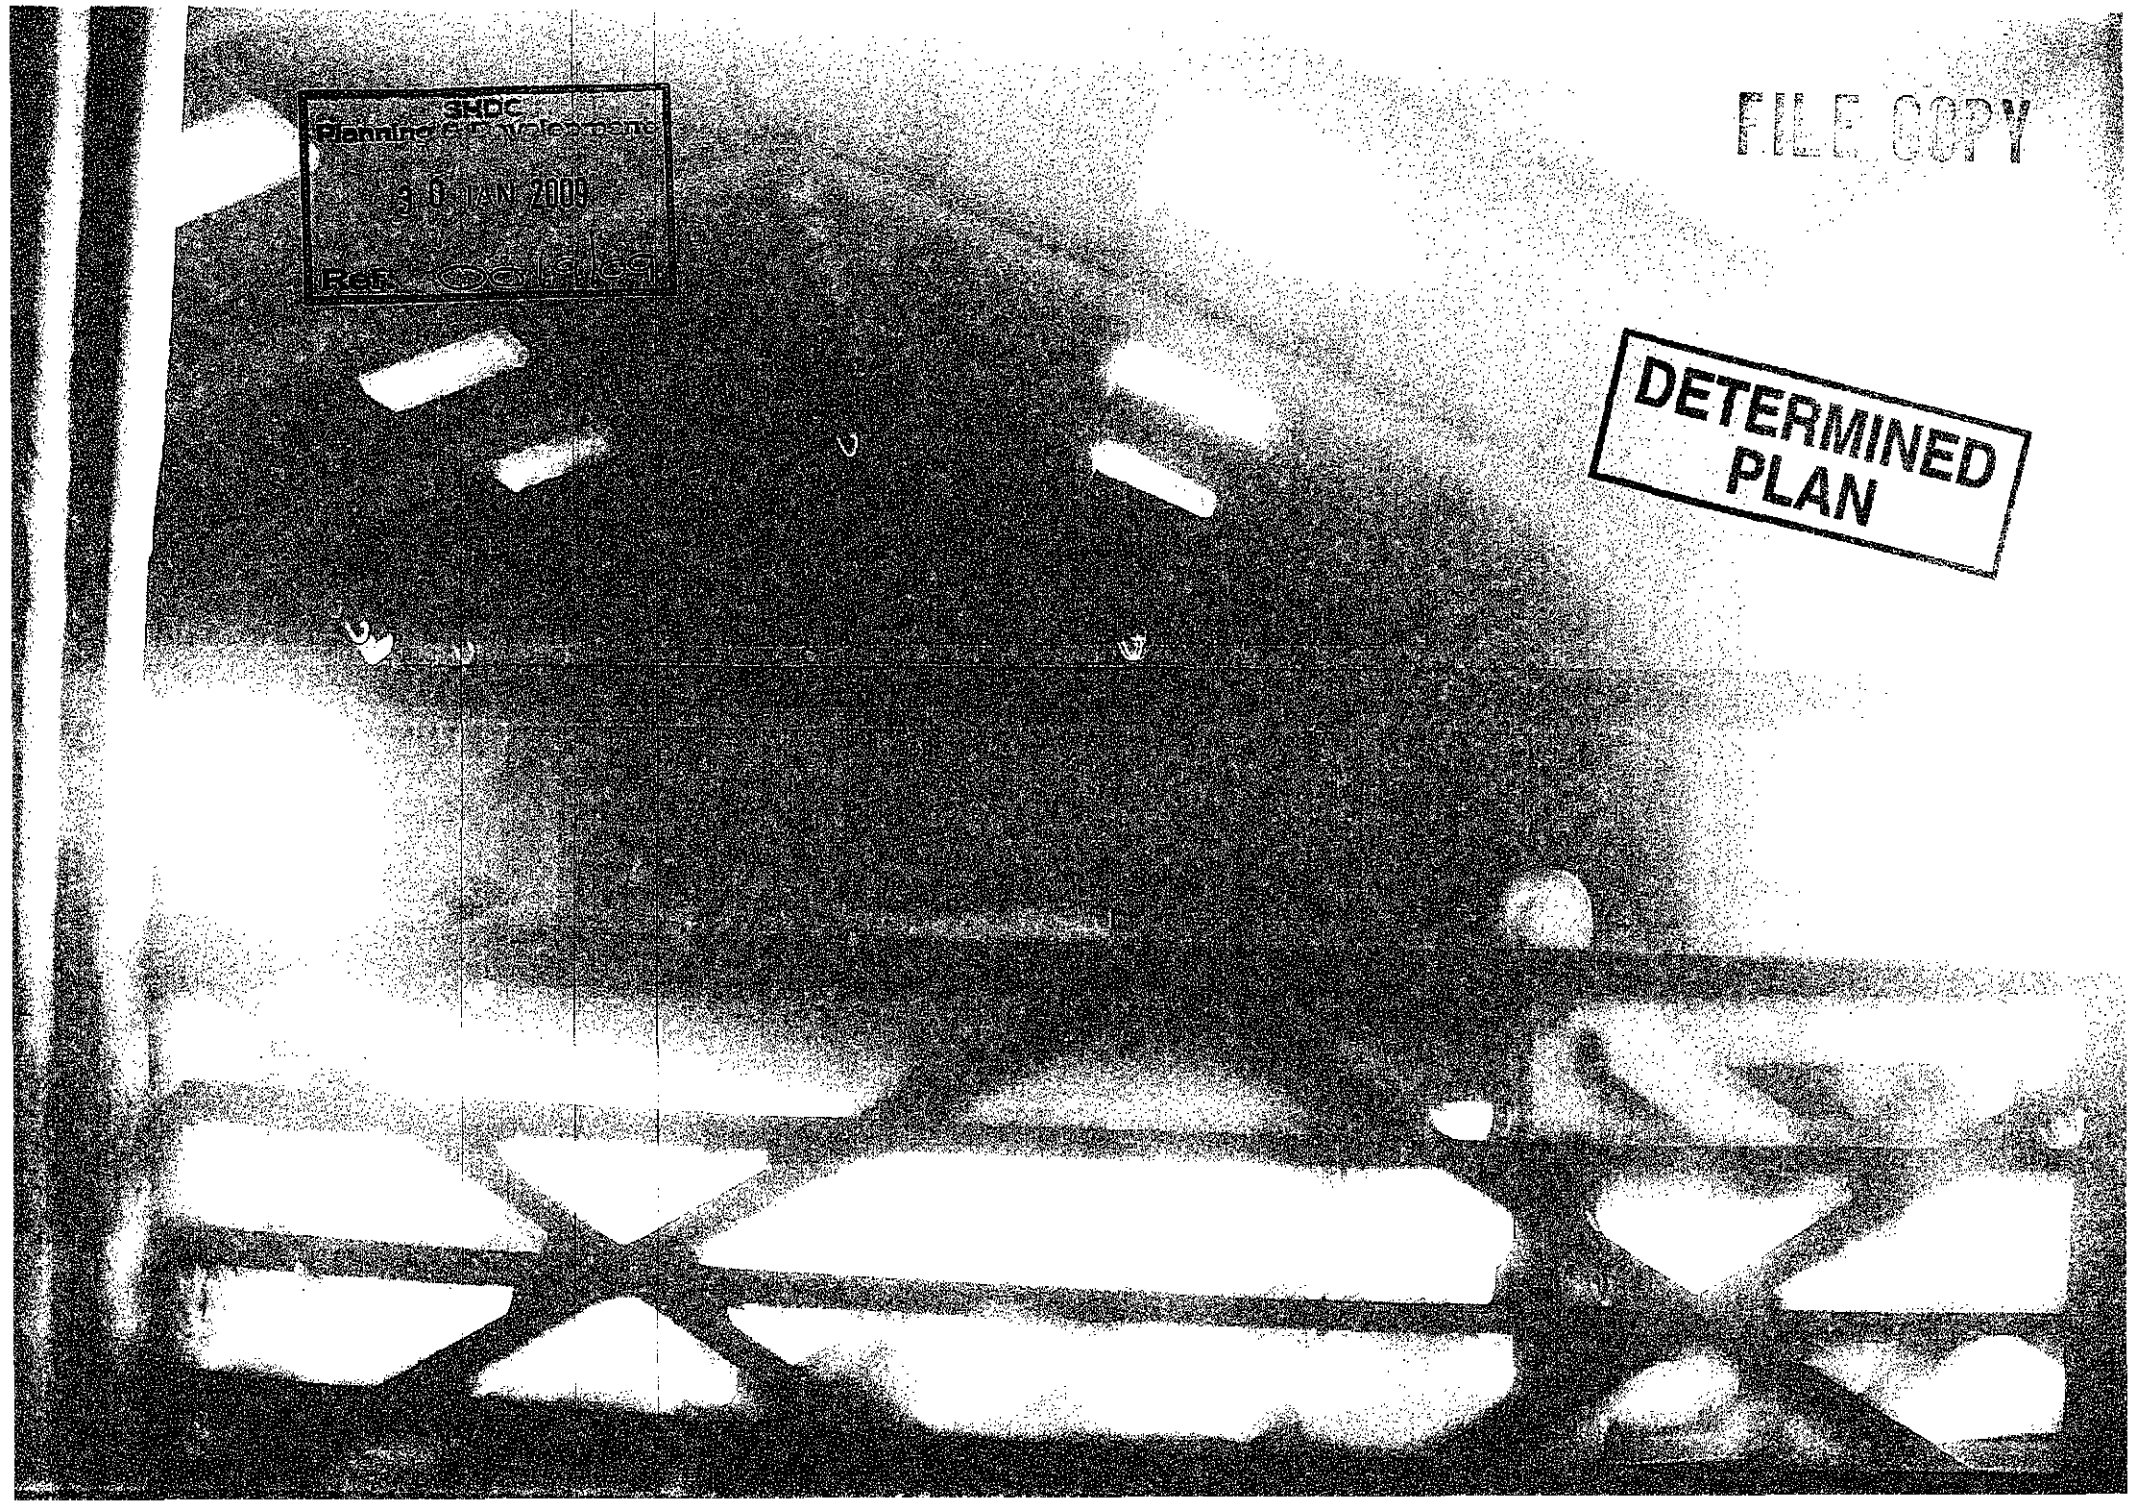
FILE COPY
DETERMINED PLAN

SHDC
Planning & Dev
30 JAN 2009
Ref: 00191/09

DETERMINED
PLAN



BUILDING 3. OUTSIDE FRONT

SHDC
Planning & Development
30 JAN 2009
Ref: 00/9/09

FILE COPY

DETERMINED
PLAN

BUILDING 2. OUTSIDE RIGHT SIDE

SHDC
Planning & Development
30 JAN 2009
Ref: 009109

FILE COPY

DETERMINED
PLAN



BUILDING 2 OUTSIDE FRONT

SHDC
Planning & Development
30 JAN 2009
Ref: 0019/09

DETERMINED
PLAN



BUILDING 2 OUTSIDE LEFT SIDE.

SHDC
Planning & Development
30 JAN 2009
Ref: 0019/09

DETERMINED
PLAN



BUILDING 1 OUTSIDE FRONT