
STANFORDS FOR BUSINESS

Map data

(540525, 324037) (540665, 324037)

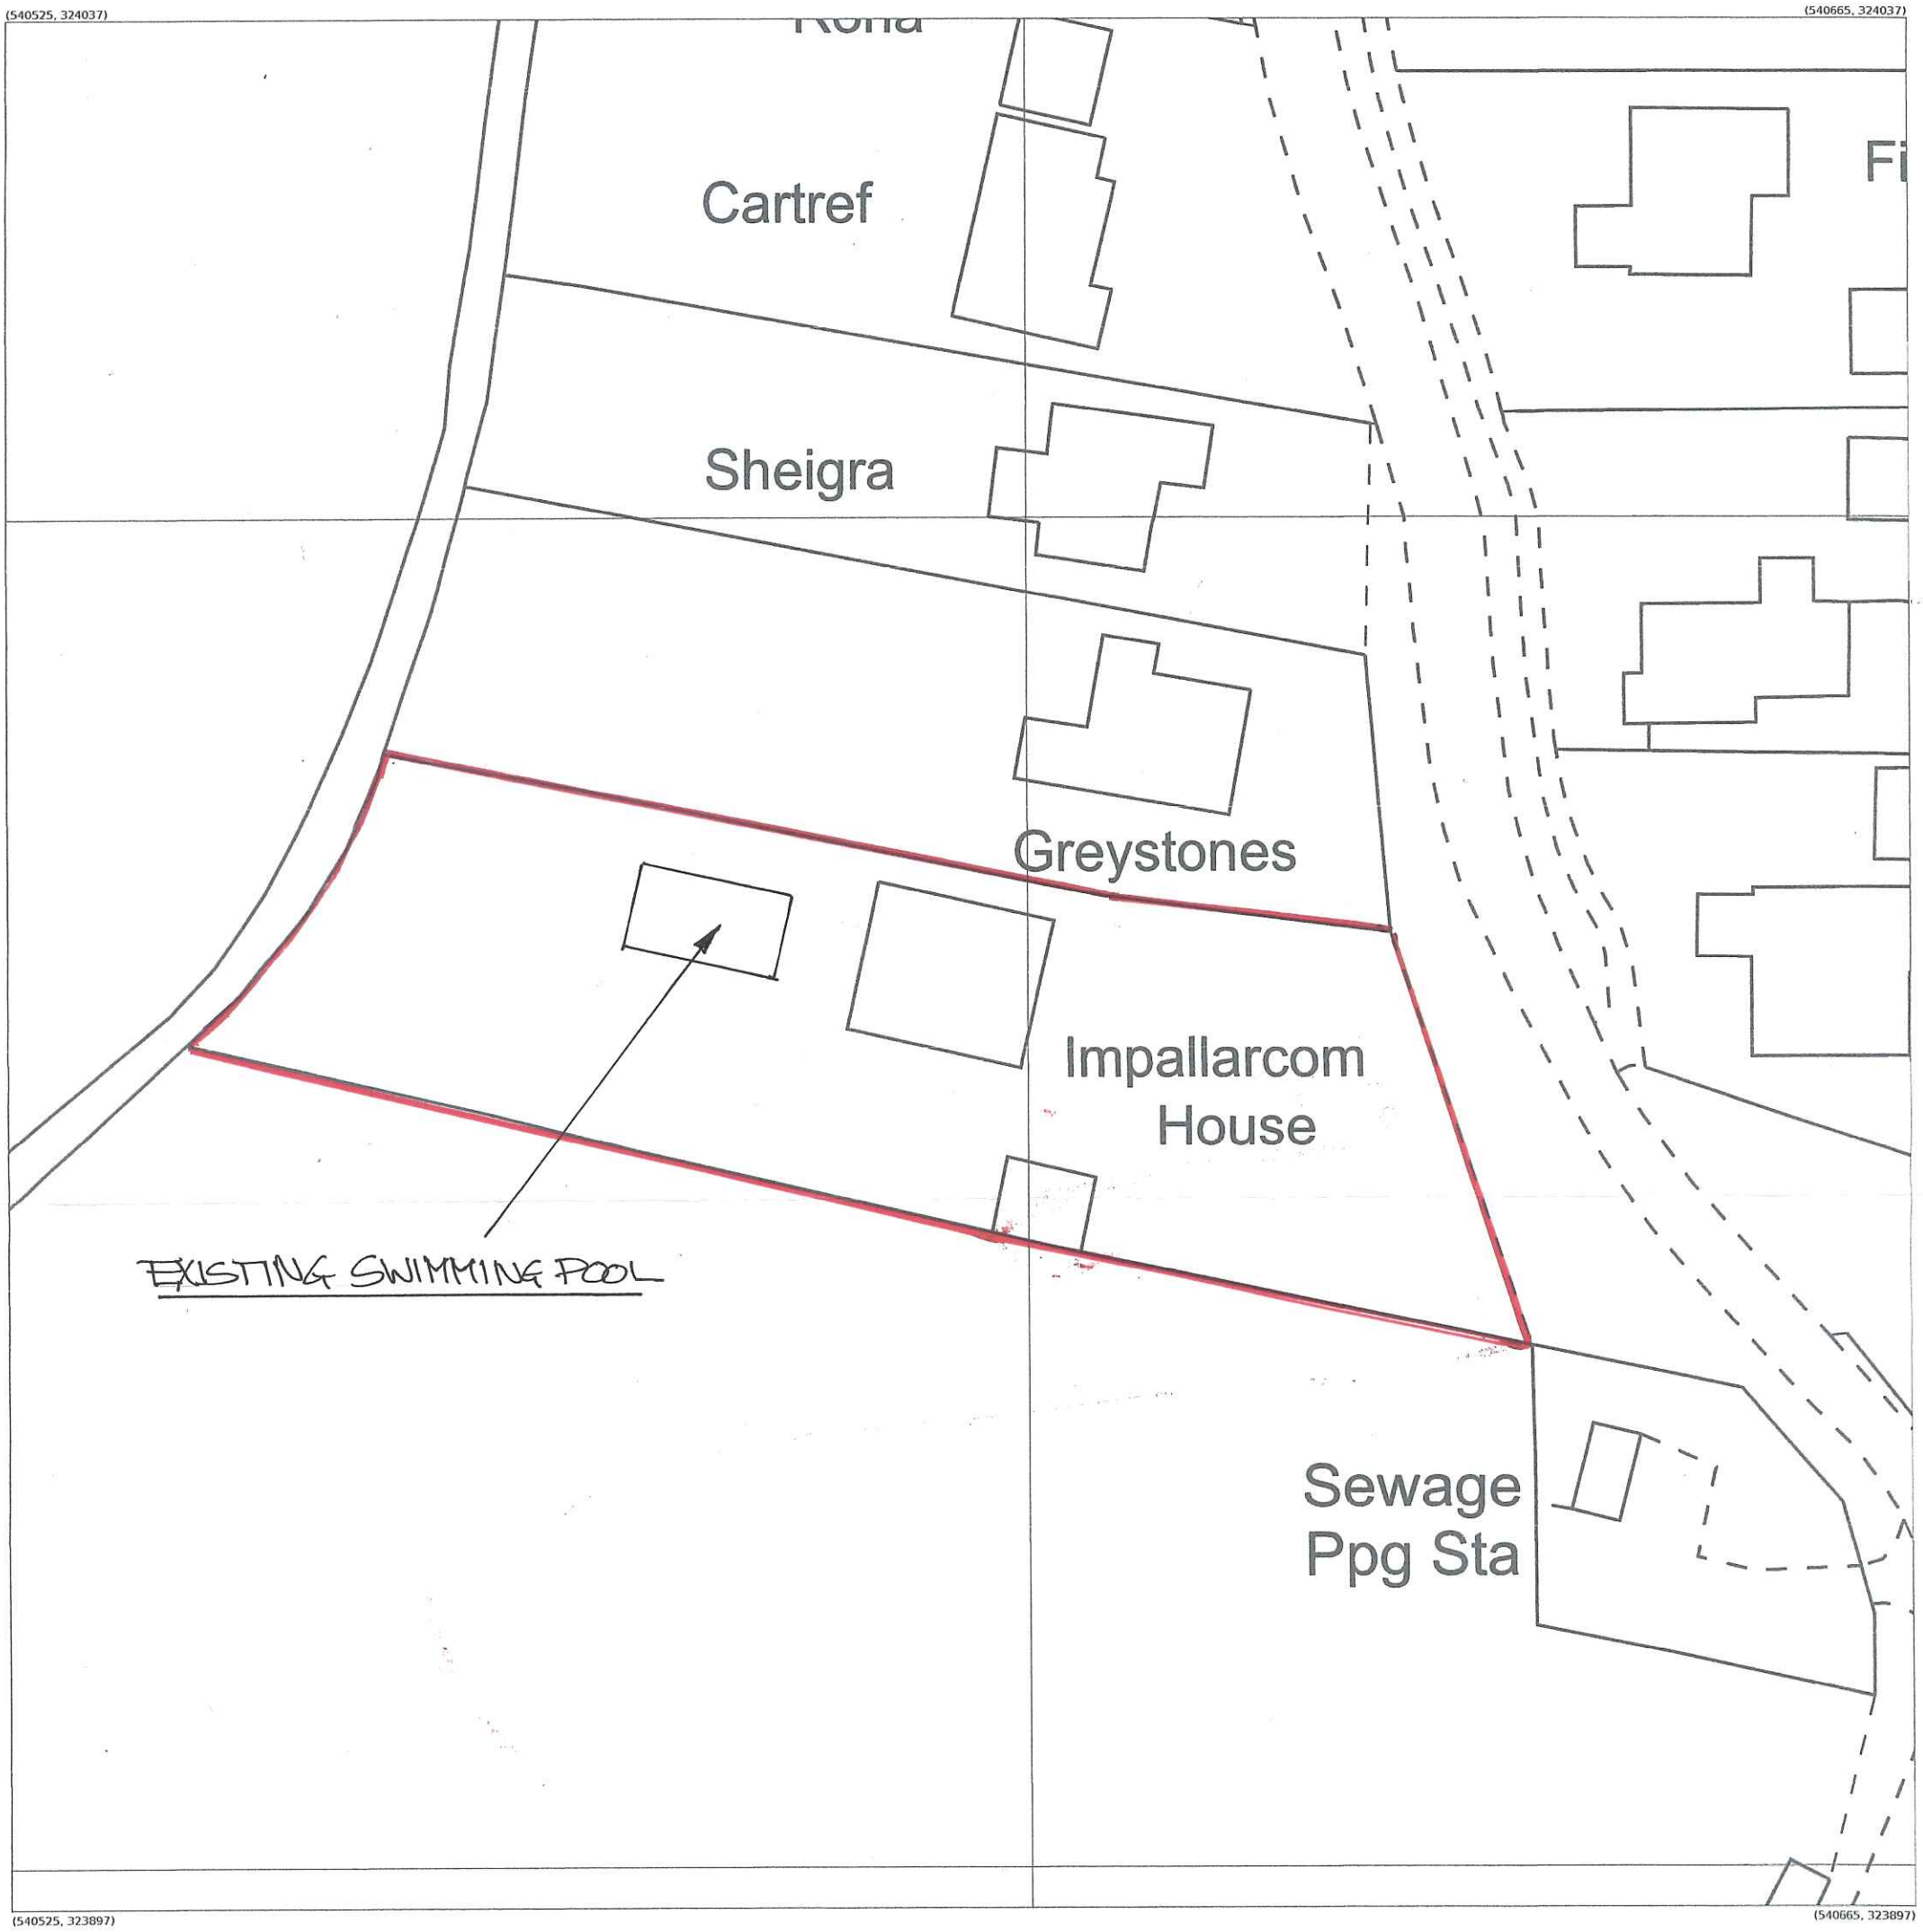

(540525, 323897) (540665, 323897)

Produced 06 Jan 2020 from the Ordnance Survey MasterMap (Topography) Database and incorporating surveyed revision available at this date.

The representation of a road, track or path is no evidence of a right of way.
The representation of features as lines is no evidence of a property boundary.

Meters
0 4 8 12 16 20

1:500

N

Impallarcom House, Stonegate, Gedney, Spalding
PE12 0BY

Supplied by: **Stanfords 06 Jan 2020**
Licence: © Crown copyright and database rights 2020 OS 100035409
Stanfords Order Reference: OI1371757
Centre coordinates: 540595 323967

AS EXISTING