
STANFORDS FOR BUSINESS

OS Map data

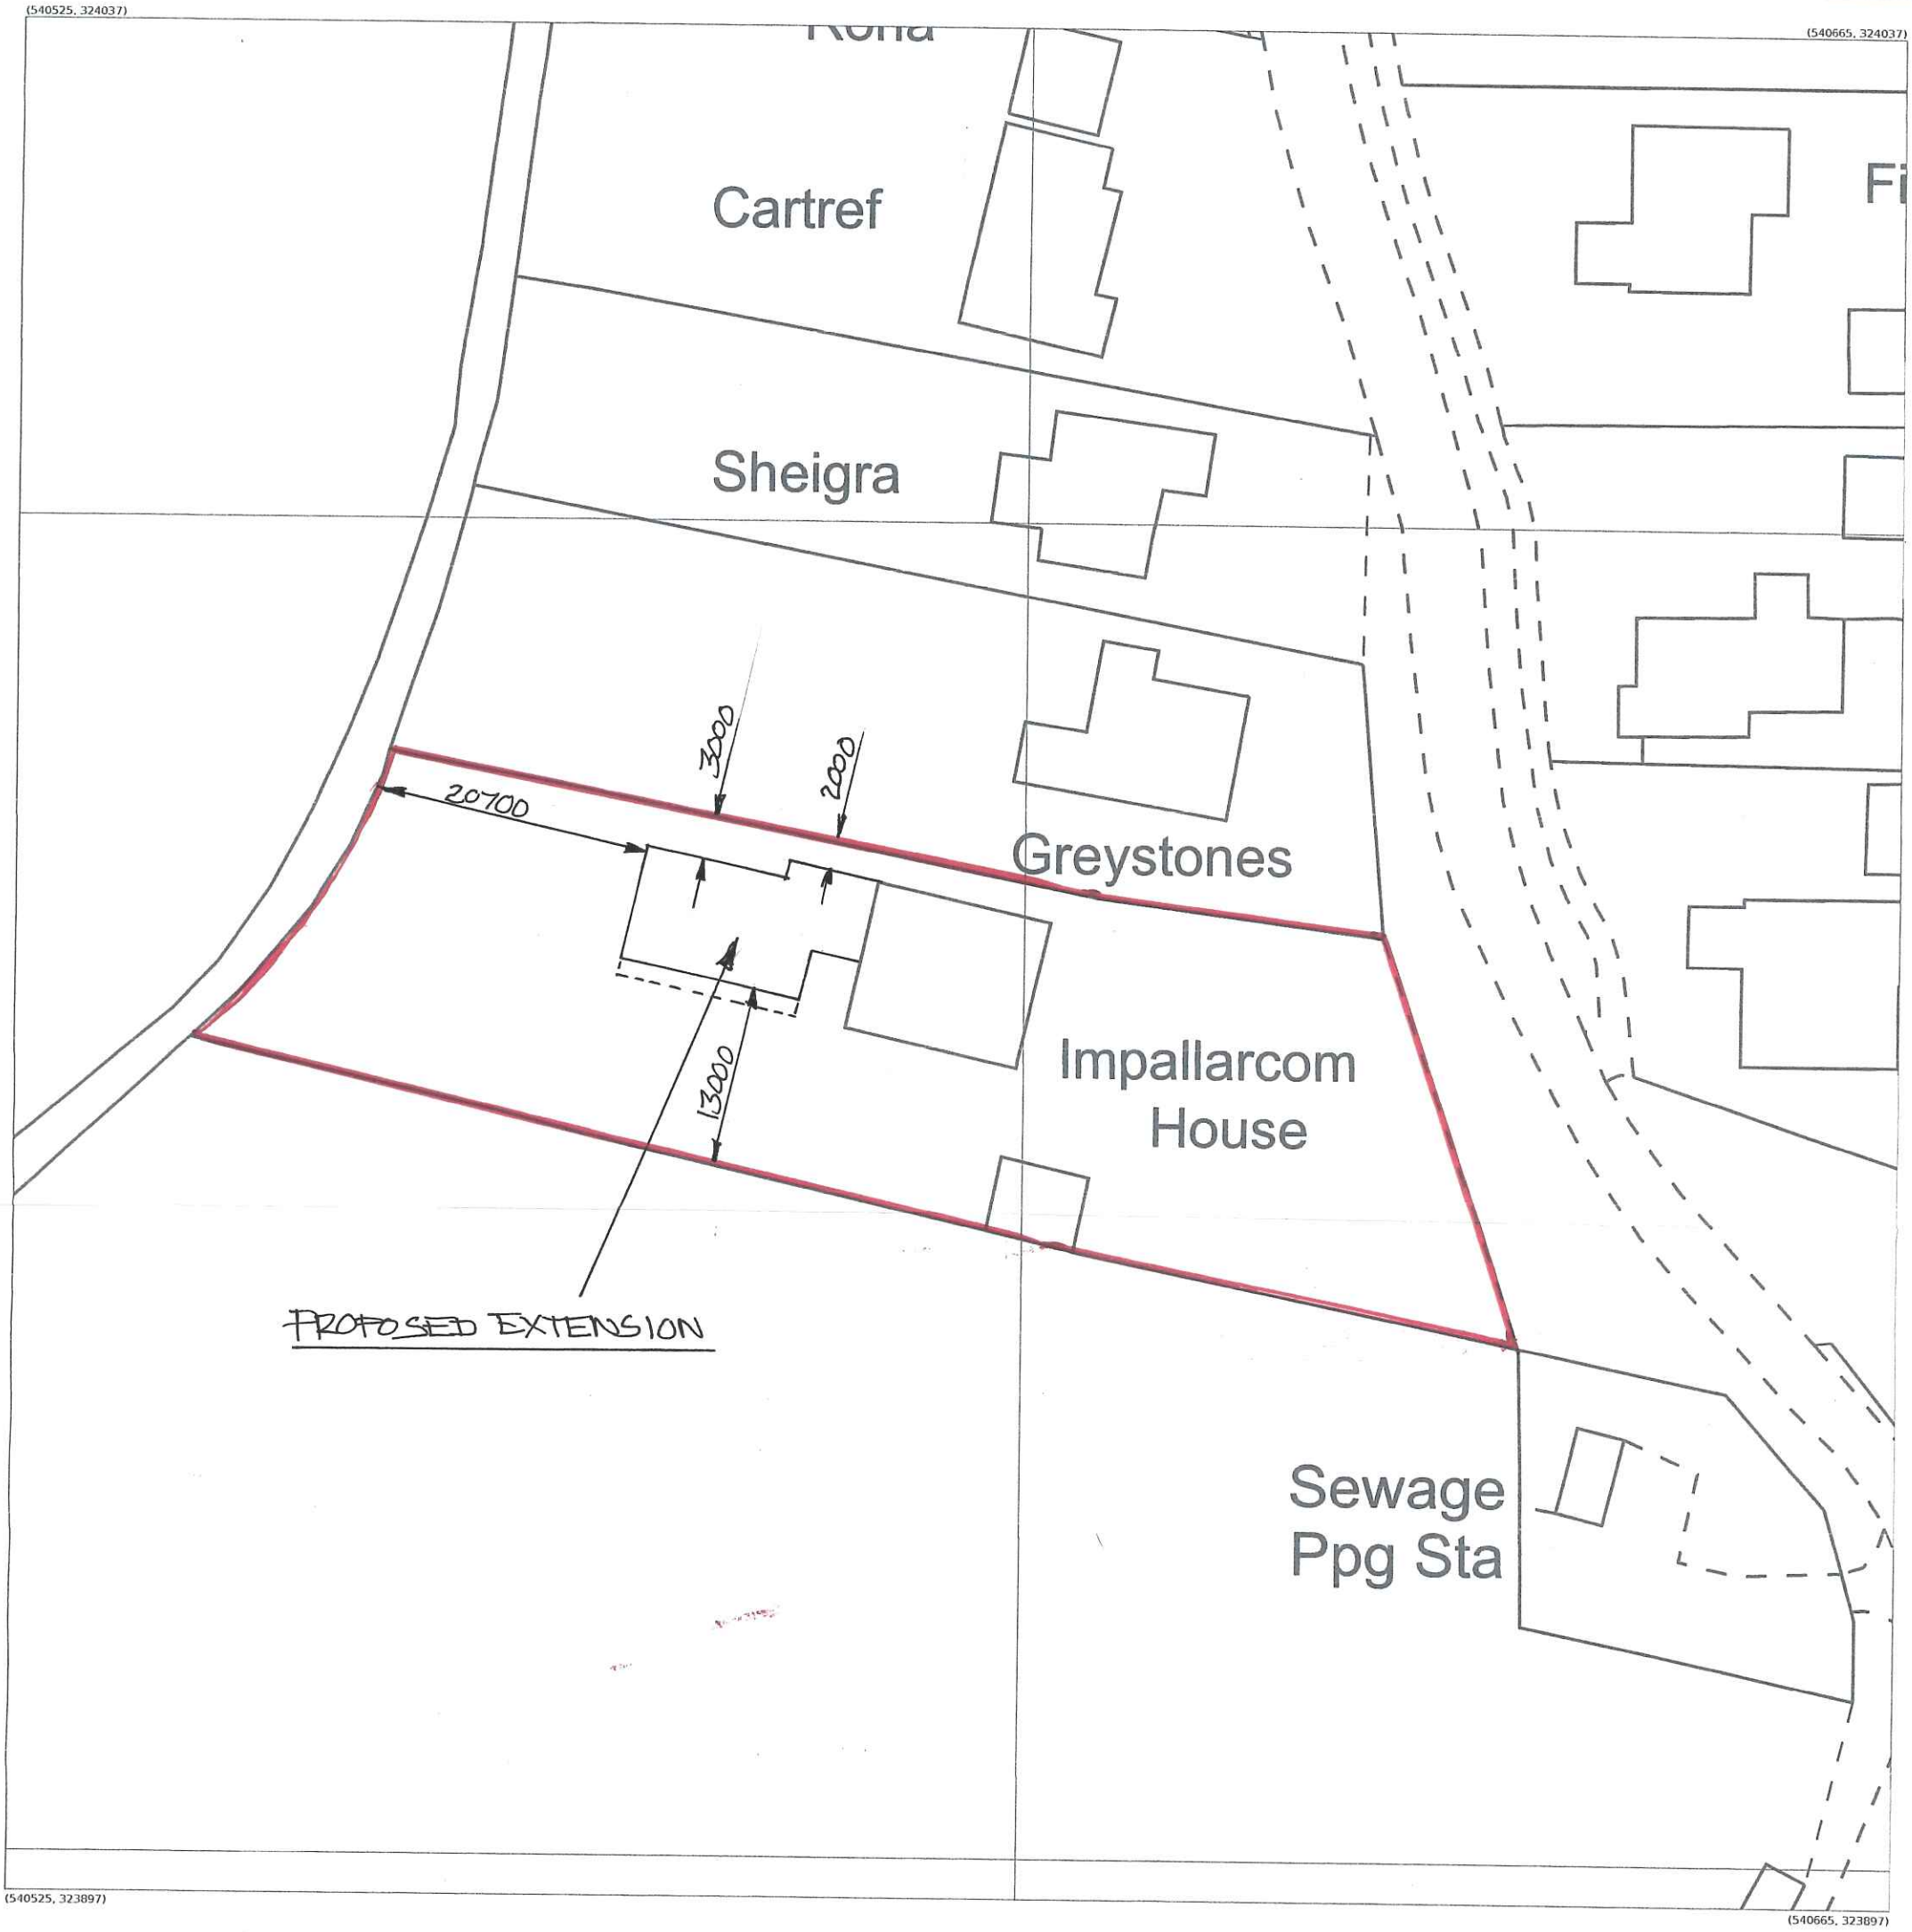

Produced 06 Jan 2020 from the Ordnance Survey MasterMap (Topography) Database and incorporating surveyed revision available at this date.

The representation of a road, track or path is no evidence of a right of way.
The representation of features as lines is no evidence of a property boundary.

Meters
0 4 8 12 16 20

1:500

N

Impallarcom House, Stonegate, Gedney, Spalding
PE12 0BY

Supplied by: **Stanfords 06 Jan 2020**
Licence: © Crown copyright and database rights 2020 OS 100035409
Stanfords Order Reference: OI1371757
Centre coordinates: 540595 323967

AS PROPOSED