
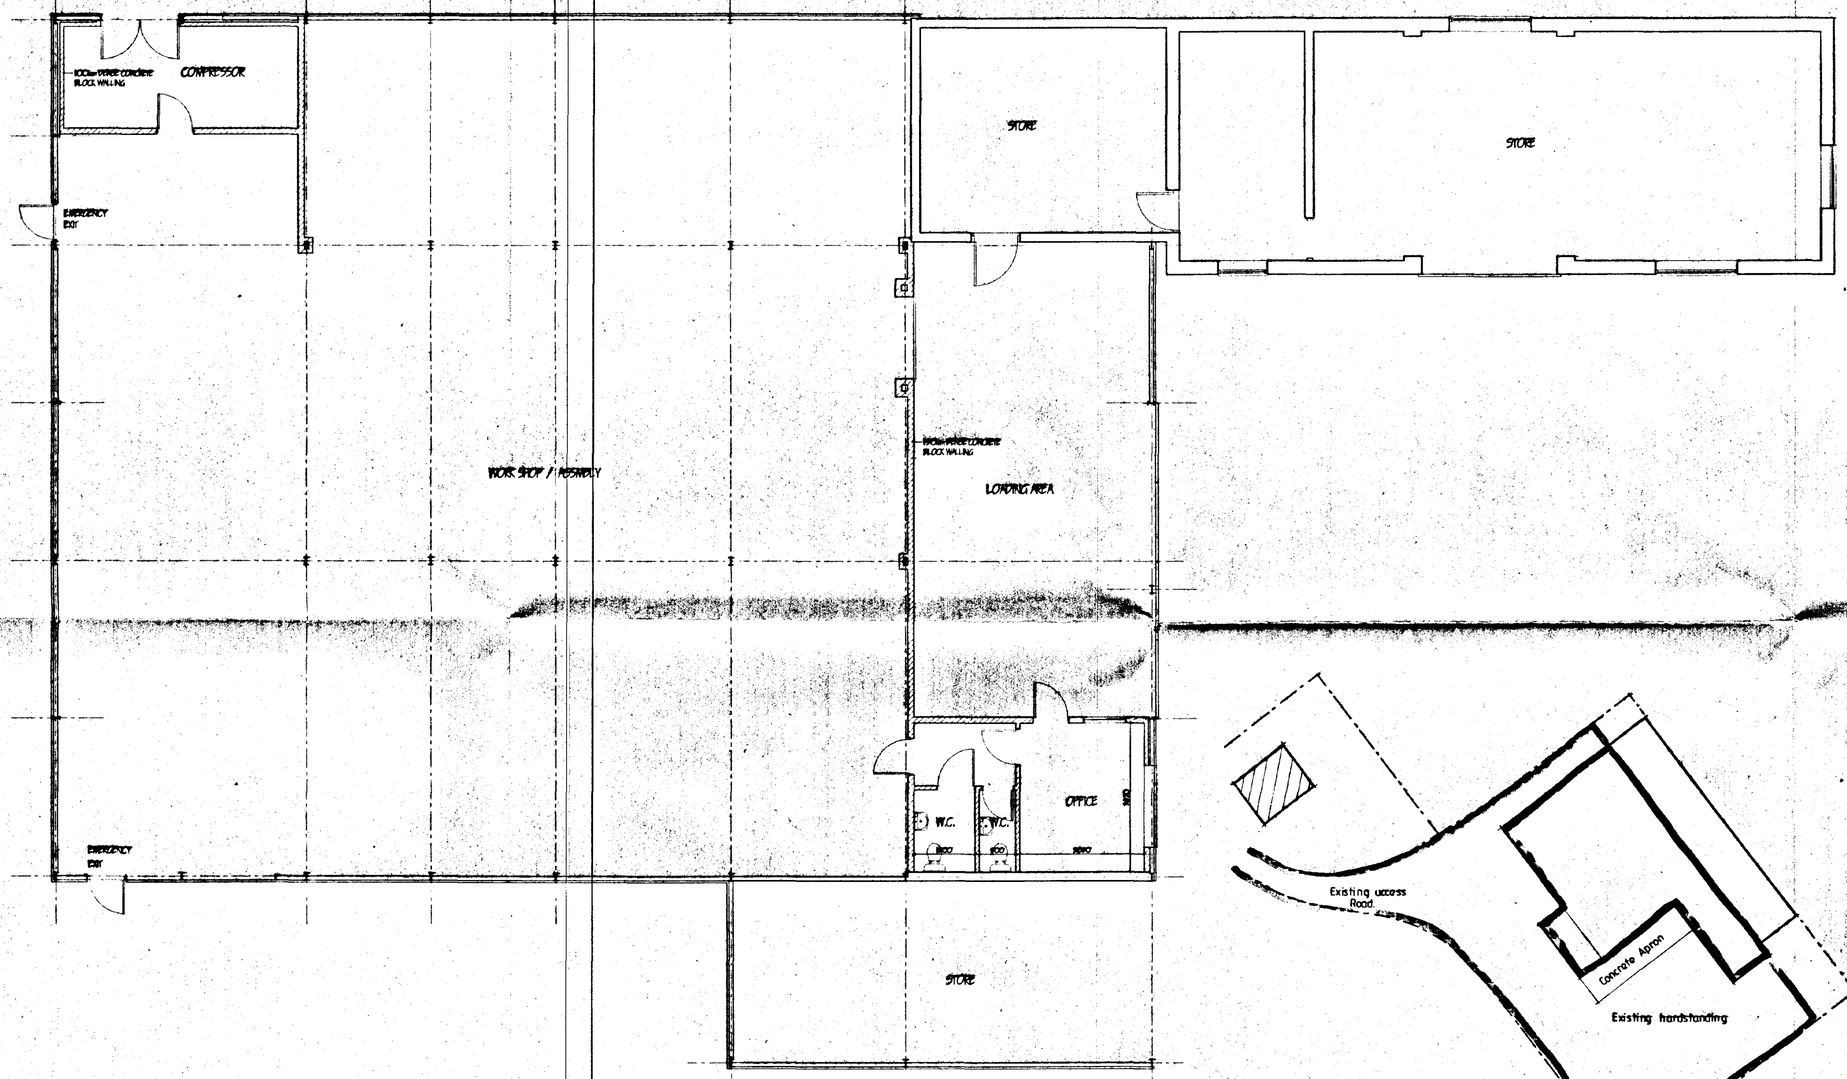


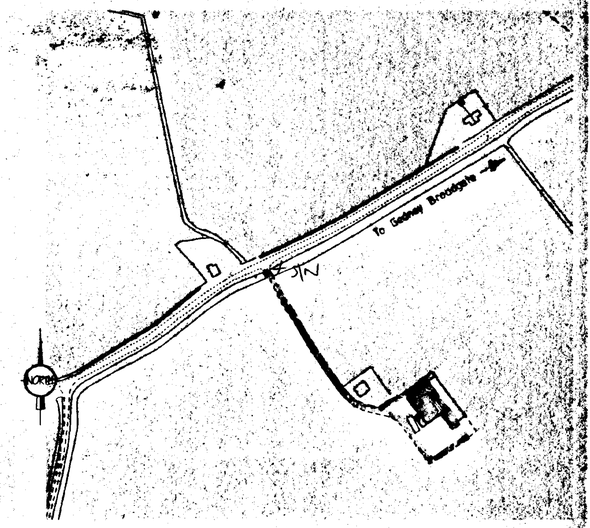

LOCATION PLAN 1:2500

BLOCK PLAN 1:500

SOUTH HOLLAND DC
HOUSING & PLANNING
12 JAN 2000
Ref.:

revision	date	init.	revision details.

COOPER ARCHITECTURAL DESIGN
BRONAVON, HOCKLESGATE, FLEET, SPALDING, LINC'S PE12 8LF
Tel/Fax : 01406 423782
Mobile : 0410 280852

Client.

Project.
PROPOSED CHANGE OF USE. AGRICULTURAL TO MANUFACTURE AND ASSEMBLY OF FLAT PACK GARDEN FURNITURE.
PEN HOUSE FARM
WARFORD GATE,
GEDNEY BROADGATE, LINC'S.

Drawing.

PLAN AS PROPOSED

Scale	1:75	Drawing No.	9999:2
Date.	NOV. '99	Drawn.	J.C.