

GEDNEY BLACK LION END

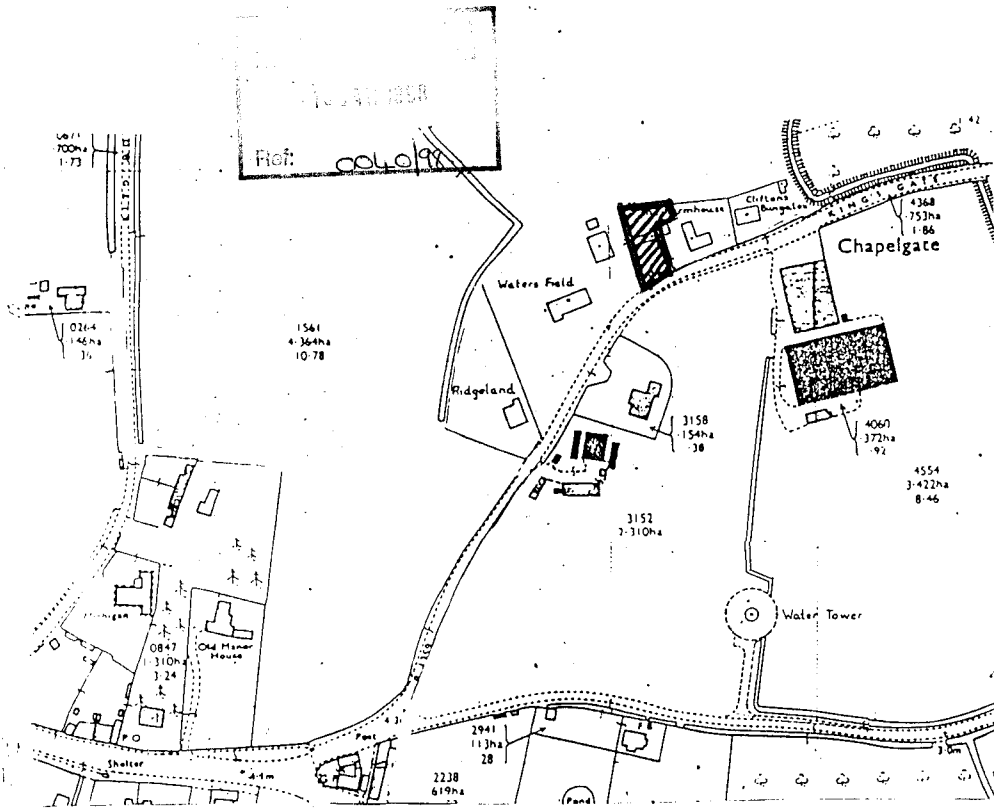

ONE:2500 LOCATION PLAN

A

Scale A1

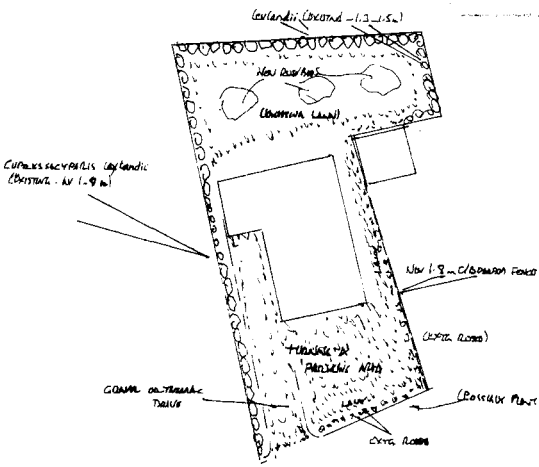

0060/98

LAYOUT ~ EXISTING & PROPOSED PLANTING ~ re NEW BUNGALOW, WEST OF THE FARM HOUSE, KINGSGATE, CRONKLEY

(SCALE 1:500)

DRG. No.	ITEM No.	DESCRIPTION	No. OFF	FORM	DIMENSIONS
971/2		GARDEN LAYOUT			

ERIC N ROBINS ARMA BALHAM FLAT
16 YORK ROAD, WISLEY, CAMM GU23 2EA
(TEL: 01483 589120)