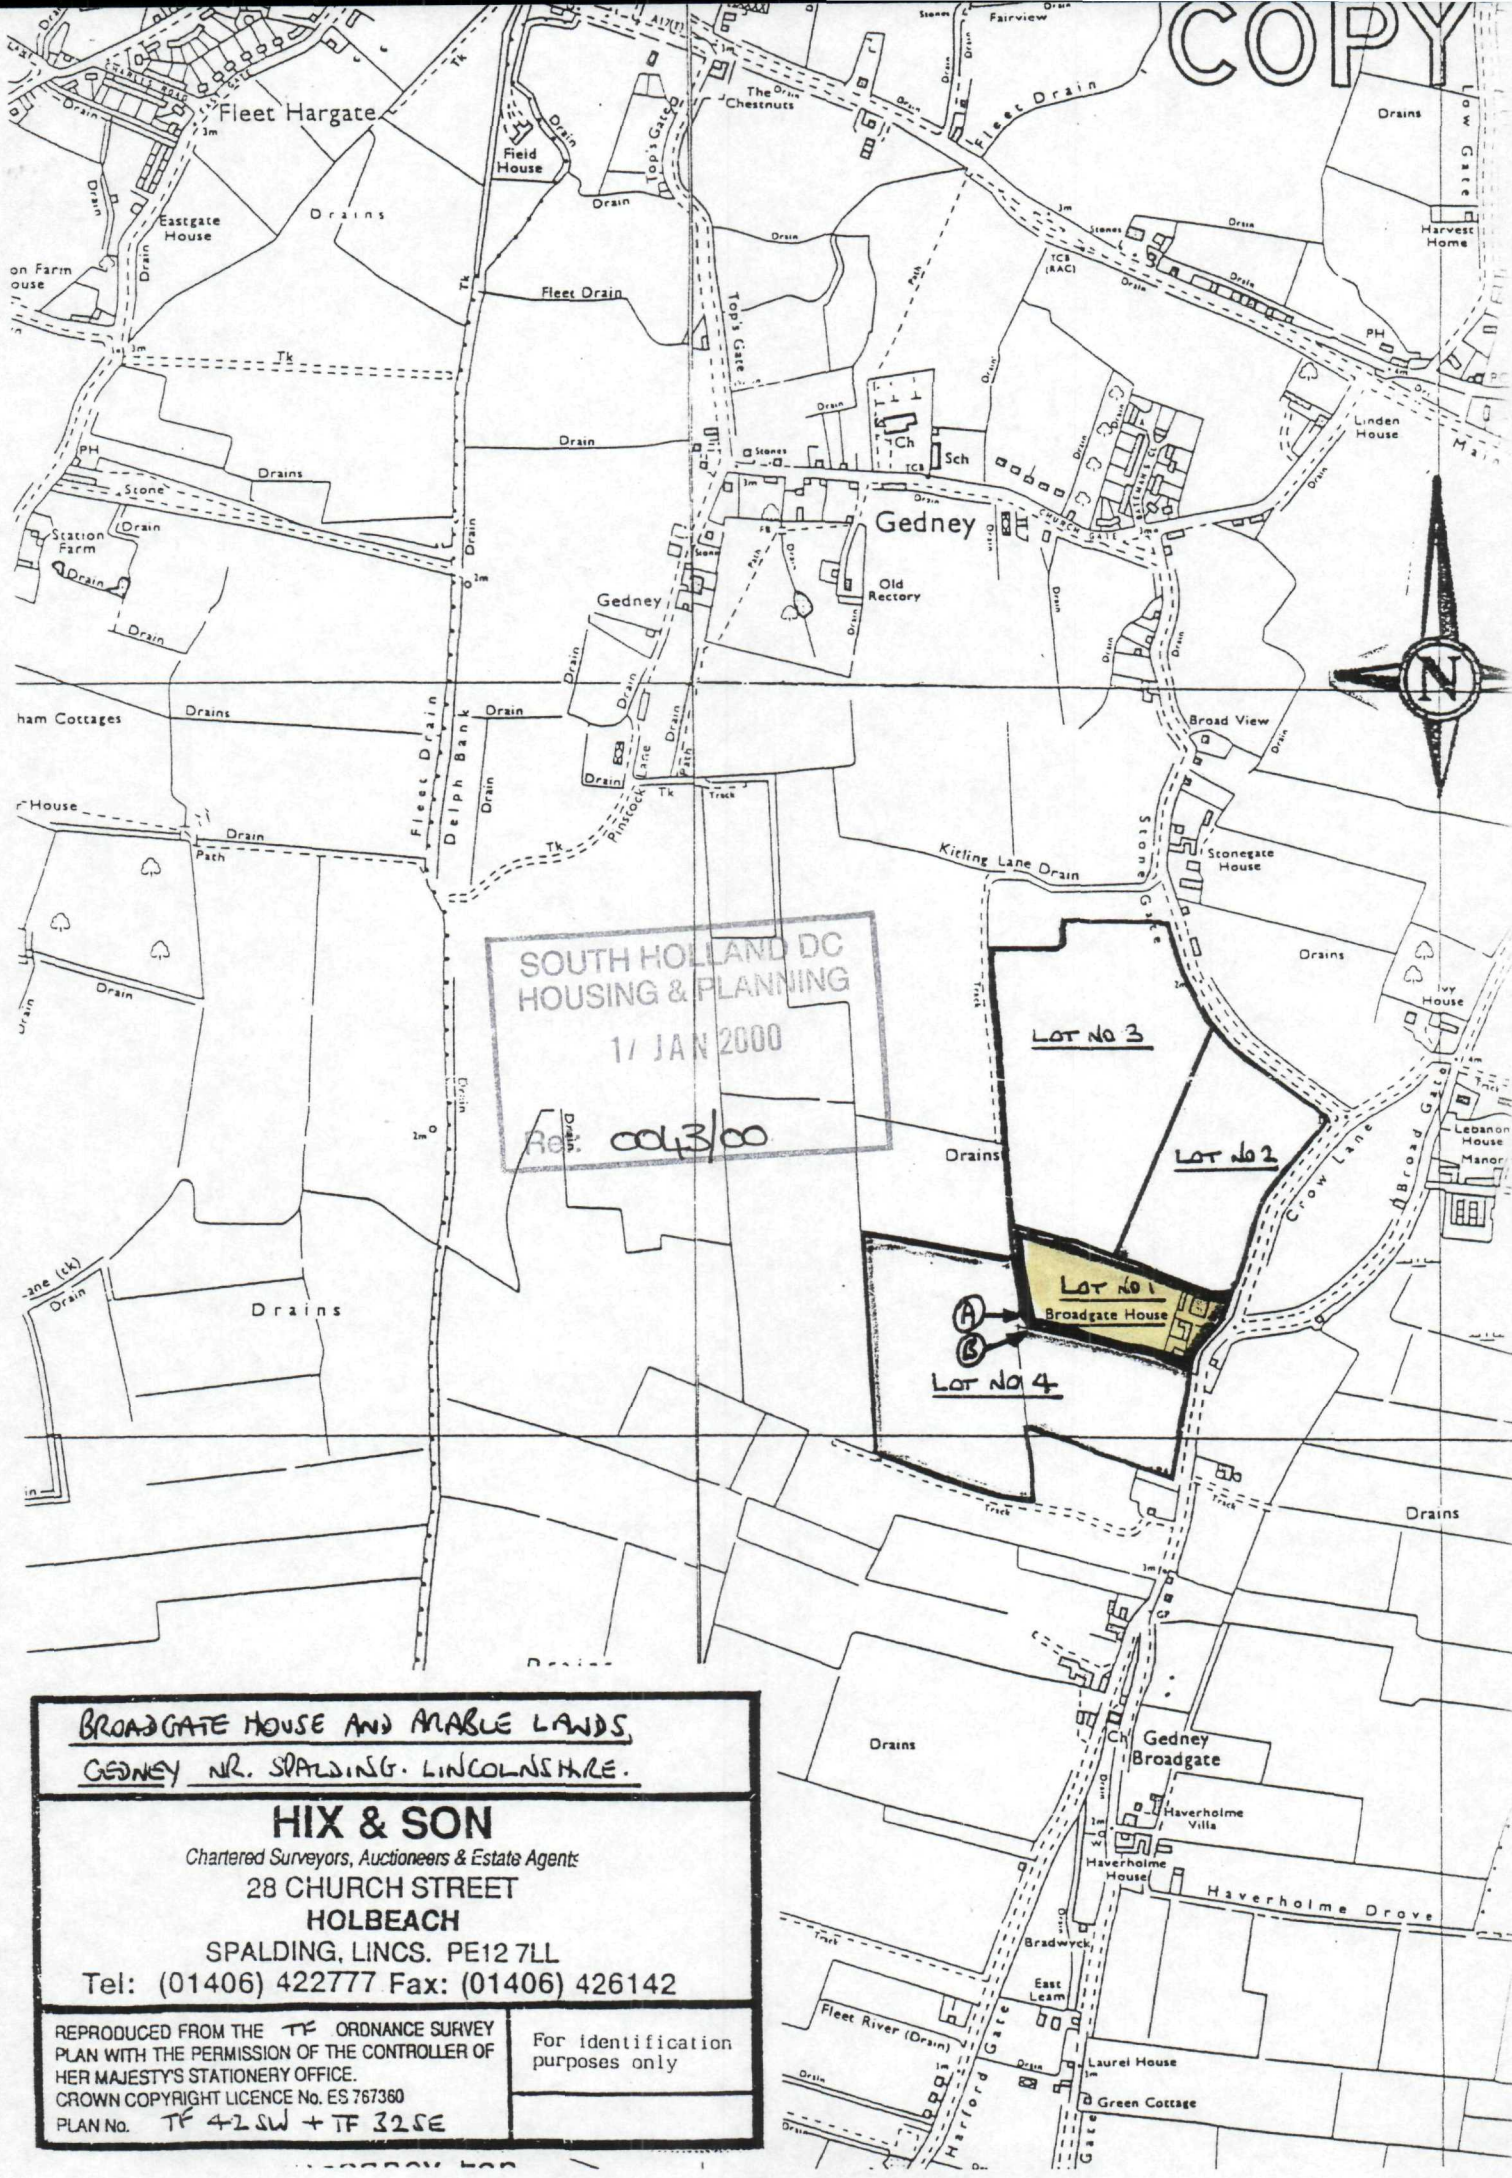

BROADGATE HOUSE AND ARABLE LANDS
GEDNEY NR. SPALDING. LINCOLNSHIRE.

HIX & SON

Chartered Surveyors, Auctioneers & Estate Agents

28 CHURCH STREET
HOLBEACH
SPALDING, LINCS. PE12 7LL
Tel: (01406) 422777 Fax: (01406) 426142

REPRODUCED FROM THE TF ORDNANCE SURVEY PLAN WITH THE PERMISSION OF THE CONTROLLER OF HER MAJESTY'S STATIONERY OFFICE.
CROWN COPYRIGHT LICENCE No. ES 767360
PLAN No. TF 42 SW + TF 32 SE

For identification purposes only

ROBIN BRADLEY BUILDING DESIGN

Greetwell Place, 2, Limekiln Way,
Greetwell Road, Lincoln. LN2 4US.
Telephone. 01522 519569/537106.

Project BARNS AT BROADGATE HOUSE, GEDNEY.

Client BULL LANE DEVELOPMENTS.

Scale: 1.1250 Date: Dec 99 Dwg No: 180/99/6

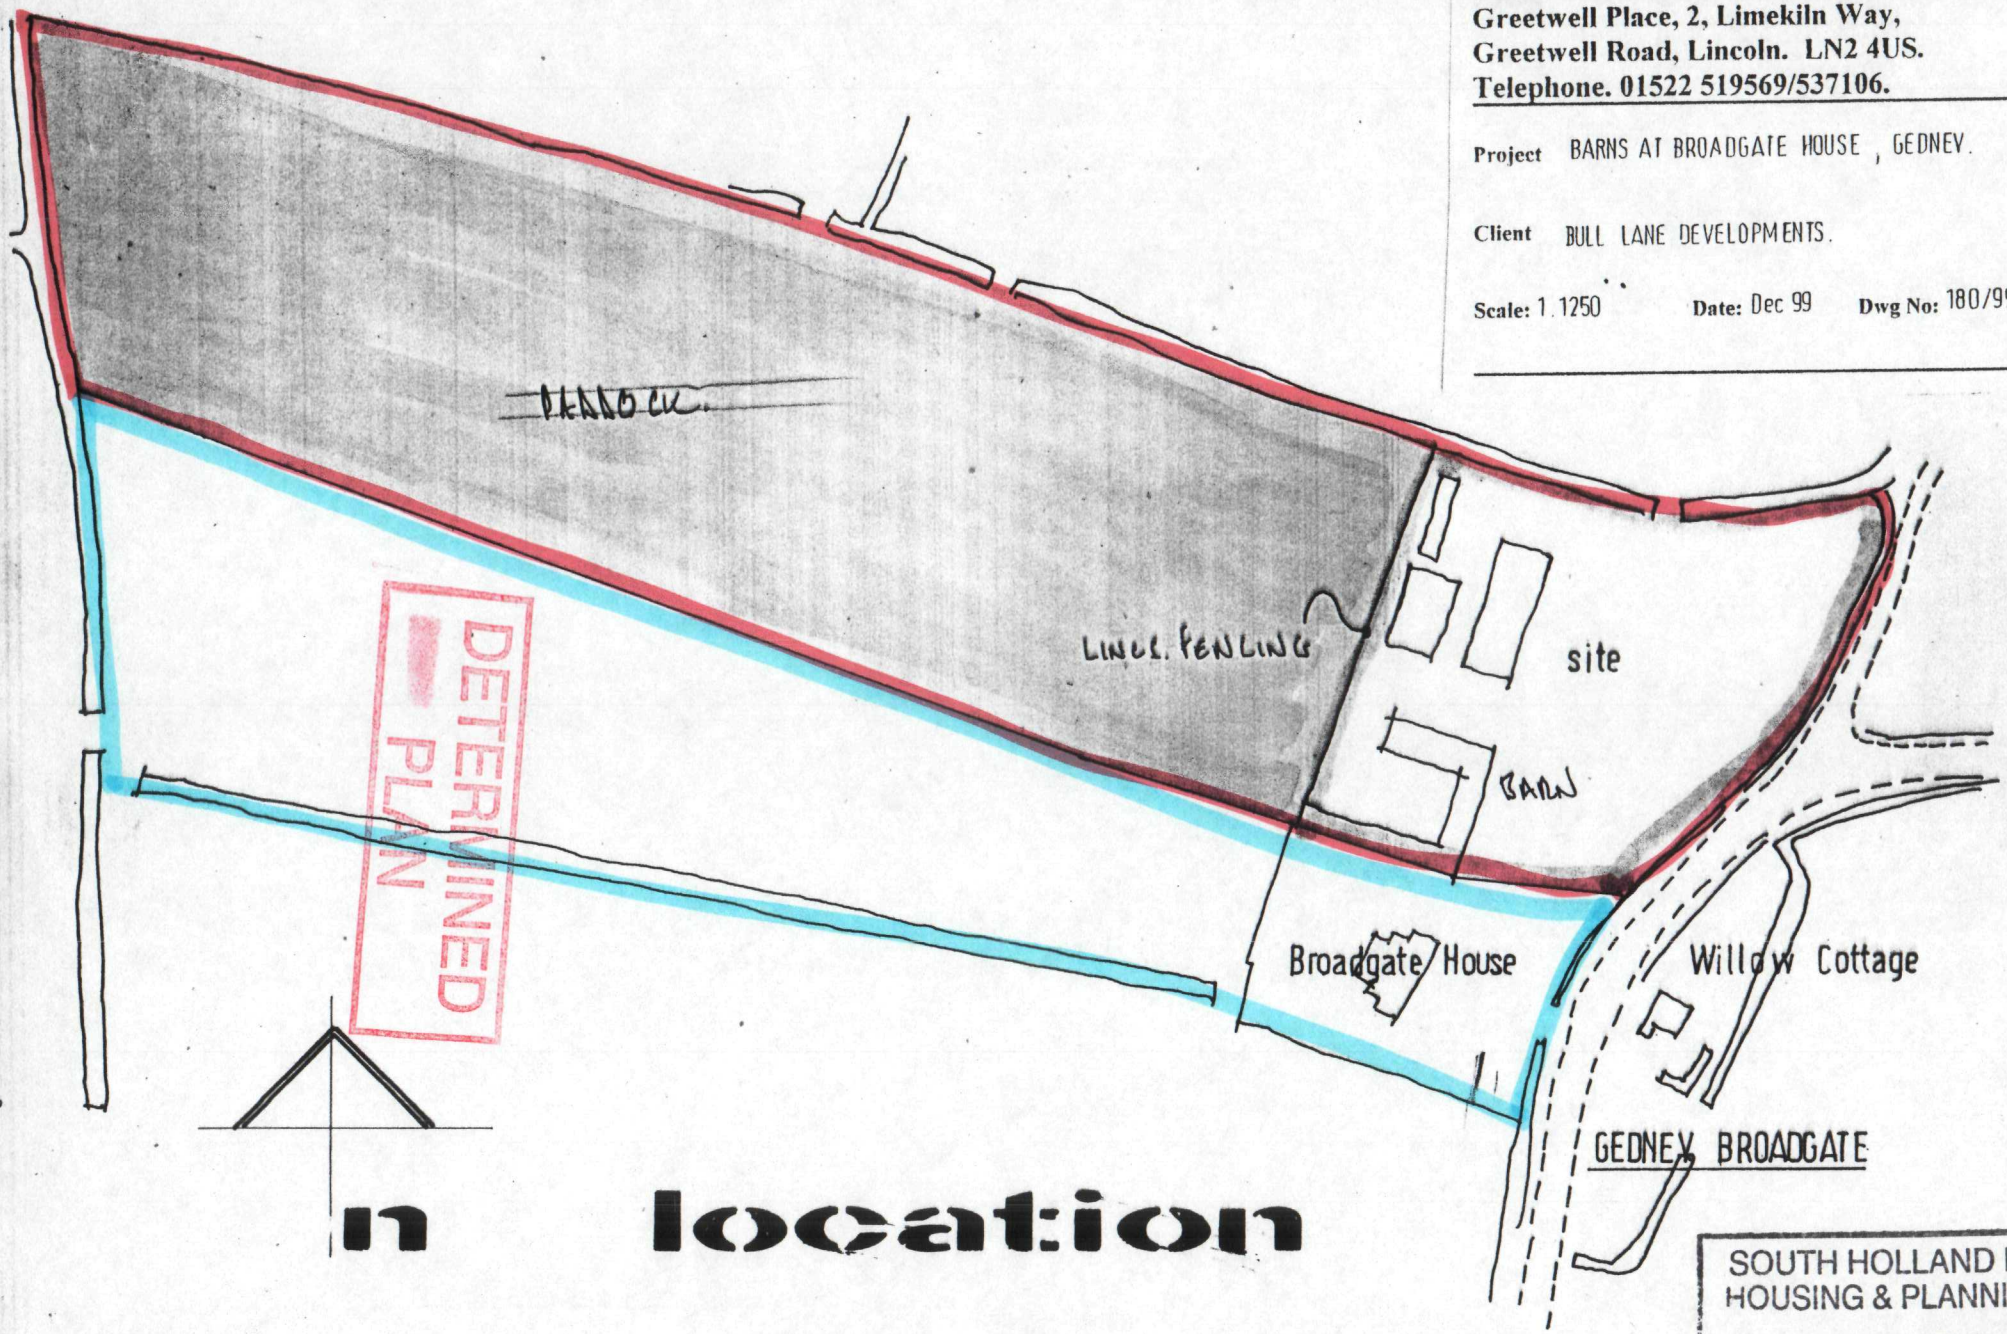

DETERMINED PLAN

n location

SOUTH HOLLAND DC
HOUSING & PLANNING
- 4 FEB 2000
Ref: 043/00