ROBIN BRADLEY BUILDING DESIGN

Building Design Service

Greetwell Place, 2, Limekiln Way, Greetwell Rd., Lincoln. LN2 4US.

Tel. 01522 519569 office hours
or 01522 537106
Fax 01522 520394
Mobile 07957 584630

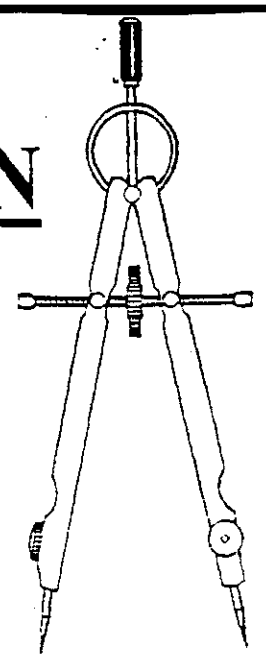

DETERMINED
PLAN

RECEIVED
17 DEC 2000
Ref. 0043/00

ROBIN BRADLEY BUILDING DESIGN

**Greetwell Place, 2, Limekiln Way,
Greetwell Road, Lincoln. LN2 4US.
Telephone. 01522 519569/537106.**

Project BARNS AT BROADGATE HOUSE, GEDNEY.

Client BULL LANE DEVELOPMENTS.

Scale: Date: Dwg No:

roof over

derelict sheds

posts

stalls

path

timber lean to

up to loft over

joists

joists

joists

335mm walls

steel beam

timber beam

timber beam

up

arch

arch

arch

truss over

joists

windows over

floor area over

ground

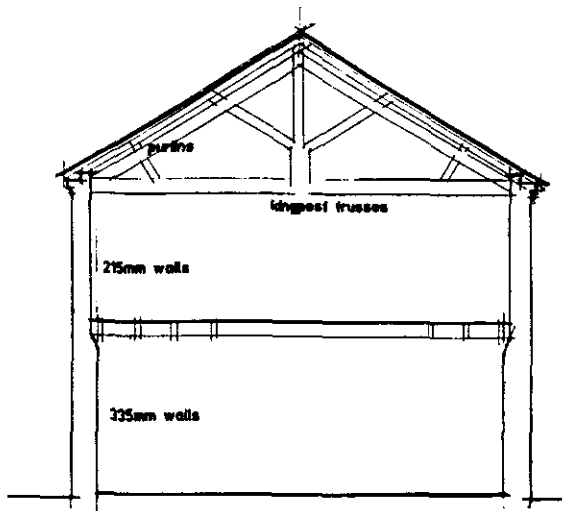

barn section

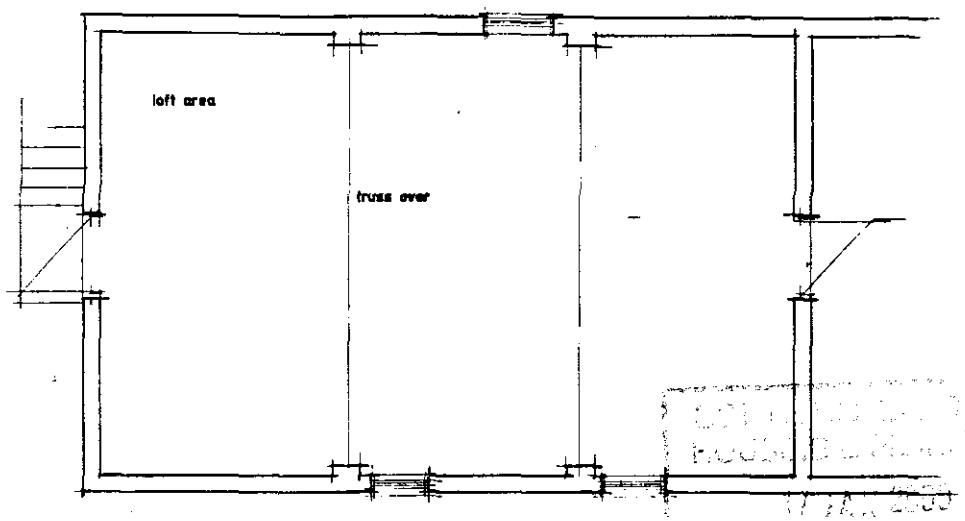

first:

survey

DETERMINED
PLAN

Ref 0043/00

ROBIN BRADLEY BUILDING DESIGN
Greetwell Place, 2, Limekiln Way,
Greetwell Road, Lincoln. LN2 4US.
Telephone. 01522 519569/537106.

Project: BARNS AT BROADGATE HOUSE, GEDNE

Client: BULL LANE DEVELOPMENTS.

Scale: 1 to 100 Date: Dec 99 Dwg No: 180/99/1

ROBIN BRADLEY BUILDING DESIGN
Greetwell Place, 2, Limekiln Way,
Greetwell Road, Lincoln. LN2 4US.
Telephone. 01522 519569/537106.

Project: BARNS AT BROADGATE HOUSE, GEDNEY.

Client: BULL LANE DEVELOPMENTS.

Scale: 1 to 100 Date: Dec 99 Dwg No: 180/99/2

DETERMINED
PLAN
HOUSING
17 MAR 2000
Ref: 0063/00

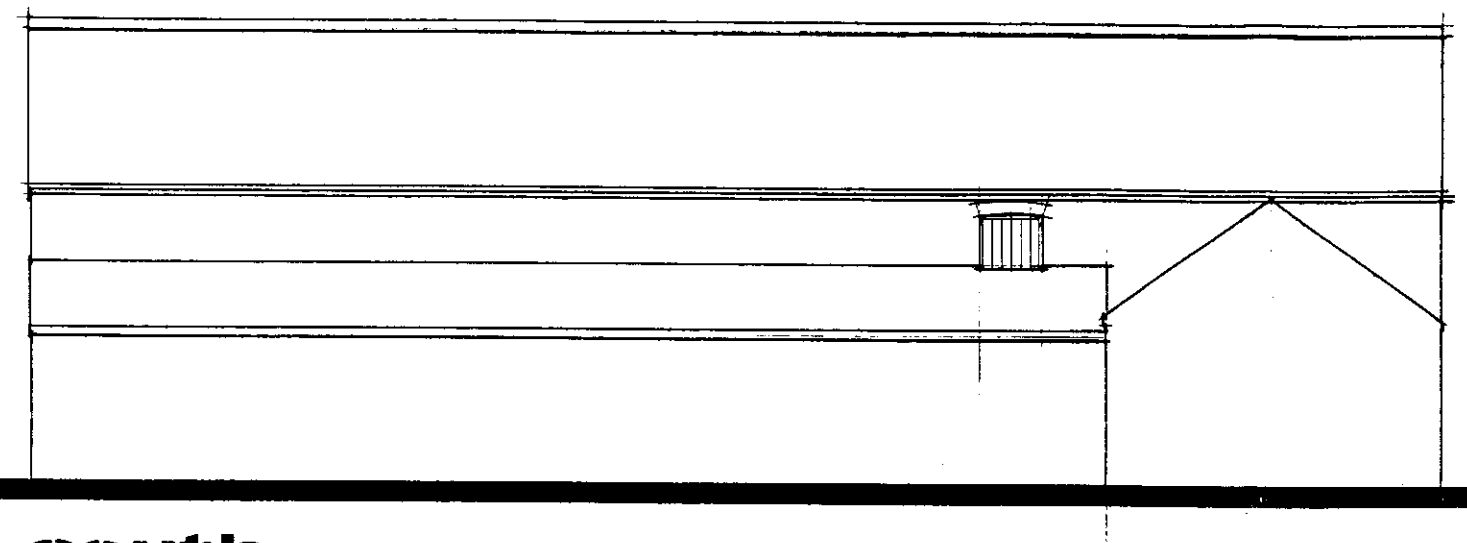

south
internal

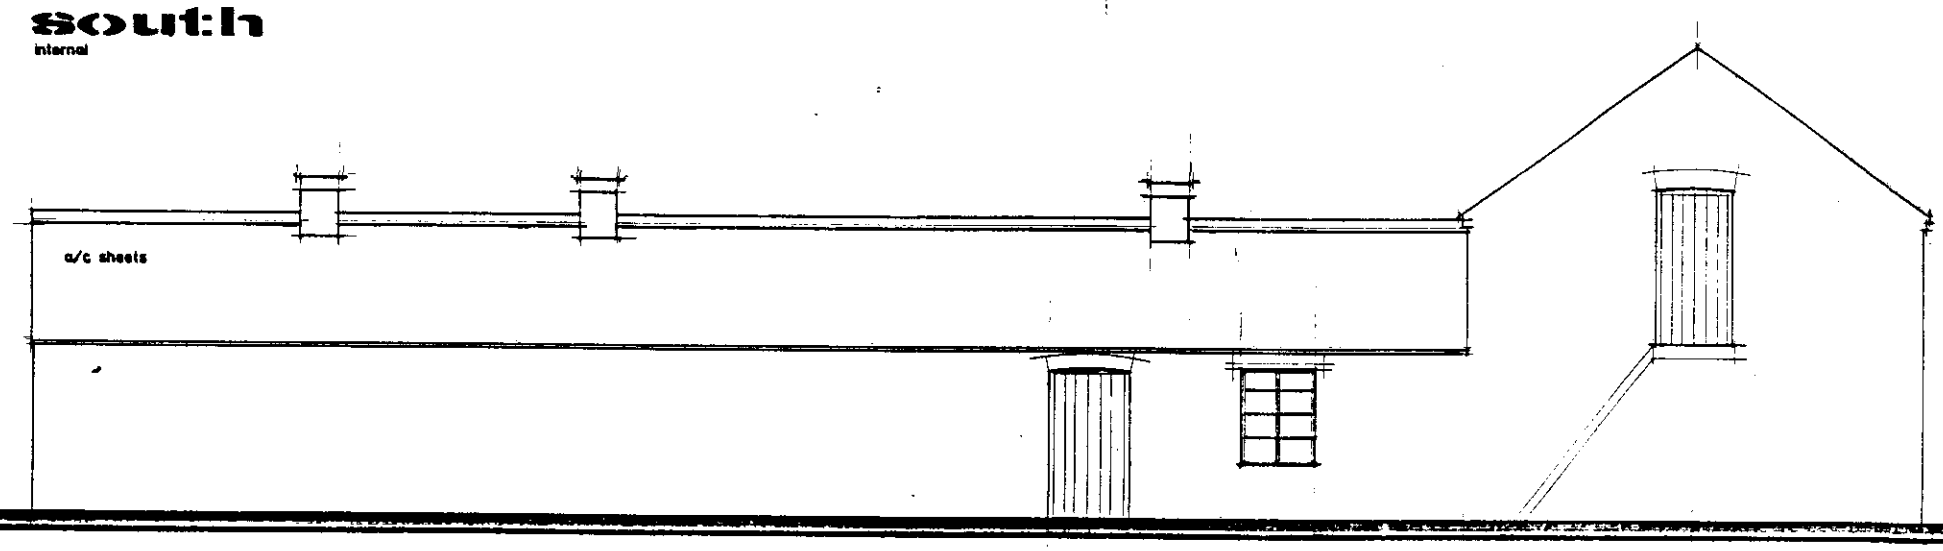

east:

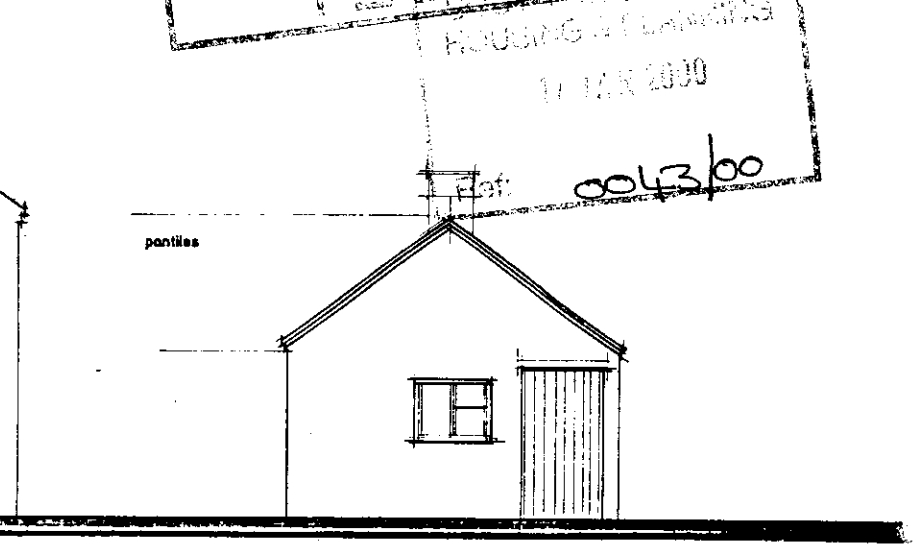

south

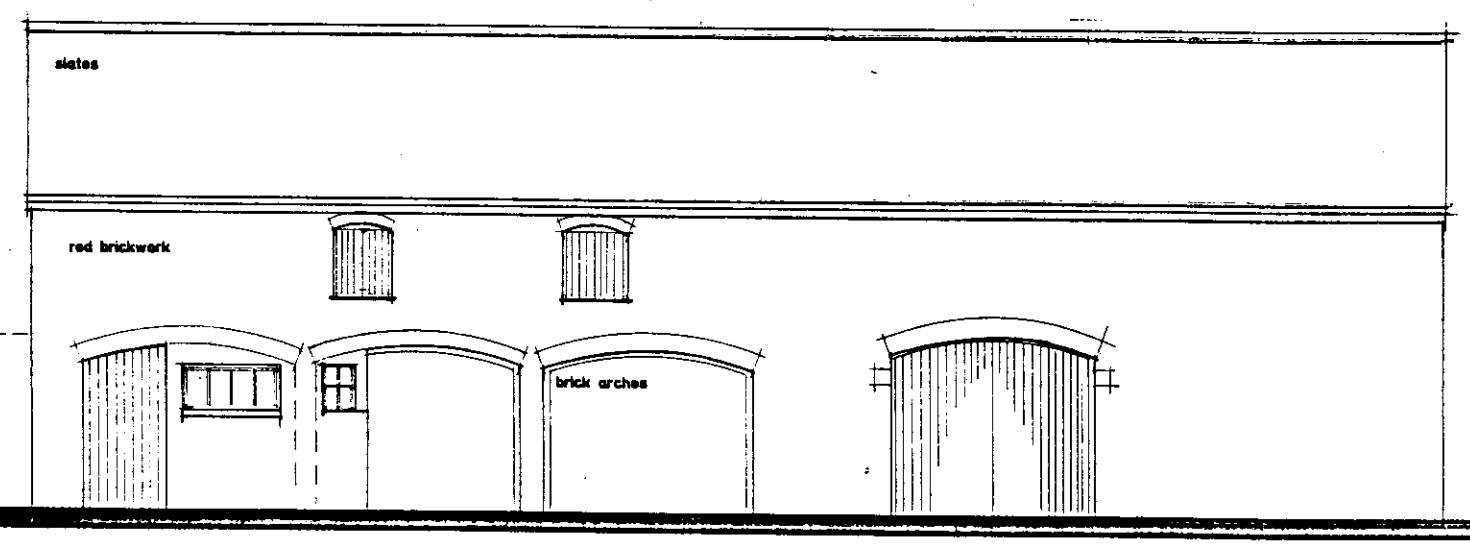

north

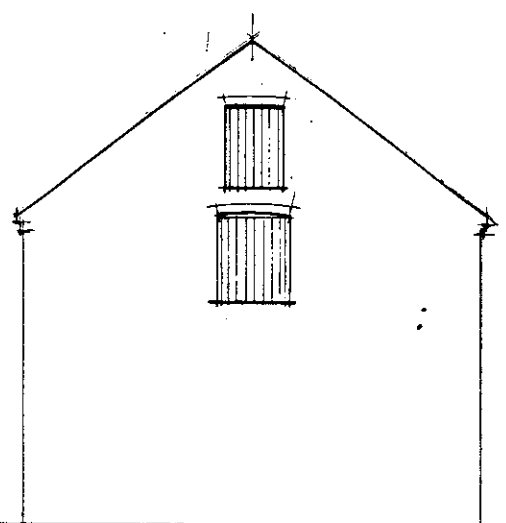

west:

elevations

survey

bedroom

en-suite

guest bedroom

studio / garden room

2400mm one brick boundary wall

high wall reducing to 1m wall

bathroom

family room

landscaped private courtyard

canted ceilings

water feature

hall

coats

utility

kitchen

landing over

dining / gallery

lounge

new ff over

beam

up

glazing / french doors

glazing

timber gates

* denotes new openings

ground

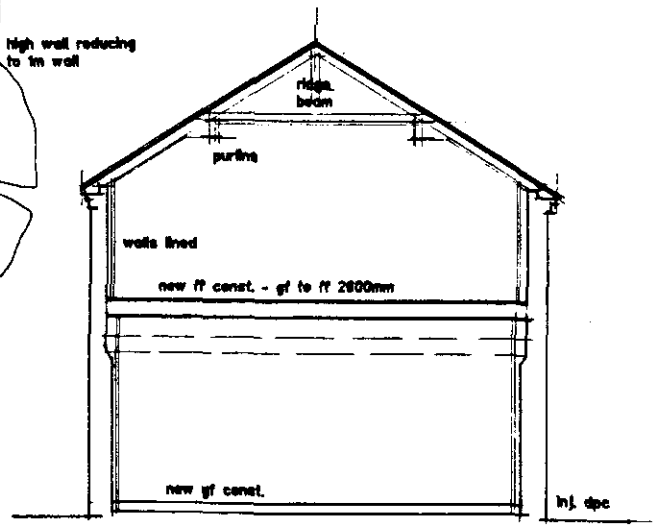

section

DETERMINED PLAN

0043/00

proposed

ROBIN BRADLEY BUILDING DESIGN
Greetwell Place, 2, Limekiln Way,
Greetwell Road, Lincoln. LN2 4US.
Telephone. 01522 519569/537106.

Project: BARNS AT BROADGATE HOUSE, GEDNEY.

Client: BULL LANE DEVELOPMENTS.

Scale: 1 to 100 Date: Dec 99 Dwg No: 180/99/3

DETERMINED
PLANS

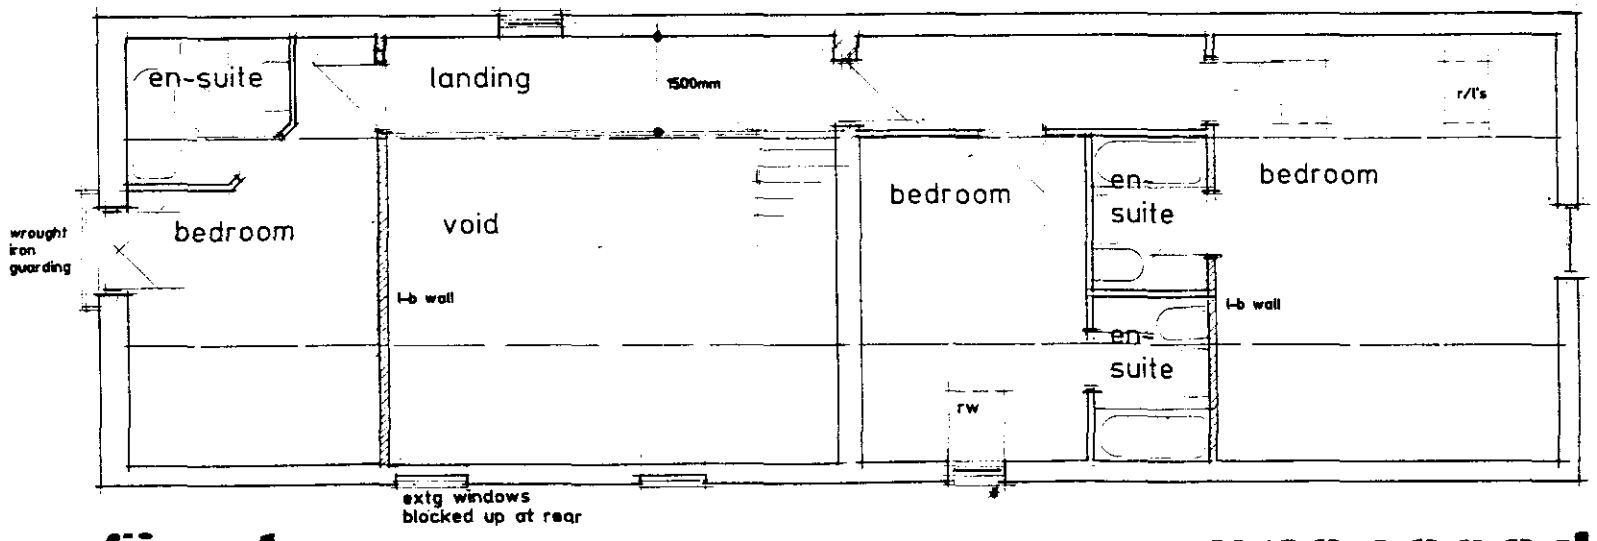

first: **proposed**

0043/00

ROBIN BRADLEY BUILDING DESIGN
Greetwell Place, 2, Limekiln Way,
Greetwell Road, Lincoln. LN2 4US.
Telephone. 01522 519569/537106.

Project: BARNS AT BROADGATE HOUSE, GEDNEY.

Client: BULL LANE DEVELOPMENTS.

Scale: 1 to 100 Date: Dec 99 Dwg No: 180/99/4

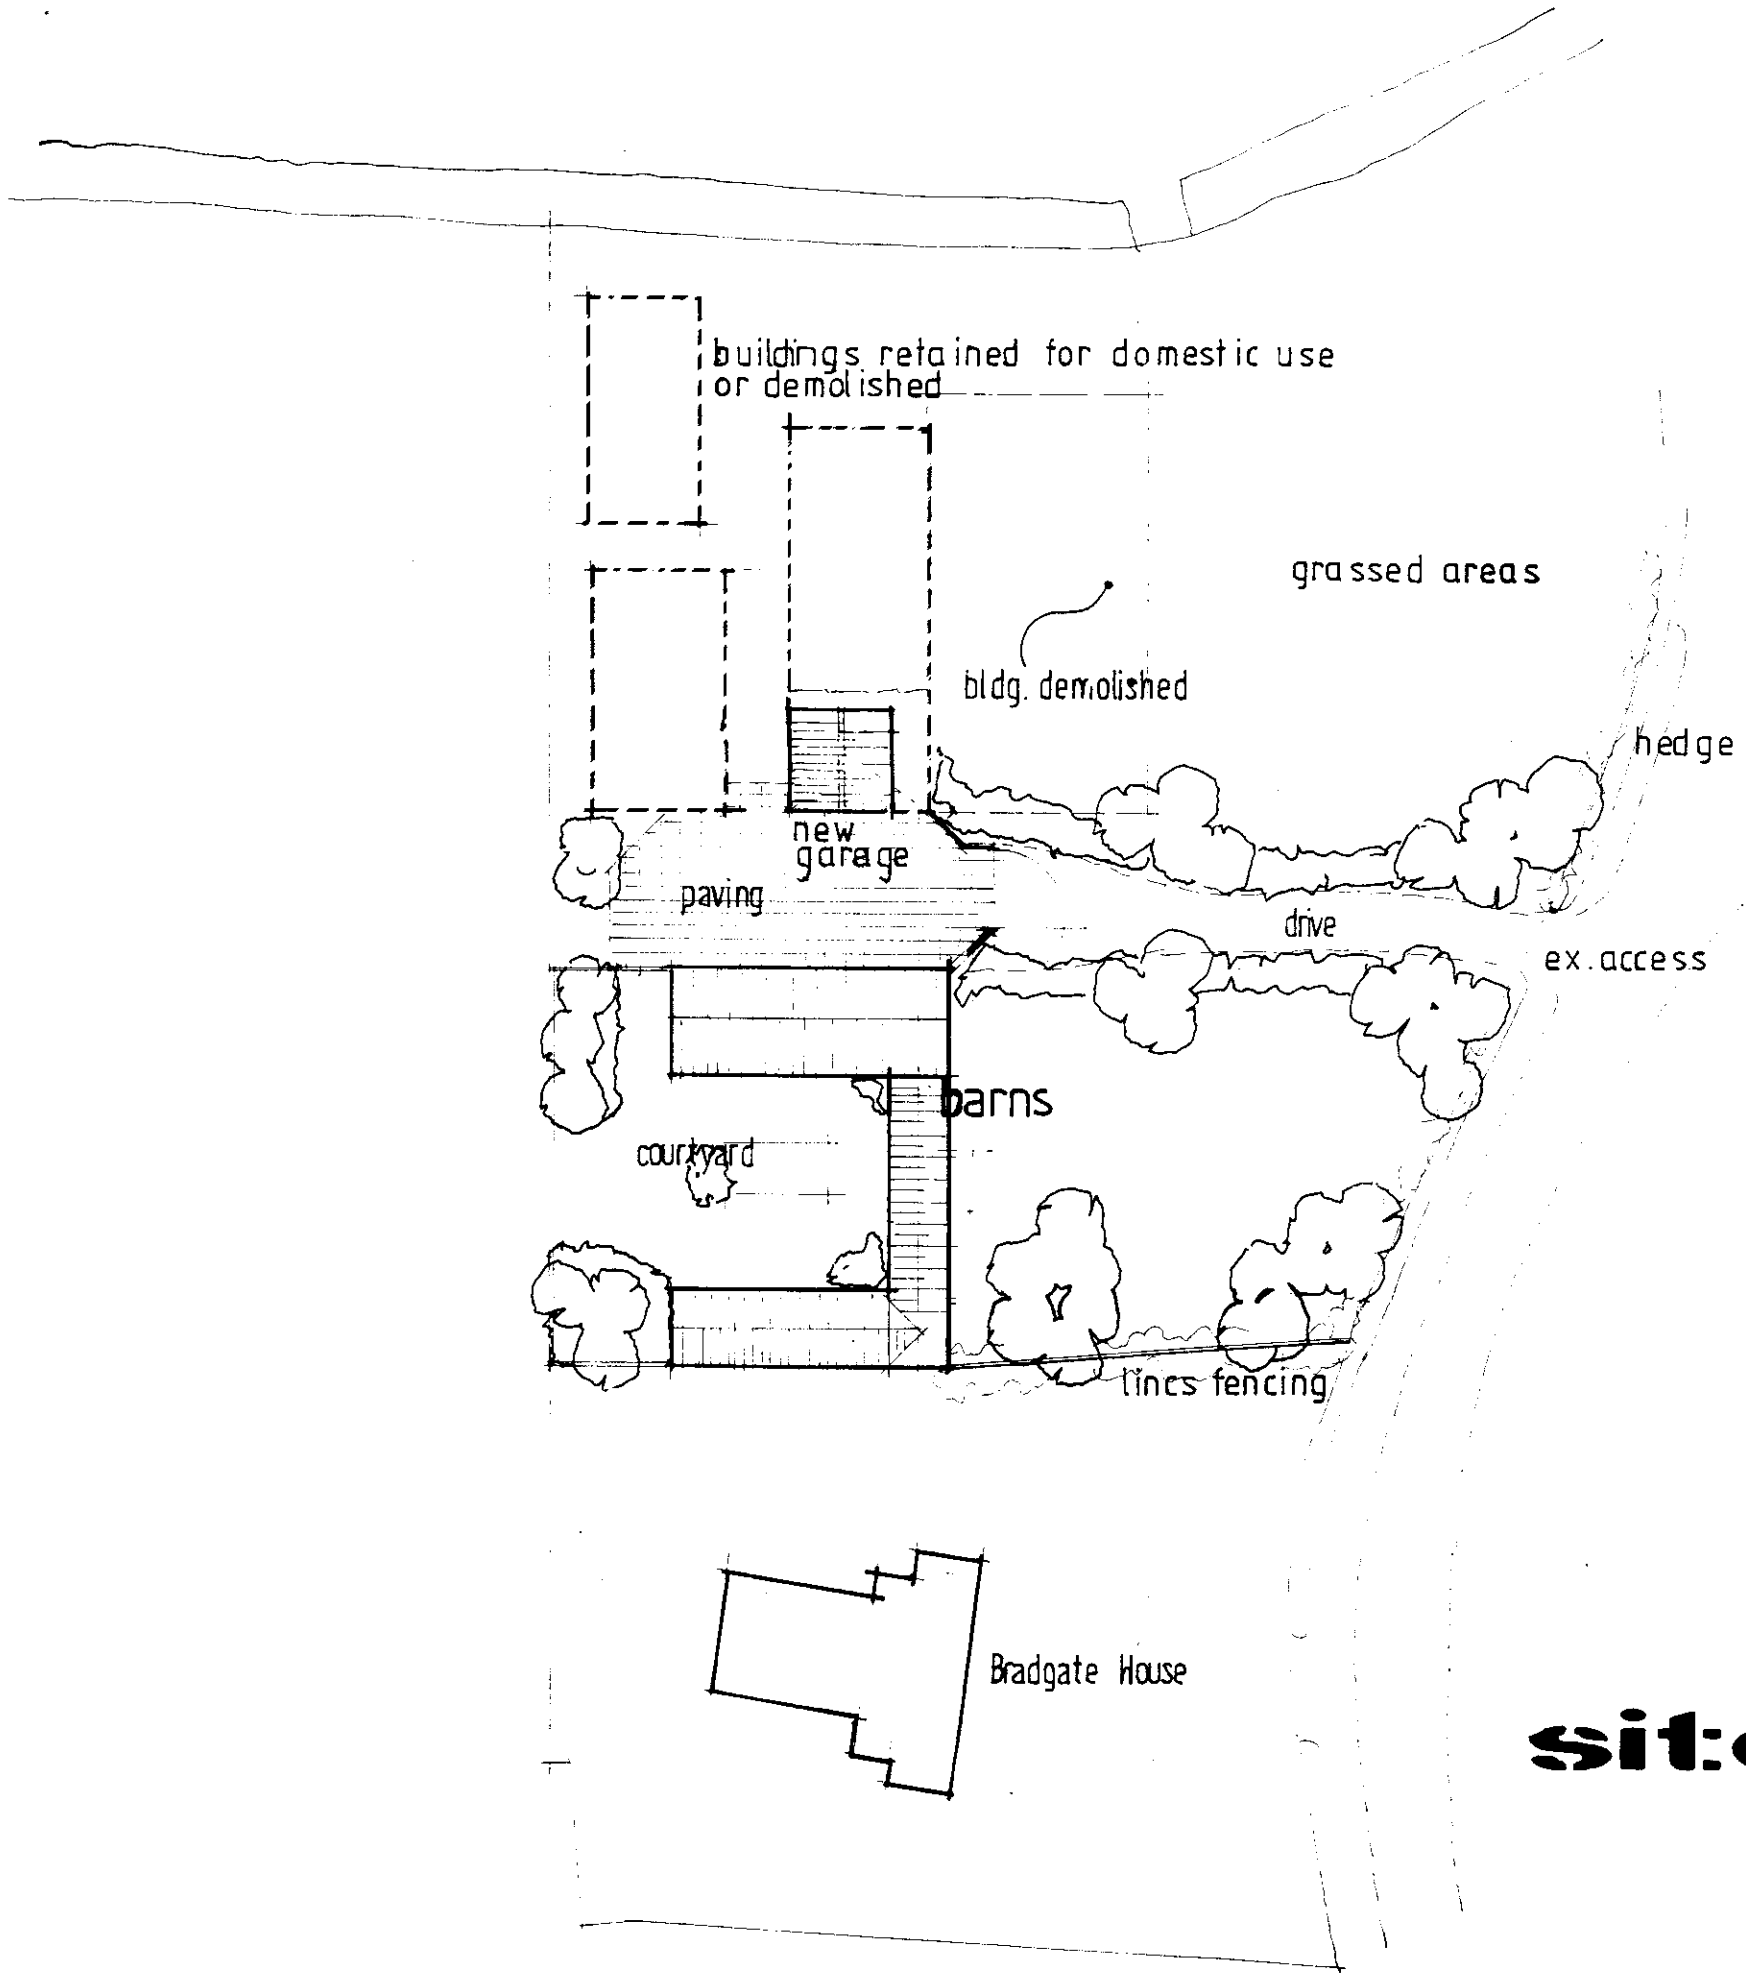

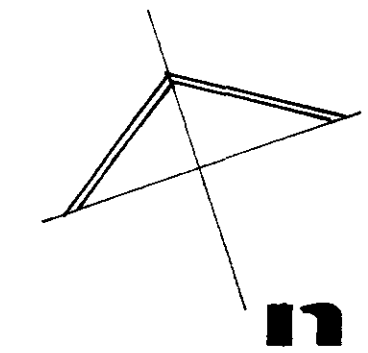

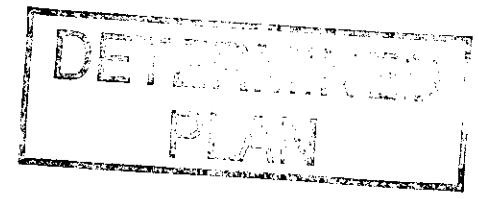

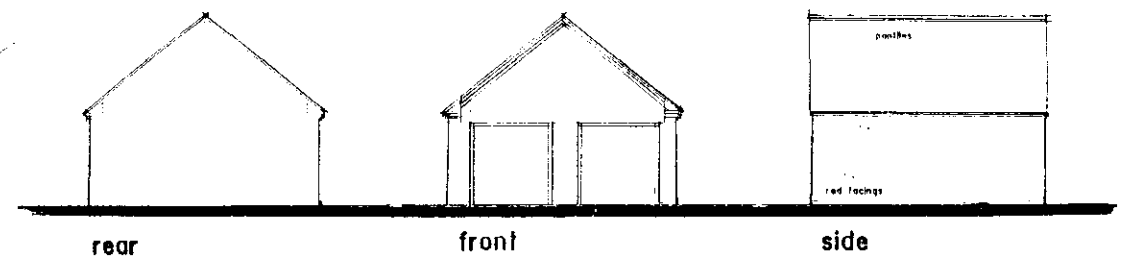

garage

0043/00

ROBIN BRADLEY BUILDING DESIGN

Greetwell Place, 2, Limekiln Way,
Greetwell Road, Lincoln. LN2 4US.
Telephone. 01522 519569/537106.

Project: BARNS AT BROADGATE HOUSE, GEDNEY.

Client: BULL LANE DEVELOPMENTS.

Scale: 1 to 500 Date: Dec 99 Dwg No: 180/99/5

ROBIN BRADLEY BUILDING DESIGN
Greetwell Place, 2, Limekiln Way,
Greetwell Road, Lincoln. LN2 4US.
Telephone. 01522 519569/537106.

Project: BARNS AT BROADGATE HOUSE, GEDNEY.

Client: BULL LANE DEVELOPMENTS.

Scale: 1 to 100 Date: Dec 99 Dwg No: 180/99/6

DETERMINED PLAN

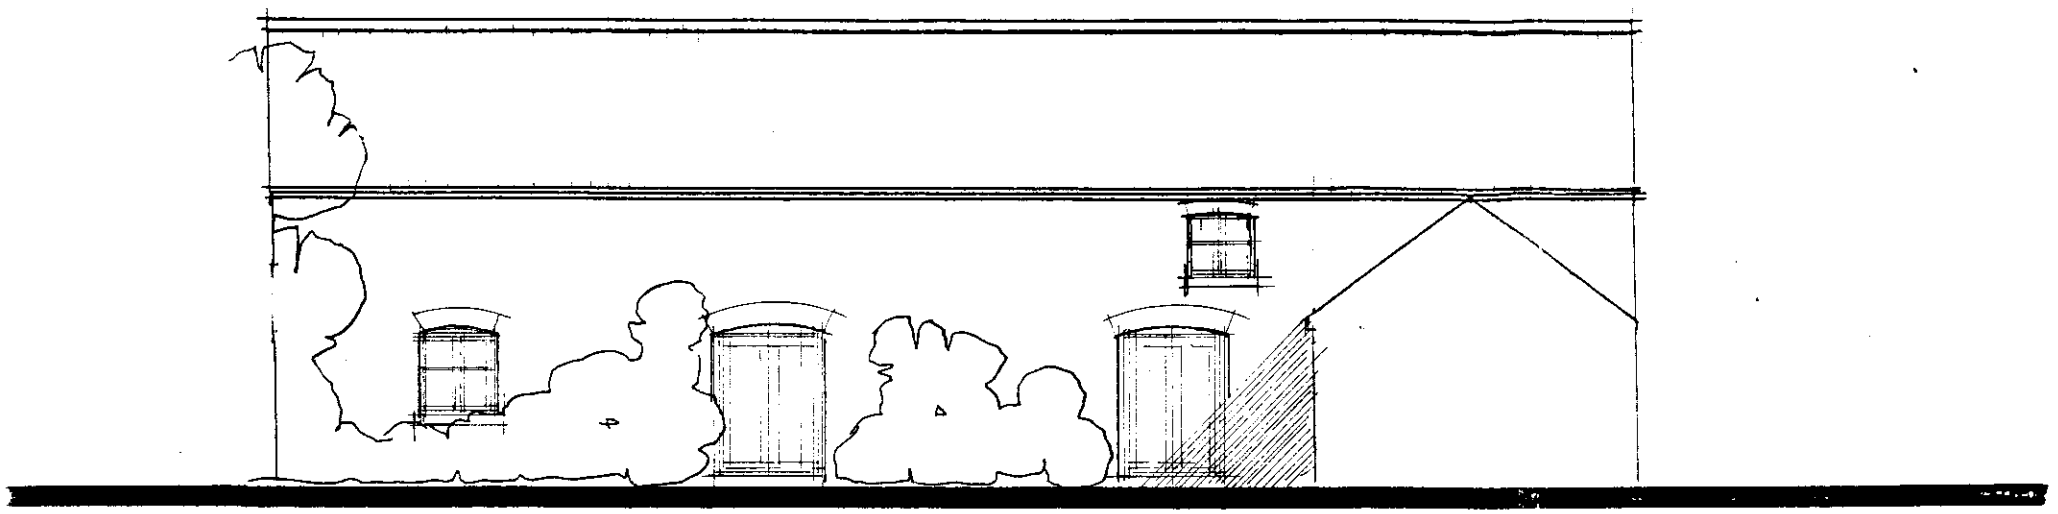

south
internal

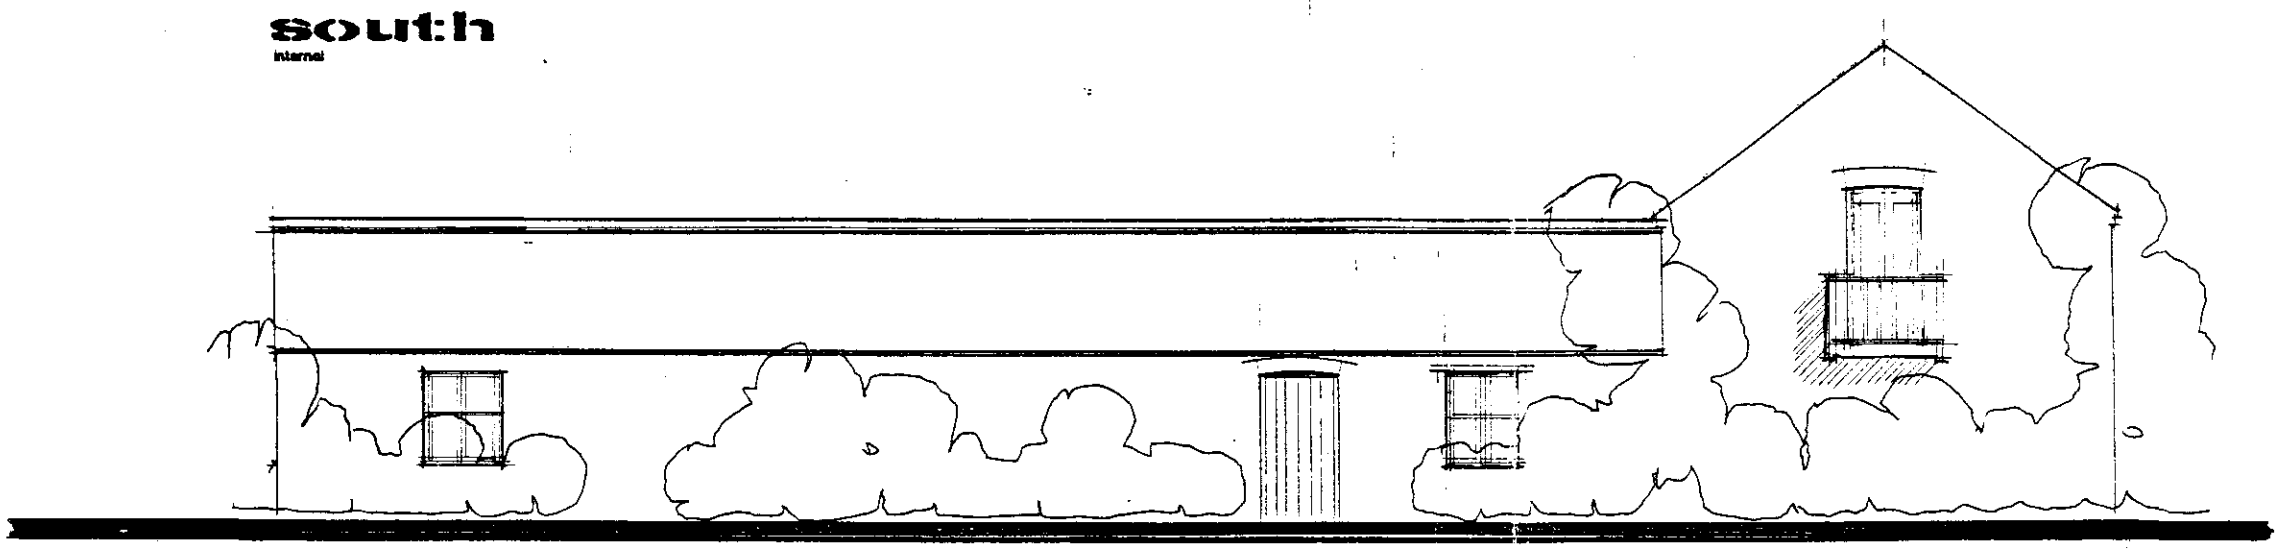

east:

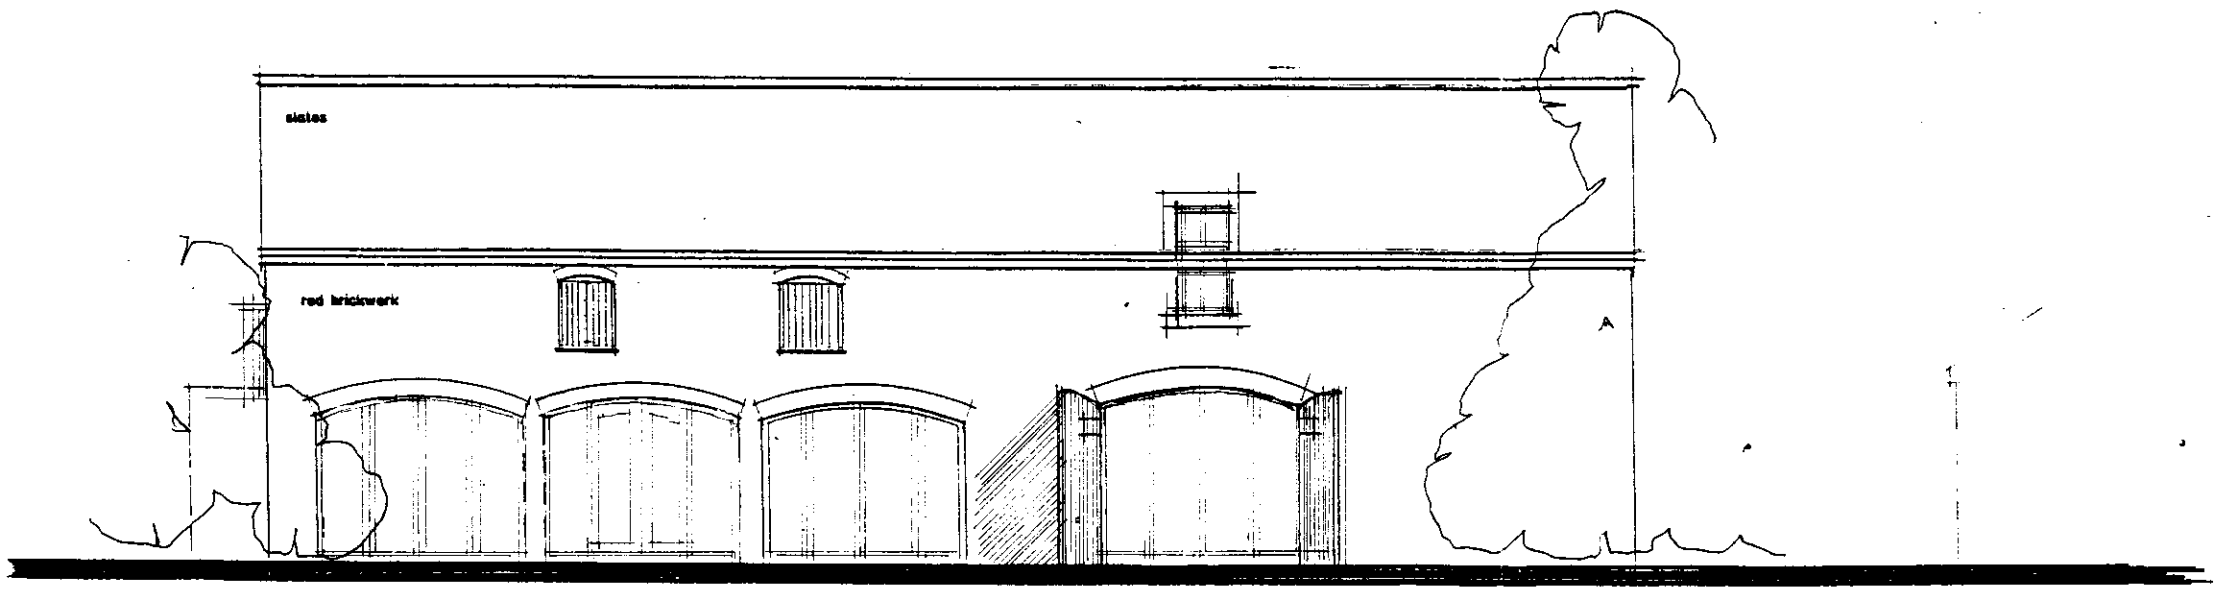

north:

0043/00

elevations