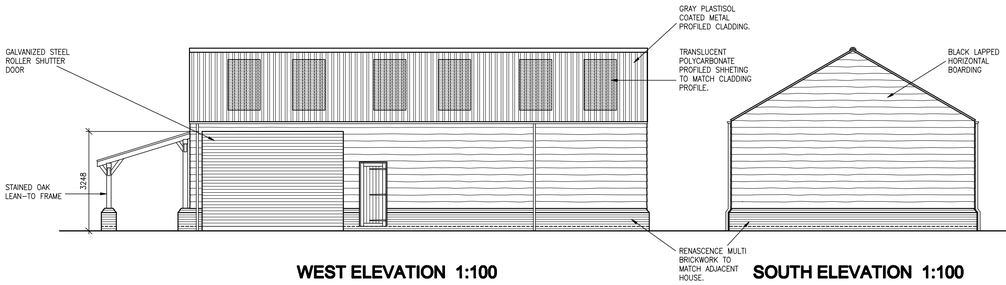
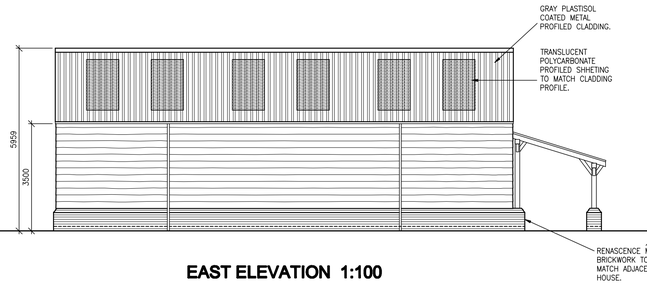
# NEW AGRICULTURAL BARN, 86a GEDNEY Rd, LONG SUTTON



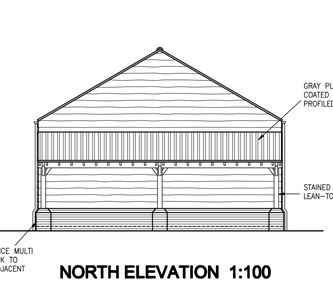

**WEST ELEVATION 1:100**



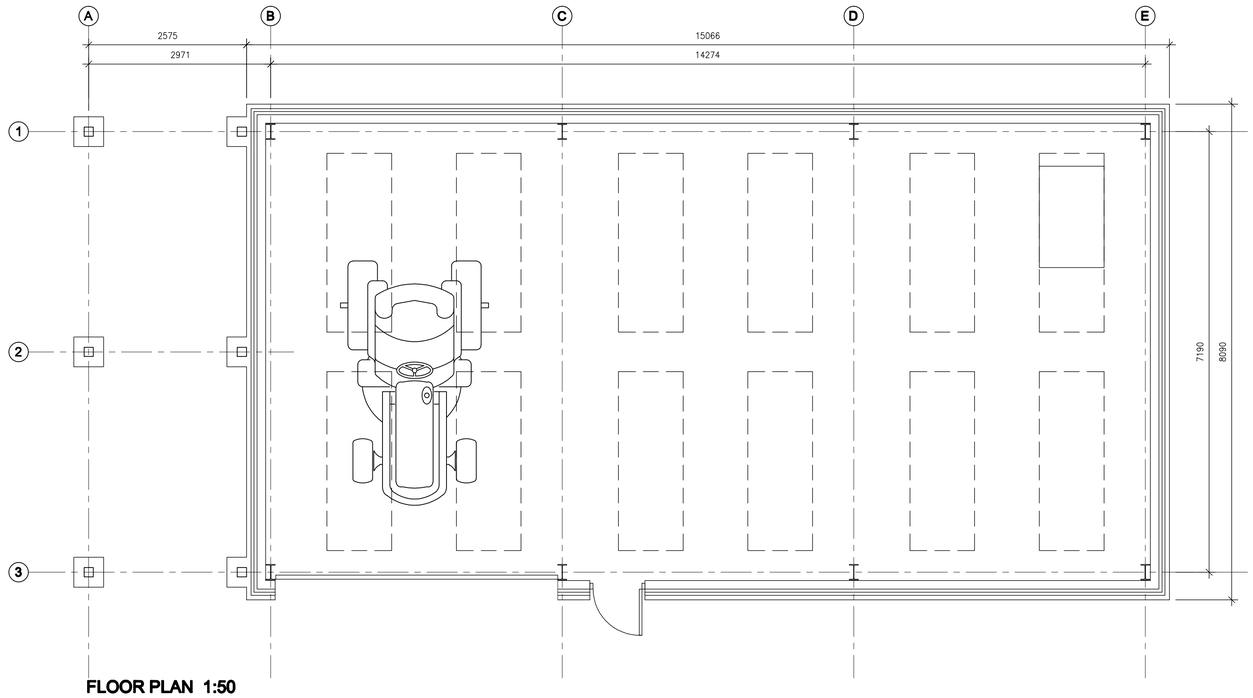

**SOUTH ELEVATION 1:100**



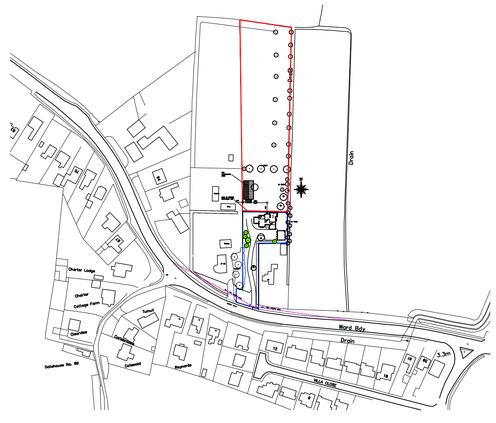

**EAST ELEVATION 1:100**



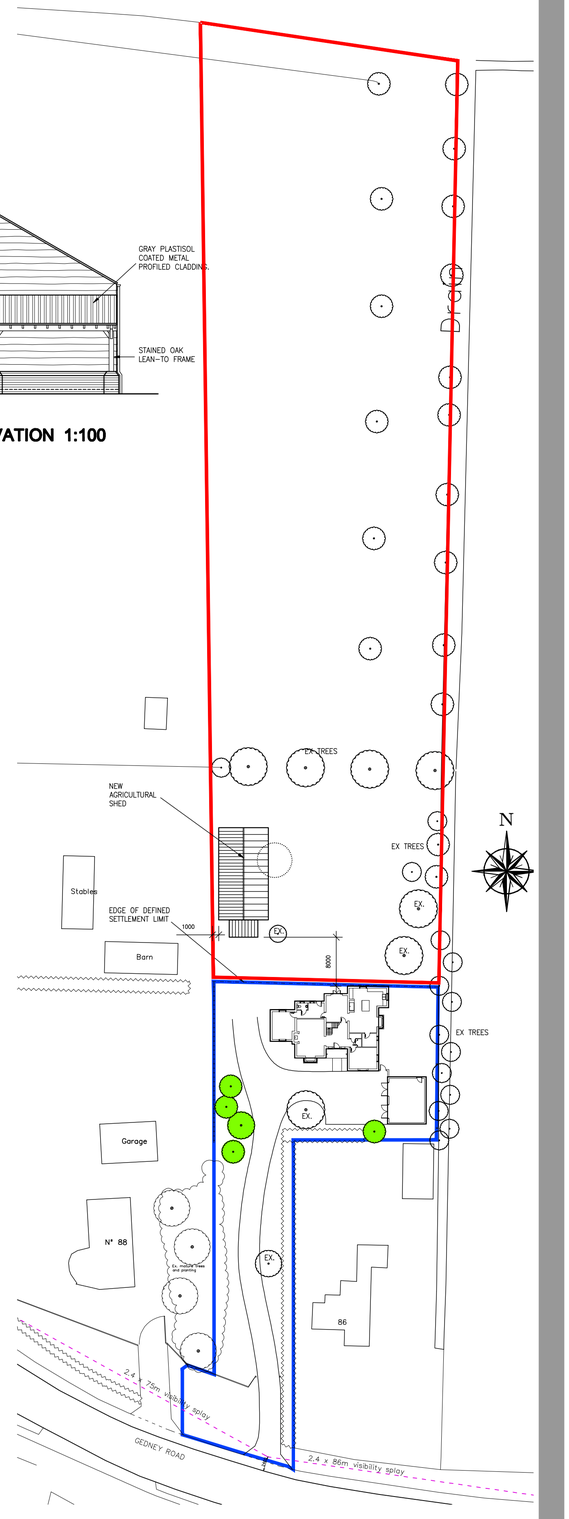

**NORTH ELEVATION 1:100**




**FLOOR PLAN 1:50**




**LOCATION PLAN 1:2500**




**SITE PLAN 1:500**