


EXISTING EQUIPMENT		
QTY	DESCRIPTION	APPROX HEIGHT
2	600Ø DISH	34.5m
1	1200Ø DISH	34.5m
6	CELLULAR ANTENNAS	34.5m

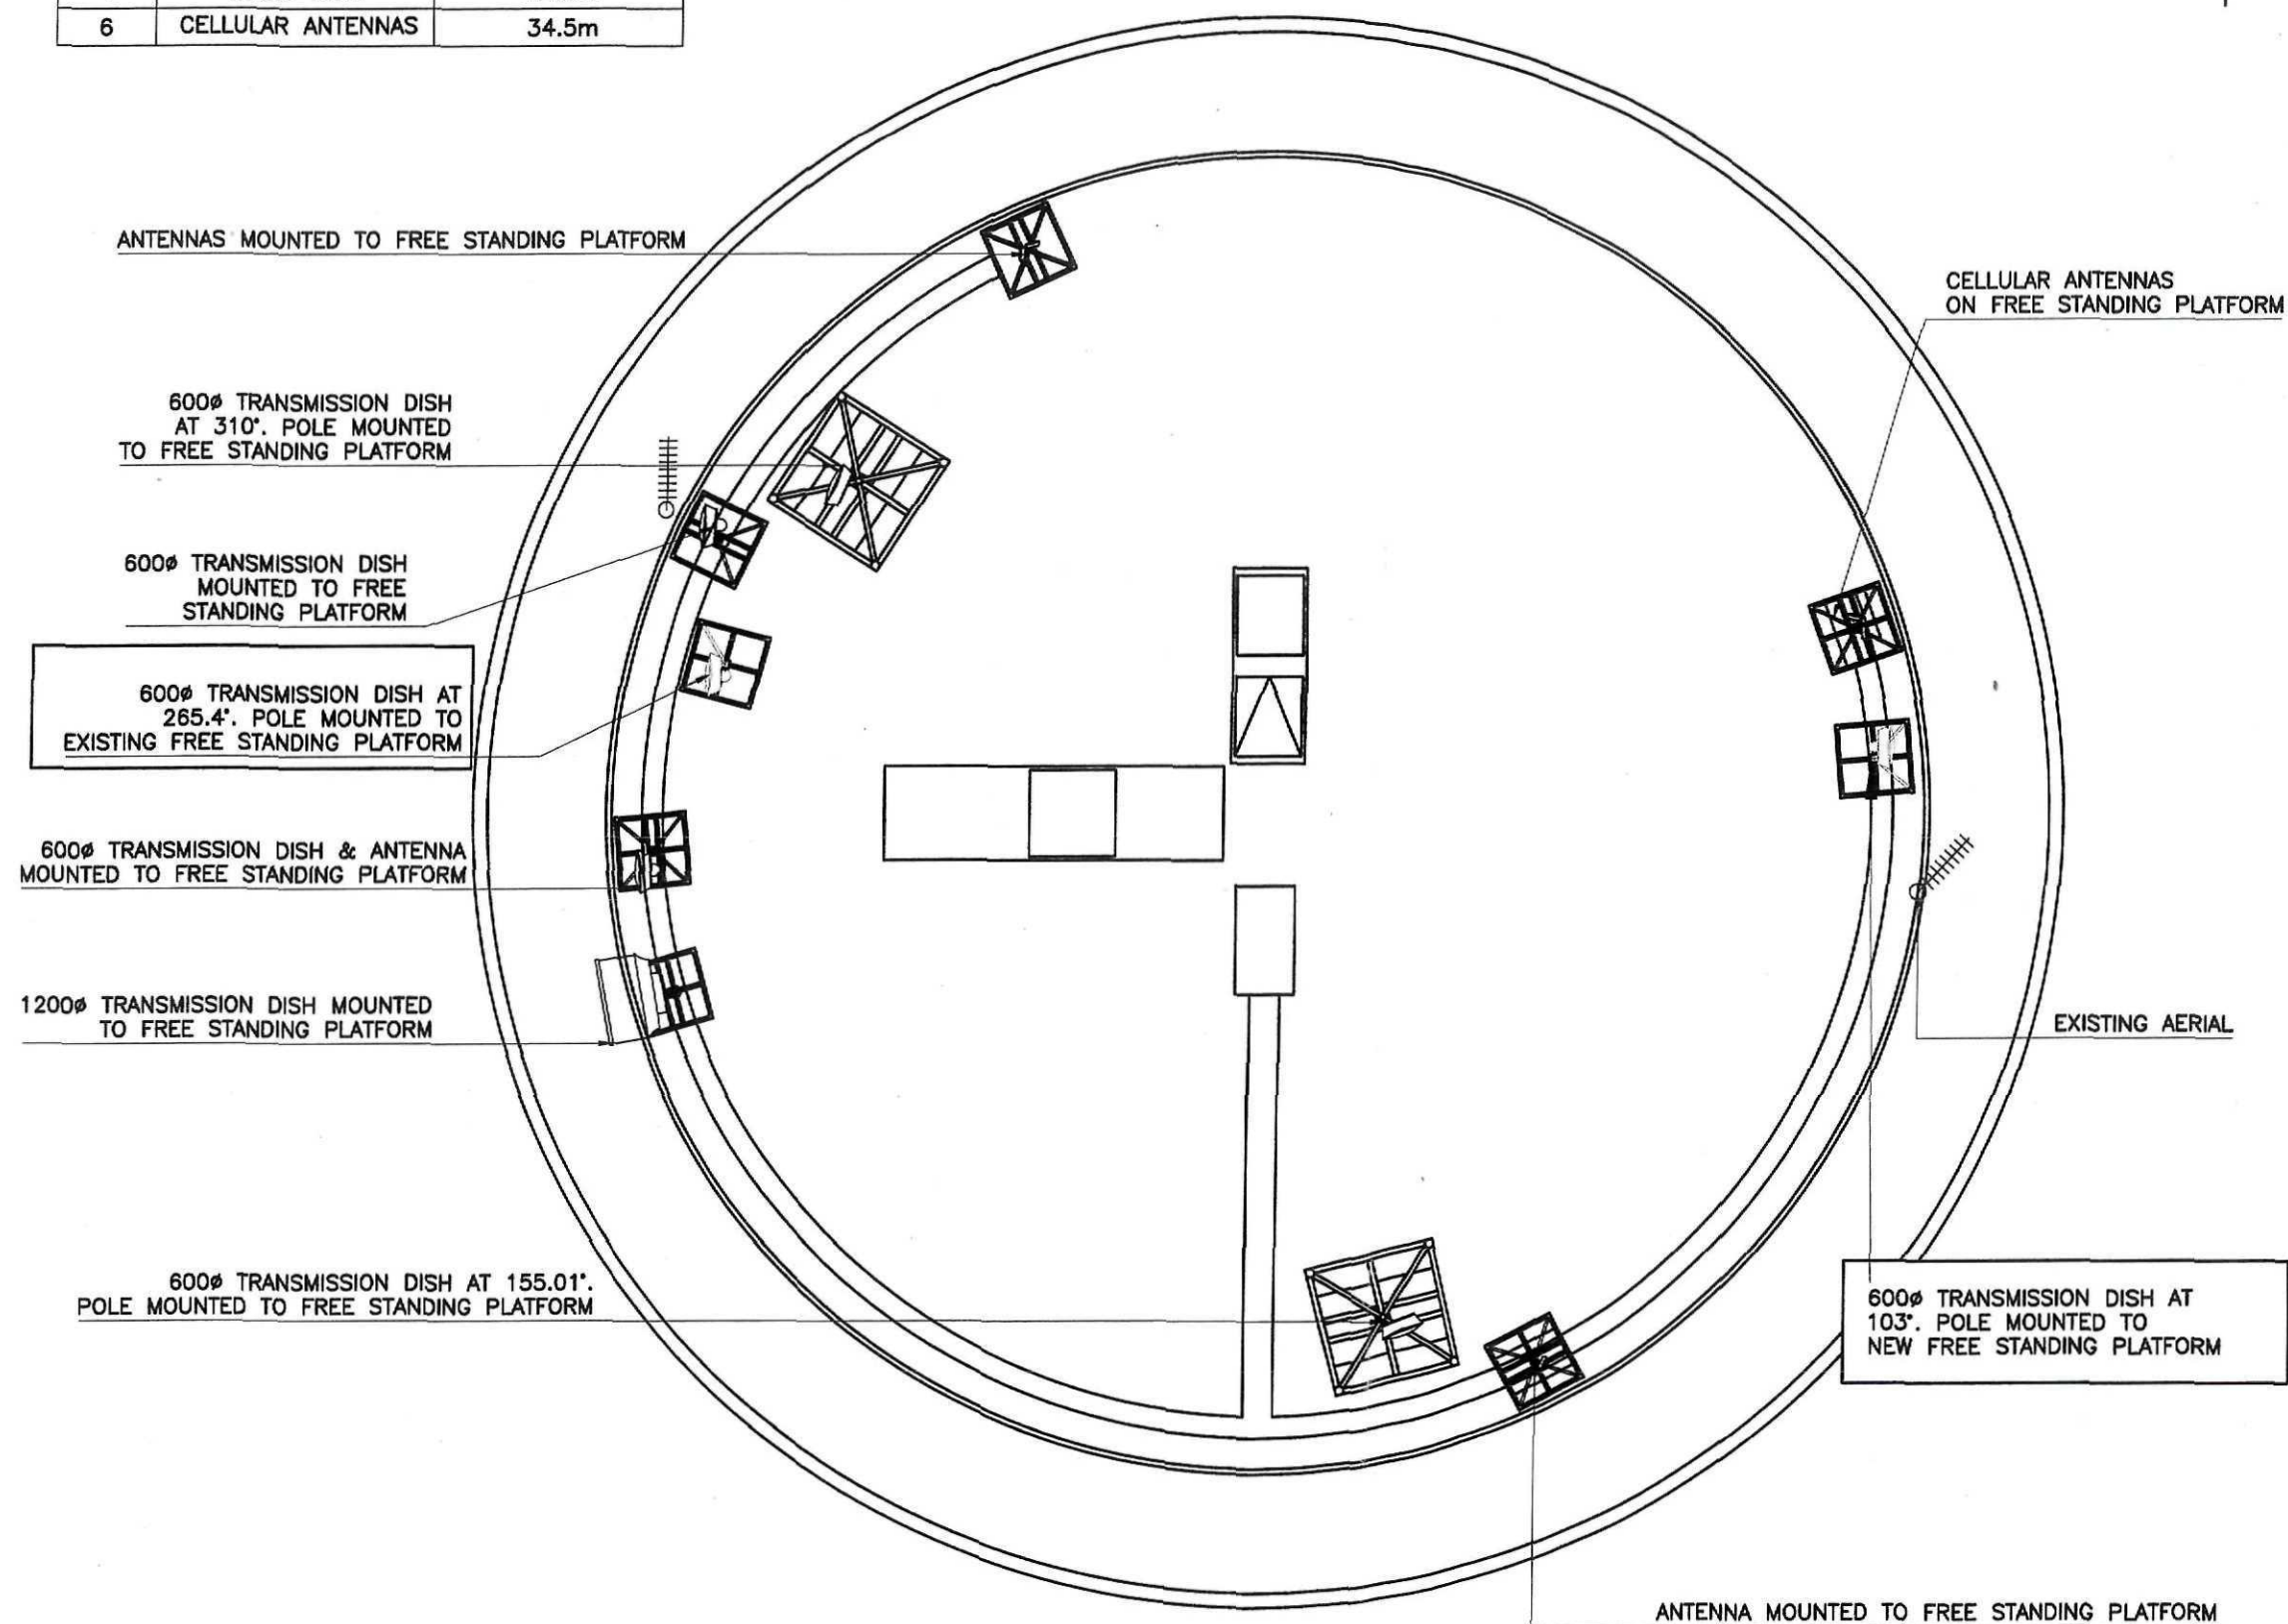

GENERAL NOTES:

- This drawing is the Copyright of SCG and must not be reissued, loaned or copied without written consent.
- Use printed dimensions only. Do not scale.
- Use the current revision of all referenced information. Refer to Standard Drawing Notes.
- Refer to Document Amendment Sheet (DAS) as numbered in the Amendment Record below, for description of changes.
- All dimensions are shown in millimetres unless stated otherwise.
- This drawing is electronically produced by SCG.
- The status is 'PRELIMINARY' unless the 'approved' box is initialled.

DRAWING NOTES:

1.

DETERMINED
PLAN

SHDC
Planning & Development
30 JAN 2009
Ref: 0068/09

B	HG	HG	23/09/08	5073	PLANNING
A	HG	HG	04/08/08	1st ISSUE	PLANNING
Rev	Chk'd	App'd	Date	DAS No:	Purpose of Issue

AMENDMENT RECORD

GEDNEY WT
BLAZEGATE
SPALDING
LINCOLNSHIRE
PE12 0DU
NGR: TF 41380 24470

Swann Consulting Group Ltd.
The Strong House,
The Horsefair
Romsey, Hampshire SO51 8EZ
T: 01794 514200,
F: 01794 512055
scg@swanngrouppltd.com



Scale:	1:100	Drawn by:	MH
Date:	04/08/08	Classification:	UNCLASSIFIED
Client:	SSG		

Project: PLANNING APPLICATION DRAWINGS

Drawing Title:
GEDNEY WT PLAN

SCG Drawing No: 2356-003 Sheet No: 3 of 4 Rev: B