



REVISIONS

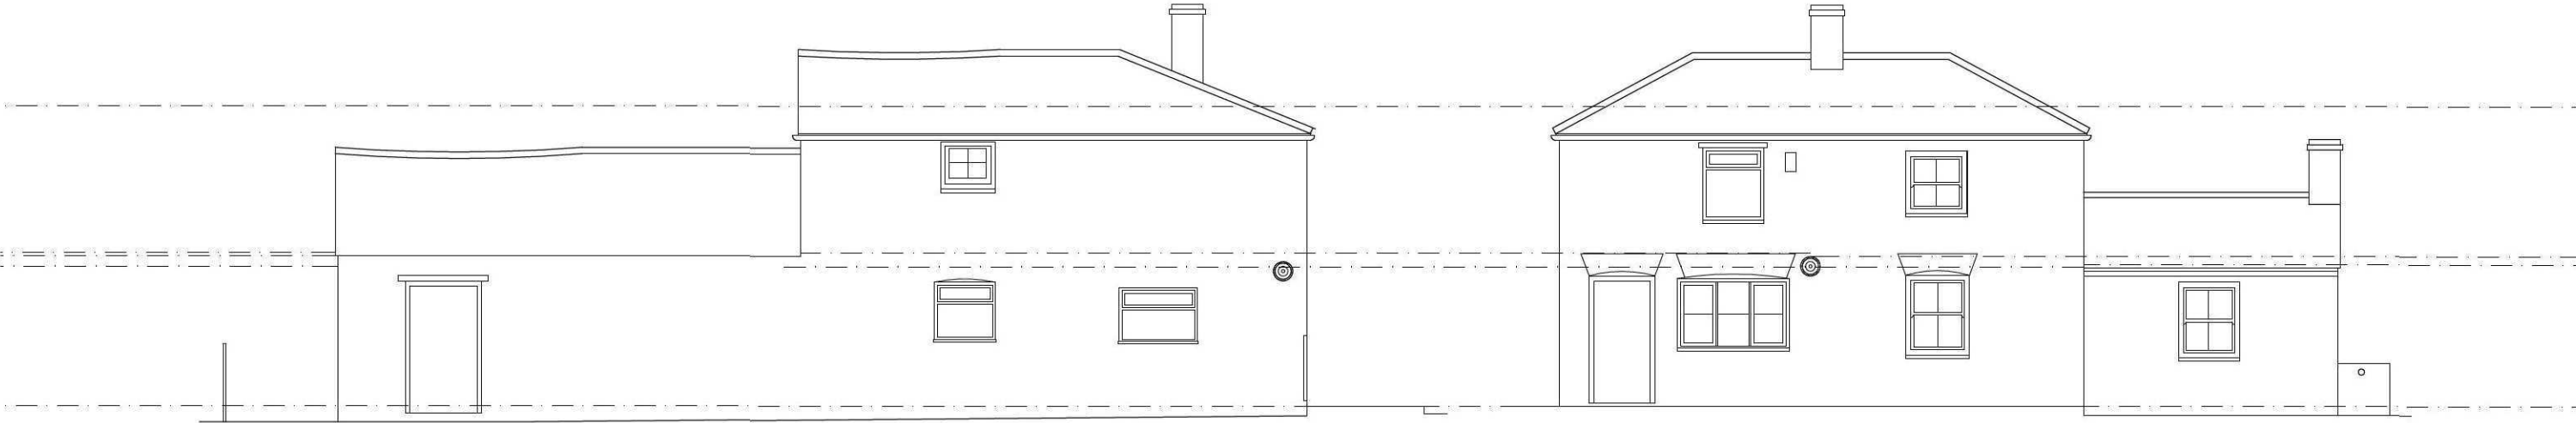

WEST ELEVATION [to Post Office Lane]

SOUTH ELEVATION [to Main Road]

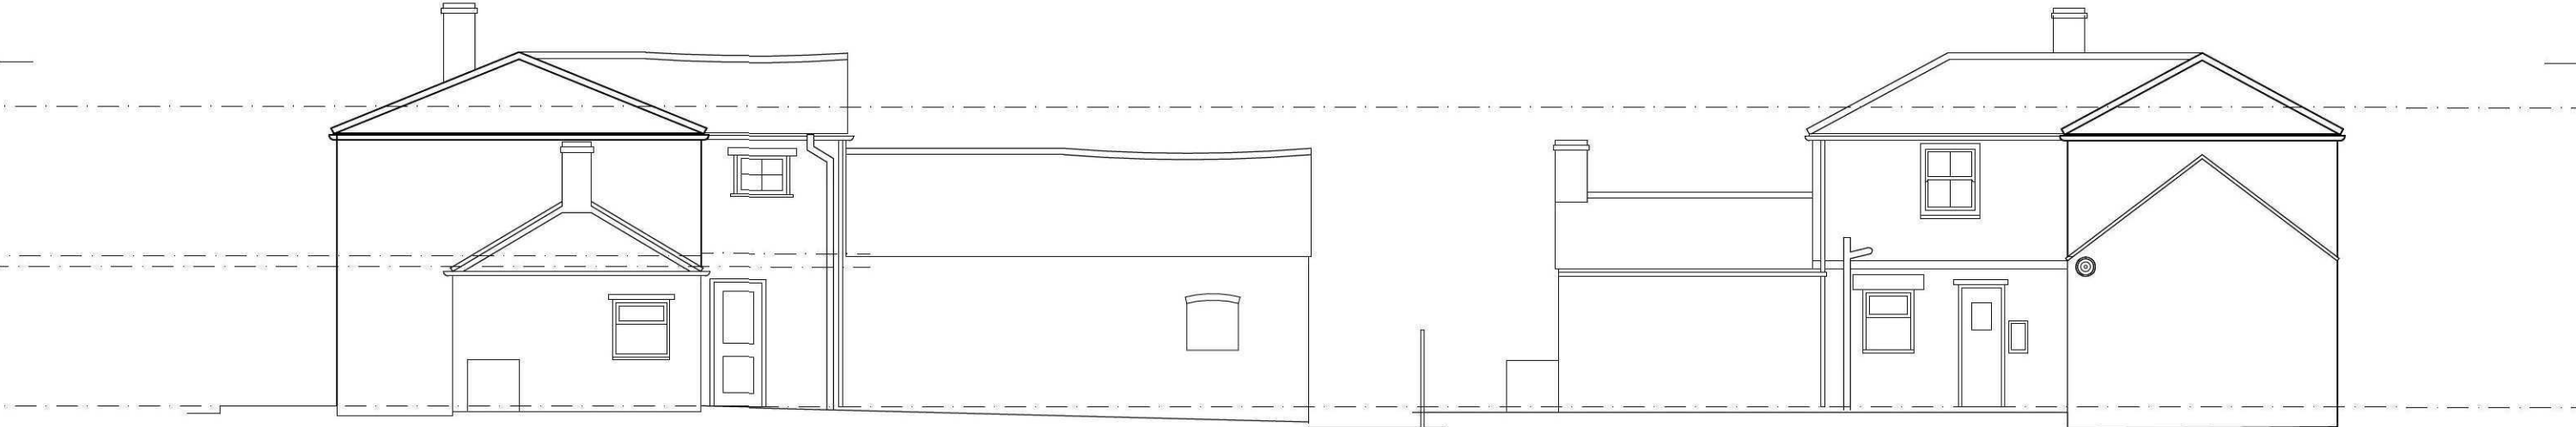

EAST ELEVATION

NORTH ELEVATION

SCALE IN METRES

