
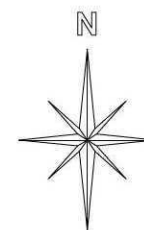
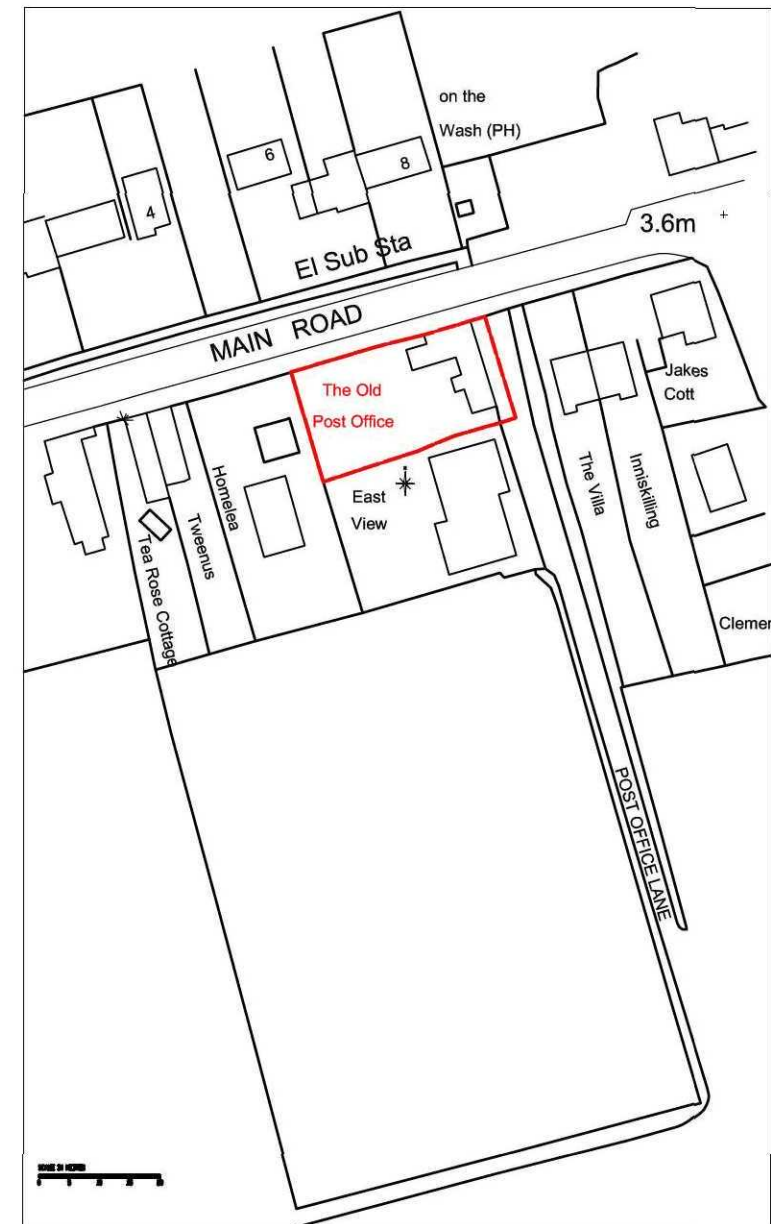


REVISIONS

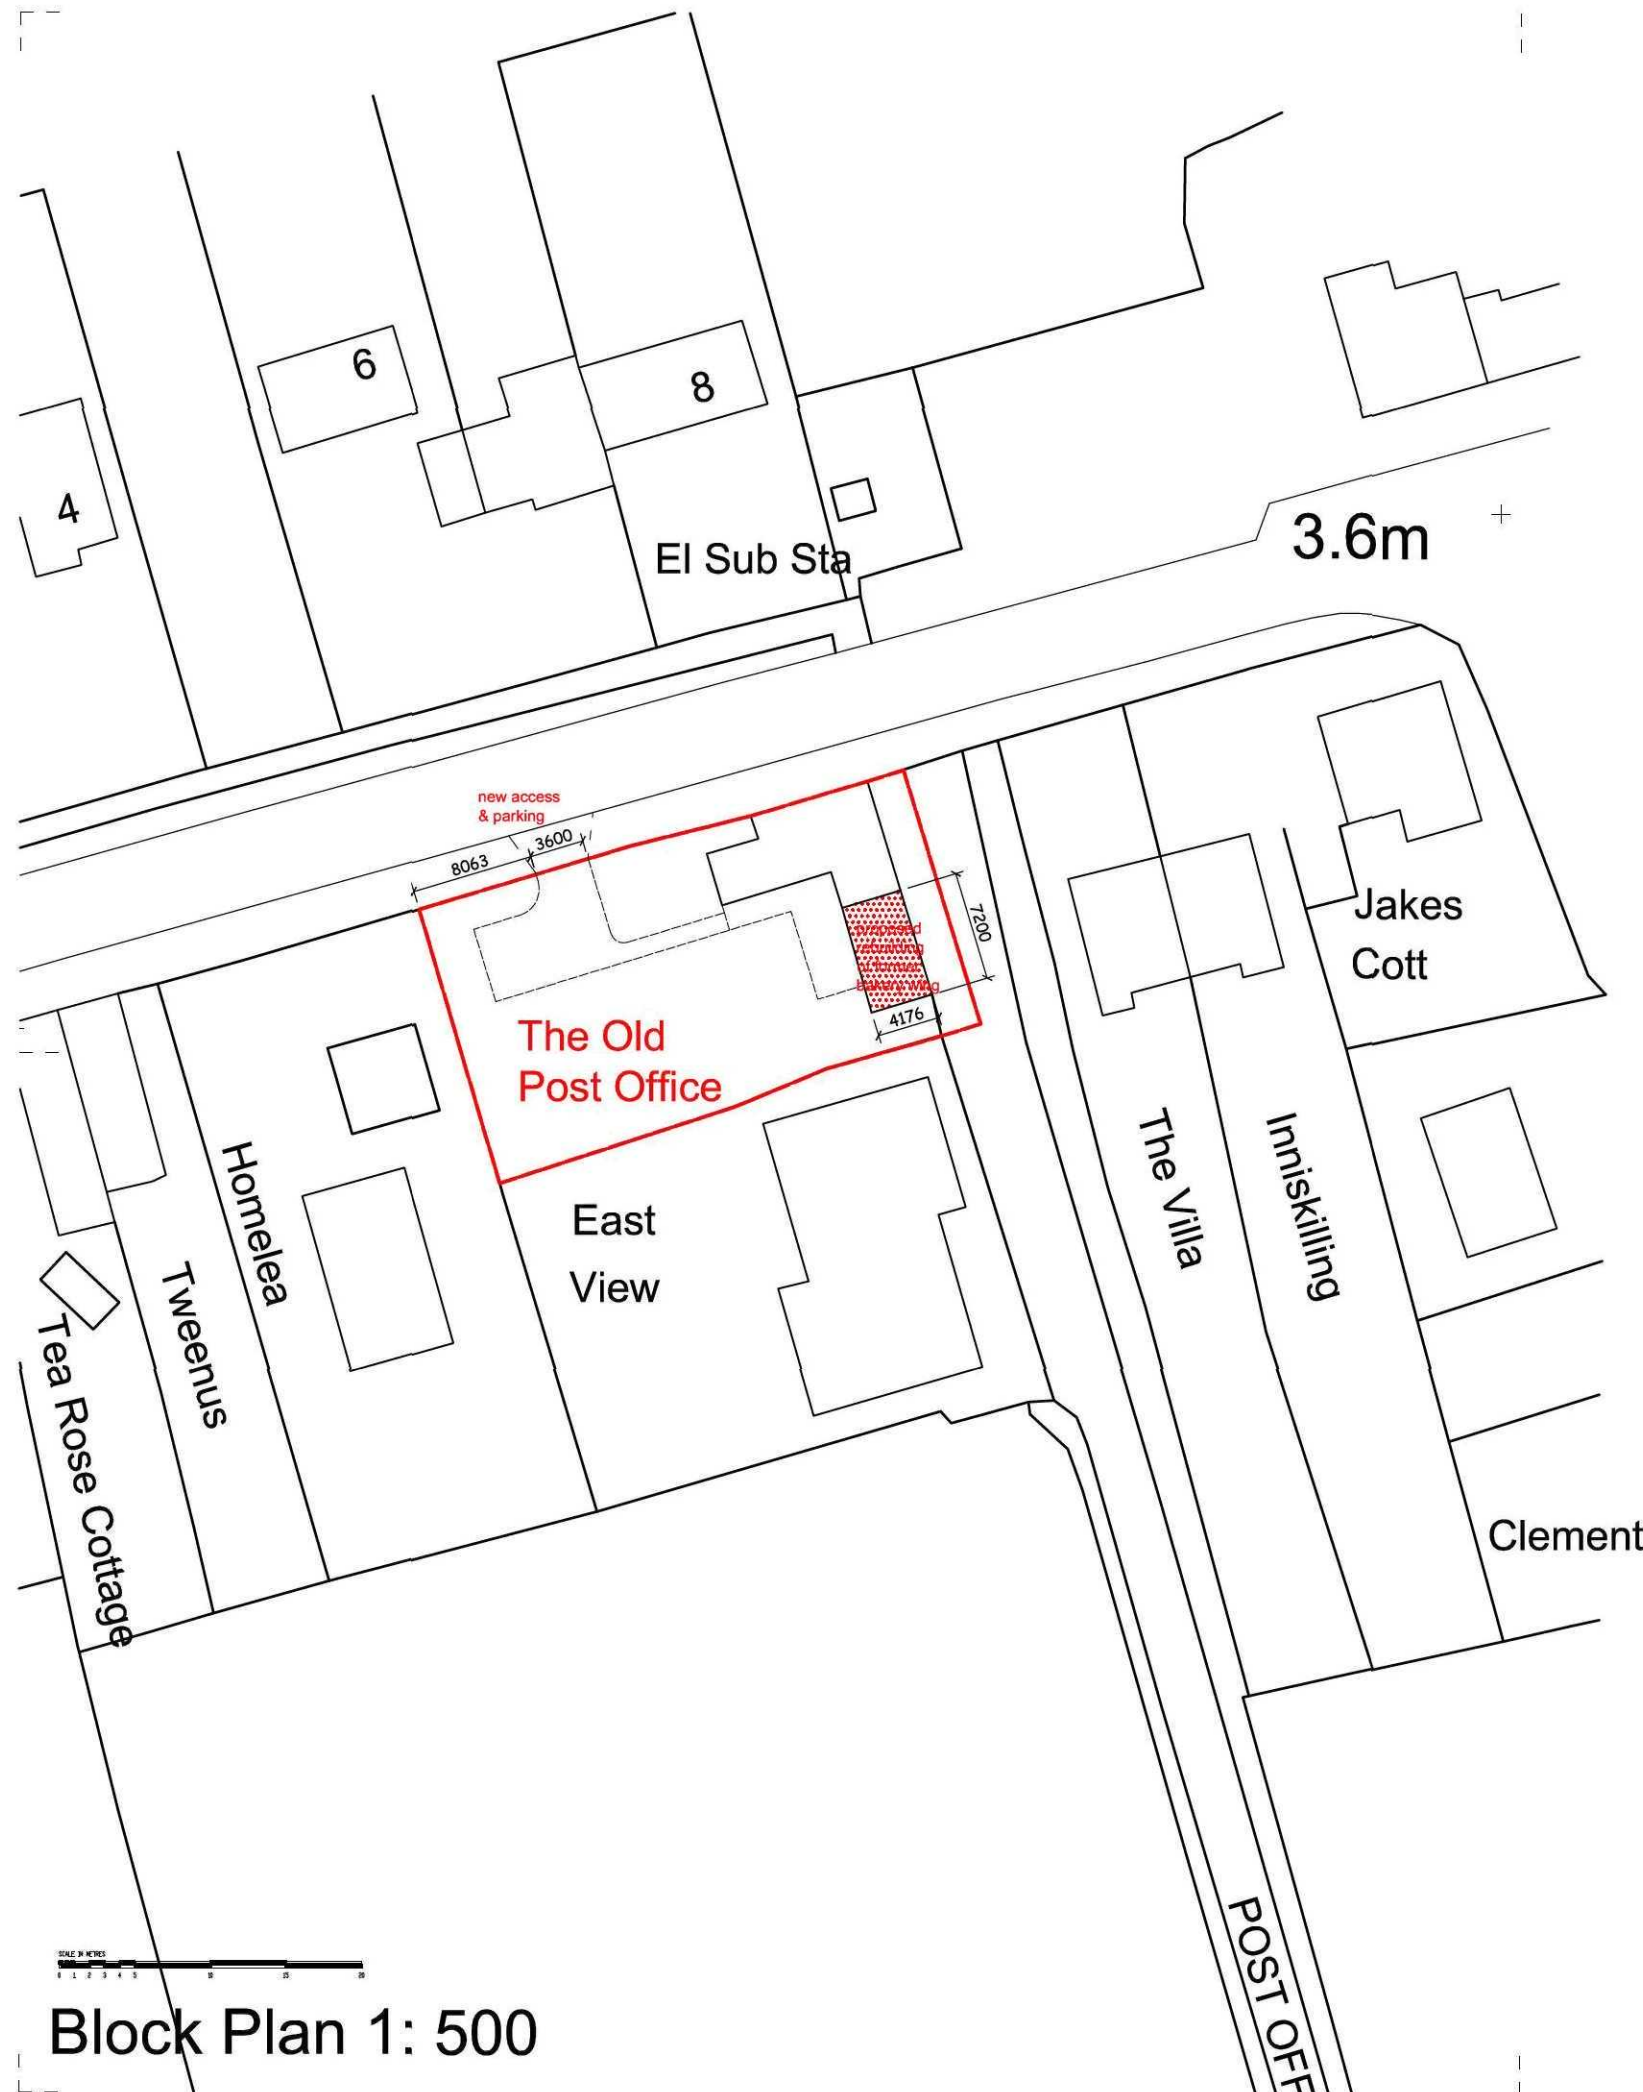

ROBERT LOWE
CHARTERED ARCHITECT
 1-2 North End, Swineshead
 Boston, Lincs., PE20 3LR
 Phone 01205-821117
 Mobile 07904519189
 lowearchitect@gmail.com

Project:
 Alterations & Extensions to
 The Old Post Office, Main Rd.
 Gedney Drove End, Lincs.
 Client:
 Mr & Mrs Gauntlett
 Drawing Title:
 BLOCK PLAN
 OS Location Map

Date:
 Jan'2012
 Scale:
 1: 500 @ A3
 OS map 1: 1250
 Project No:
 08090
 Drawing No:
 RL
 Rev:
 01

Contractors are to check all dimensions on site and to report any discrepancy to the Architect. Do not scale from the drawing. © 2011