PLOT No	HOUSE TYPE
1	HOU 03
2	STOUR 03
3	STOUR 01
4	STOUR 01
5	DEVERON
6	STOUR 01
7	DEVERON
8	STOUR 03
9	TAMAR 01
10	STOUR 01
11	USK 02
12	STOUR 01
13	TAMAR 01
14	HOU 03

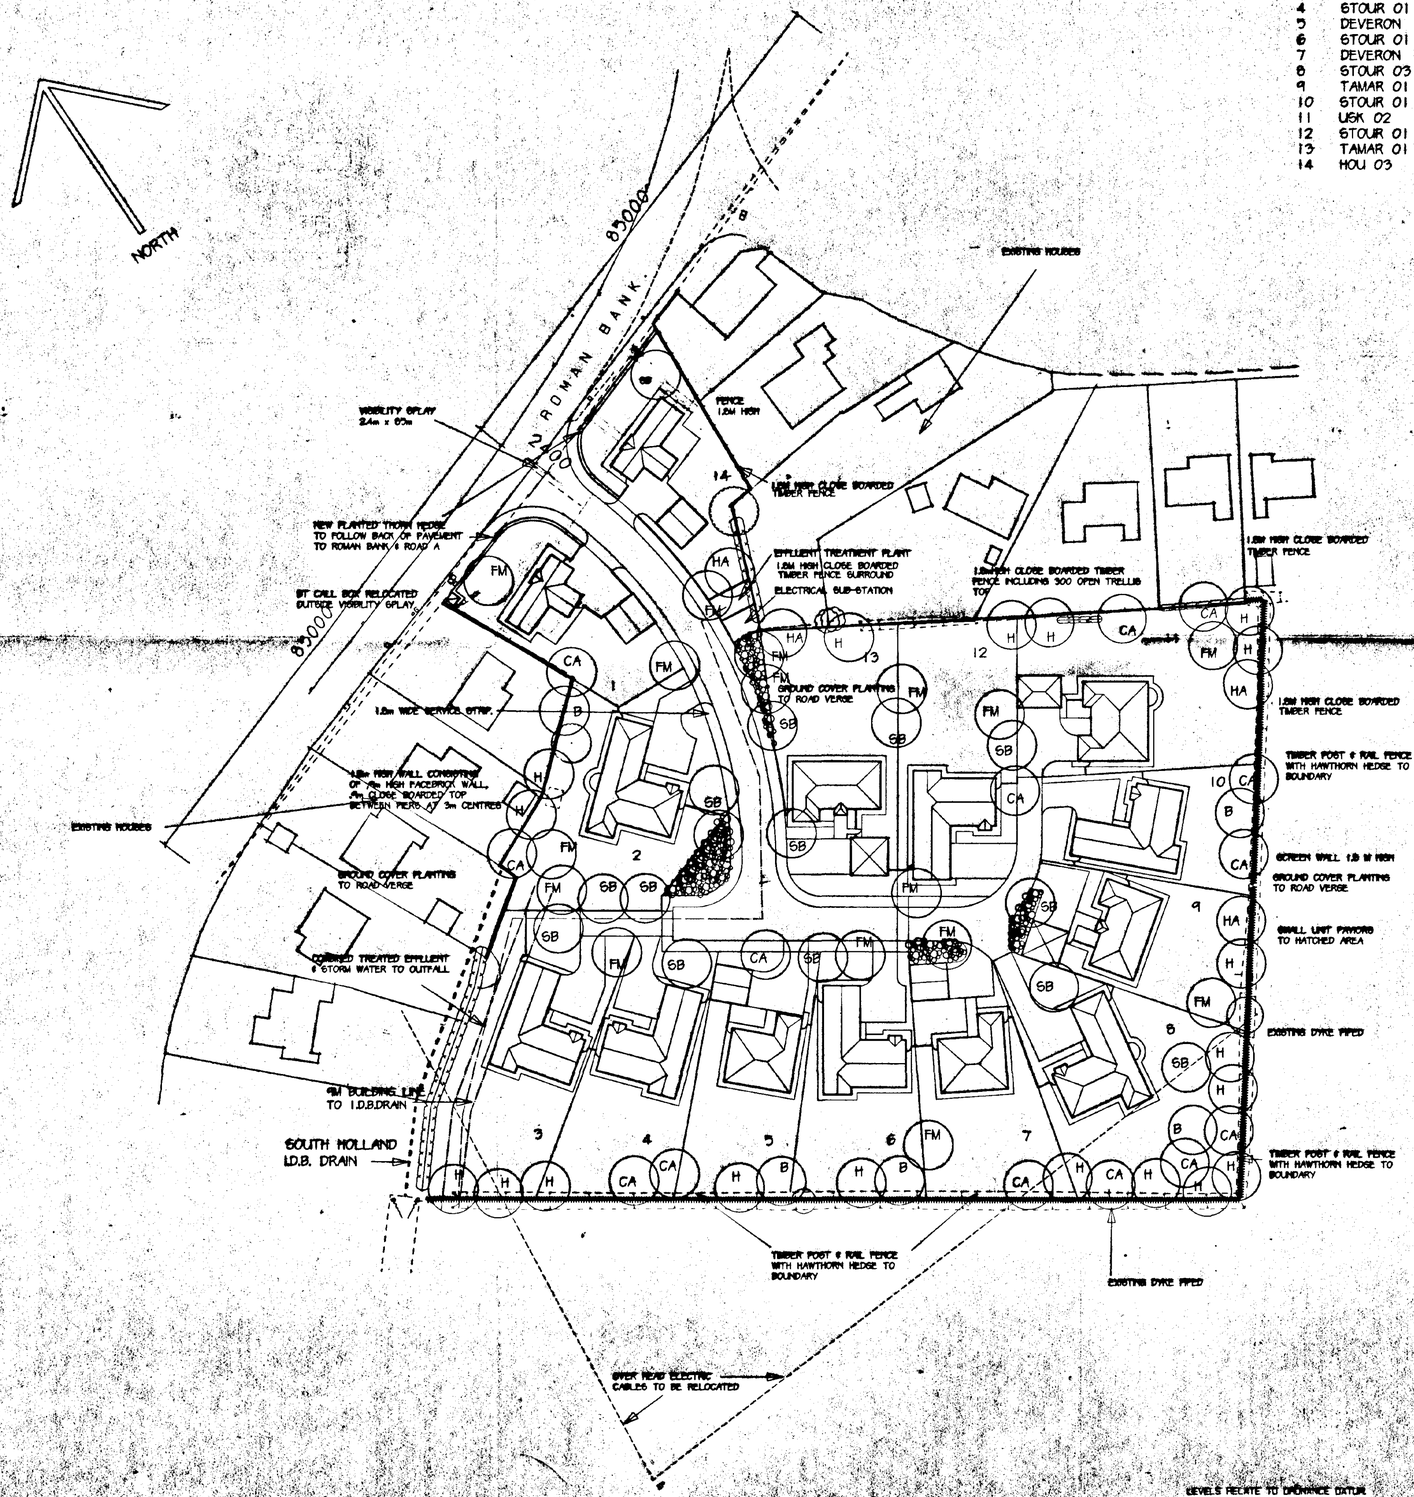

LEVELS RELATE TO ORDNANCE DATUM
SURVEY BASED ON ARBITRARY GRID

REVISIONS:-
02.06.98 PLANNING.
24.06.98 TREES & PLANTING AMENDED AND BT BOX RELOCATED
11.08.98 SOUTH & EAST BOUNDARY DYKES PIPED & HEDGE MOVED
20.10.98 REVISED PLANNING LAYOUT.
21.10.98 PRELIMINARY COPY ISSUED
22.12.98 HOUSE PLOT 1 RELOCATED.
-22.1.99 SCREENING DETAILS.

DETERMINED PLAN

SOUTH HOLLAND DC HOUSING & PLANNING
27 JAN 1999
Ref. 0073/99

1.8m HIGH CLOSE BOARDED FENCE

KEY TO TREE PLANTING

CA	CRAB APPLE	MALUS SYLVESTRIS
SB	SILVER BIRCH	BETULA PENDULA
H	HAWTHORN	CRATAEGUS MONOGYNA
HA	HAZEL	CORYLUS AVELLANA
FM	FIELD MAPLE	ACER CAMPESTRE
B	BLACKTHORN	PRUNUS SPINOSA

IN AREAS MARKED GROUND PLANTING PLANT THE FOLLOWING AT 4 PER SQ METRE.

COTONEASTER MICRO PHYLLUS
HEBE RAKAIENSIS
SYMPHORICARPUS
CHENAULTII 'HANCOCK'
ROSA RUGOSA 'FRAU DAGMAR HASTRUP'
POTENTILLA ELIZABETH

M. PARKER & SONS LIMITED
BUILDERS & CONTRACTORS
ST. JOHNS RD SPALDING LINCS PE11 1JX
FAX. 01775 762171 TEL. 01775 724777

HOUSING DEVELOPMENT
GEDNEY DYKE

SITE PLAN

SCALES 1:500
DRG. NO. GED-01 DATE