


Location Plan, Damrack, Ryefield Road PE12 8PS

Drawing LE05: Damrack, Ryefield Lane,
Location Plan
Scale 1:1250 at A4
MICHAEL HARGREAVES PLANNING
5 HIGH STREET SWAFFHAM PRIOR
CAMBRIDGE CB25 0LD

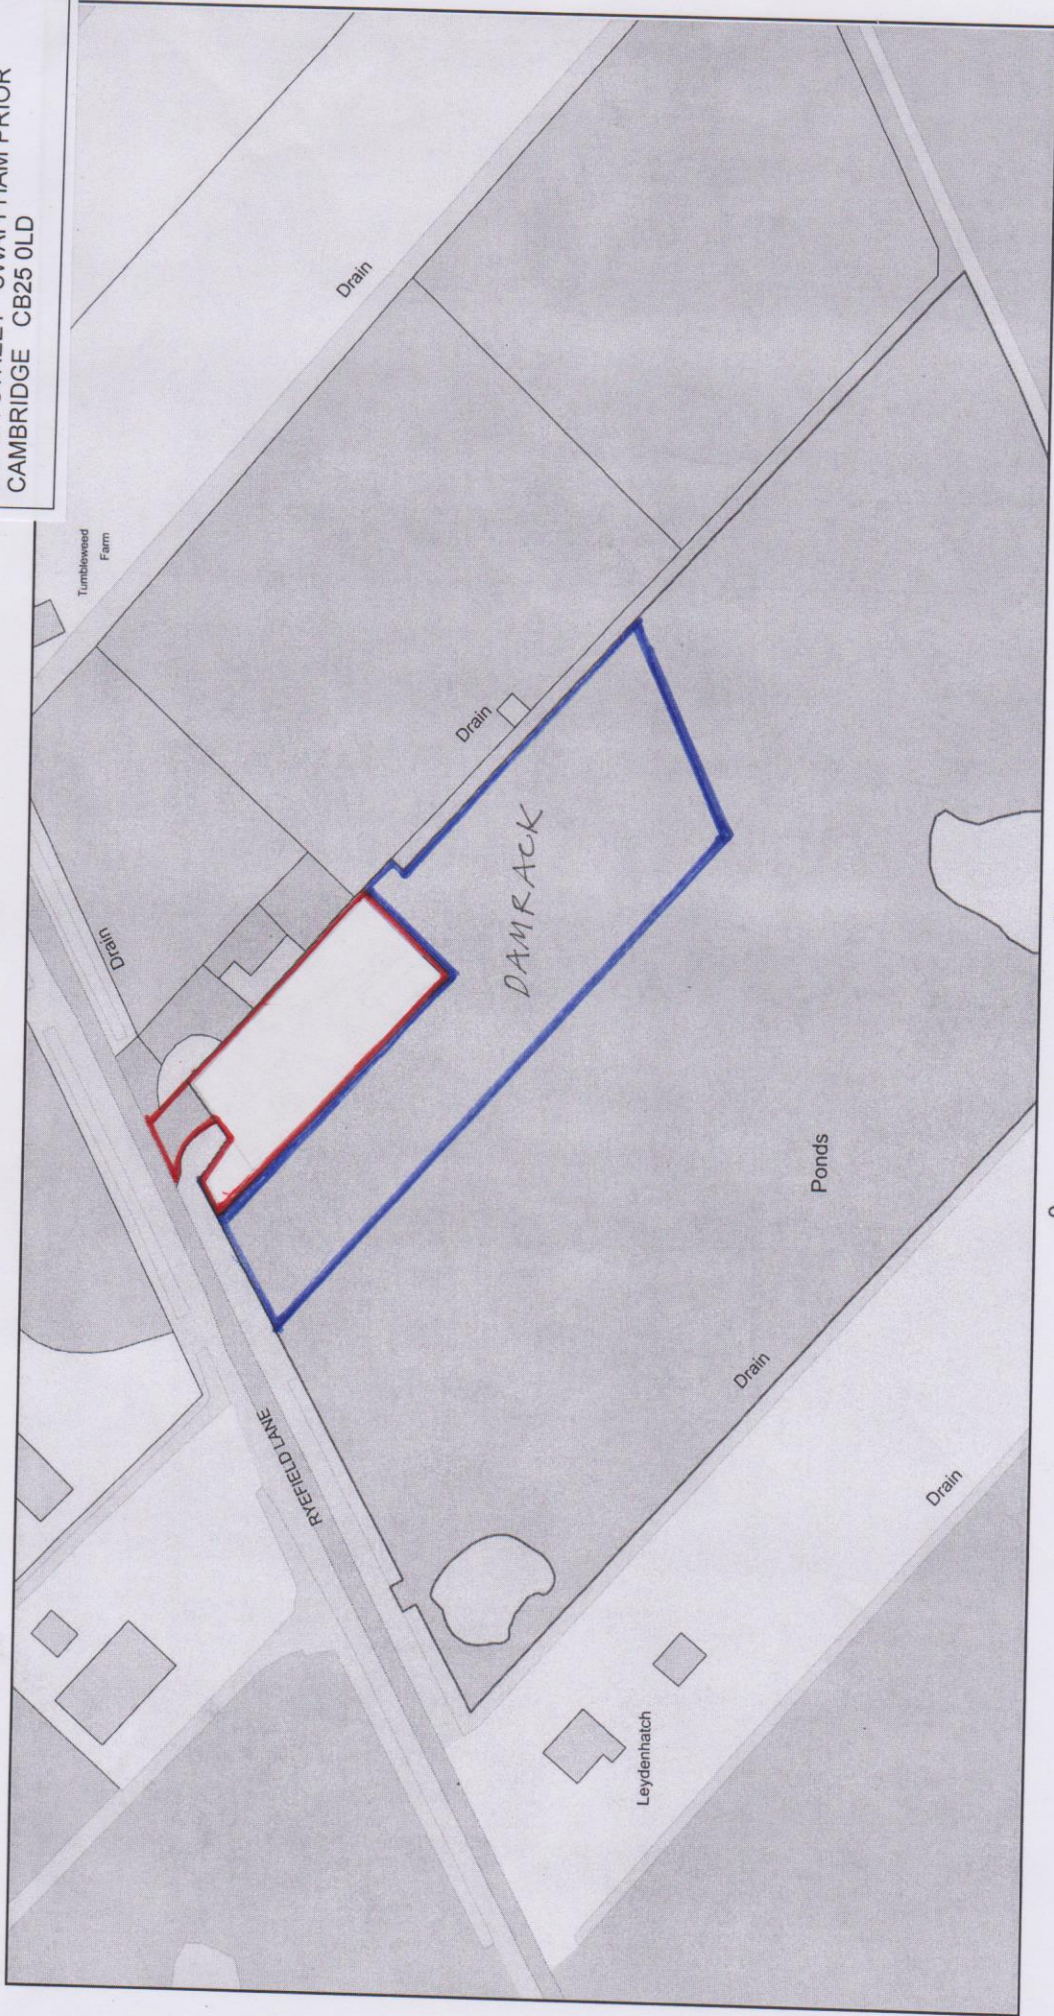

Plan Produced for: Michael Hargeaves Planning

Date Produced: 19 Nov 2020
Plan Reference Number: TQRQM20324154203430
Scale: 1:1250 @ A4

© Crown copyright and database rights 2019 OS 100042766