existingsheeted building to be demolished

N

form new opening

lockers

wc

wc

lockers

dining area

kitchen

laundry

form new opening

A

B

D

formm new opening

covered pergola

recreation room

quiet room

general storage

form new opening

C

PLAN

stained timber shutters

stained timber pergola

stained timber panels

roof to be covered in slate grey fibre cement roof sheeting

remove existing damaged slate roofing retain salvagable slates for re-use on existing J. E. Piccaver buildings

stained timber shutters

stained timber doors

brick up openings in bricks to match existing

NORTH ELEVATION

stained timber pergola

stained timber door

stained timber shutters

stained timber panels

SOUTH ELEVATION

stained timber pergola

stained timber door

stained timber pergola

stained timber door

ELEVATION A

ELEVATION B

ELEVATION C

ELEVATION D

DETERMINED PLAN

job title
CONVERSION OF FARM BUILDINGS TO PROVIDE WORKERS FACILITIES AT ONSLOW FARM GEDNEY DROVE END

drawing title
PROPOSED PLANS AND ELEVATIONS

scale	drawn
1:100	JAN 98

dwg. no. GEDNEY 2

SOUTH HOLLAND DC
HOUSING & PLANNING
27 JAN 1998
Ref: 0074/98

ADAS
THE GRANGE
MEDEN VALE
MANSFIELD
NOTTS. NG20 9PD

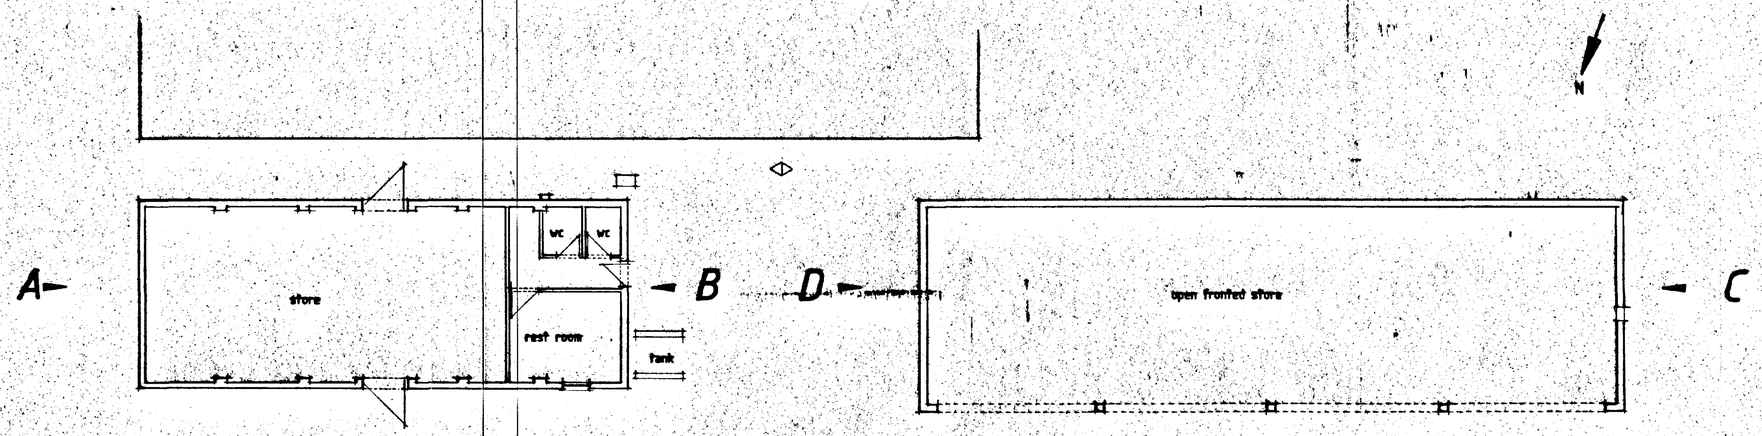

PLAN

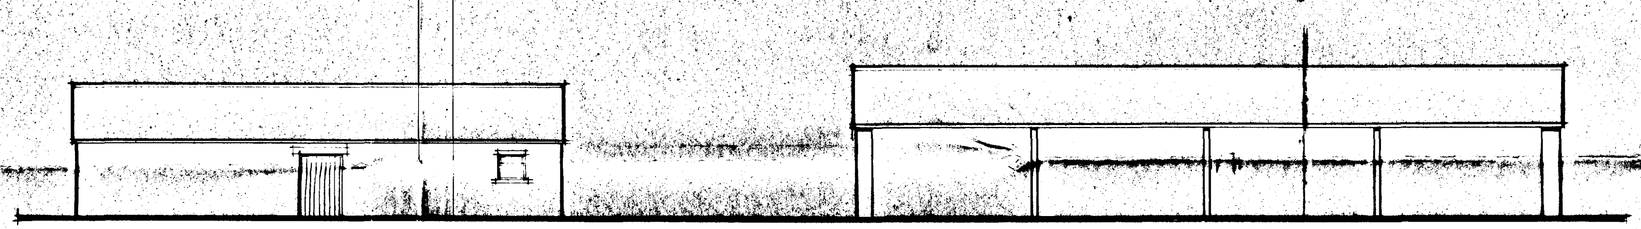

NORTH ELEVATION



SOUTH ELEVATION



ELEVATION A ELEVATION B ELEVATION C ELEVATION D

SOUTH HOLLAND DC
HOUSING & PLANNING
27 JAN 1998
Ref: 0074/98

PLAN

job title
CONVERSION OF FARM BUILDINGS TO PROVIDE WORKERS FACILITIES AT ONSLOW FARM GEDNEY DROVE END

drawing title
EXISTING PLANS AND ELEVATIONS

scale	drawn
1:100	JAN 98

dwg. no. GEDNEY 1

ADAS
THE GRANGE
MEDEN VALE
MANSFIELD
NOTTS. NG20 9PD