
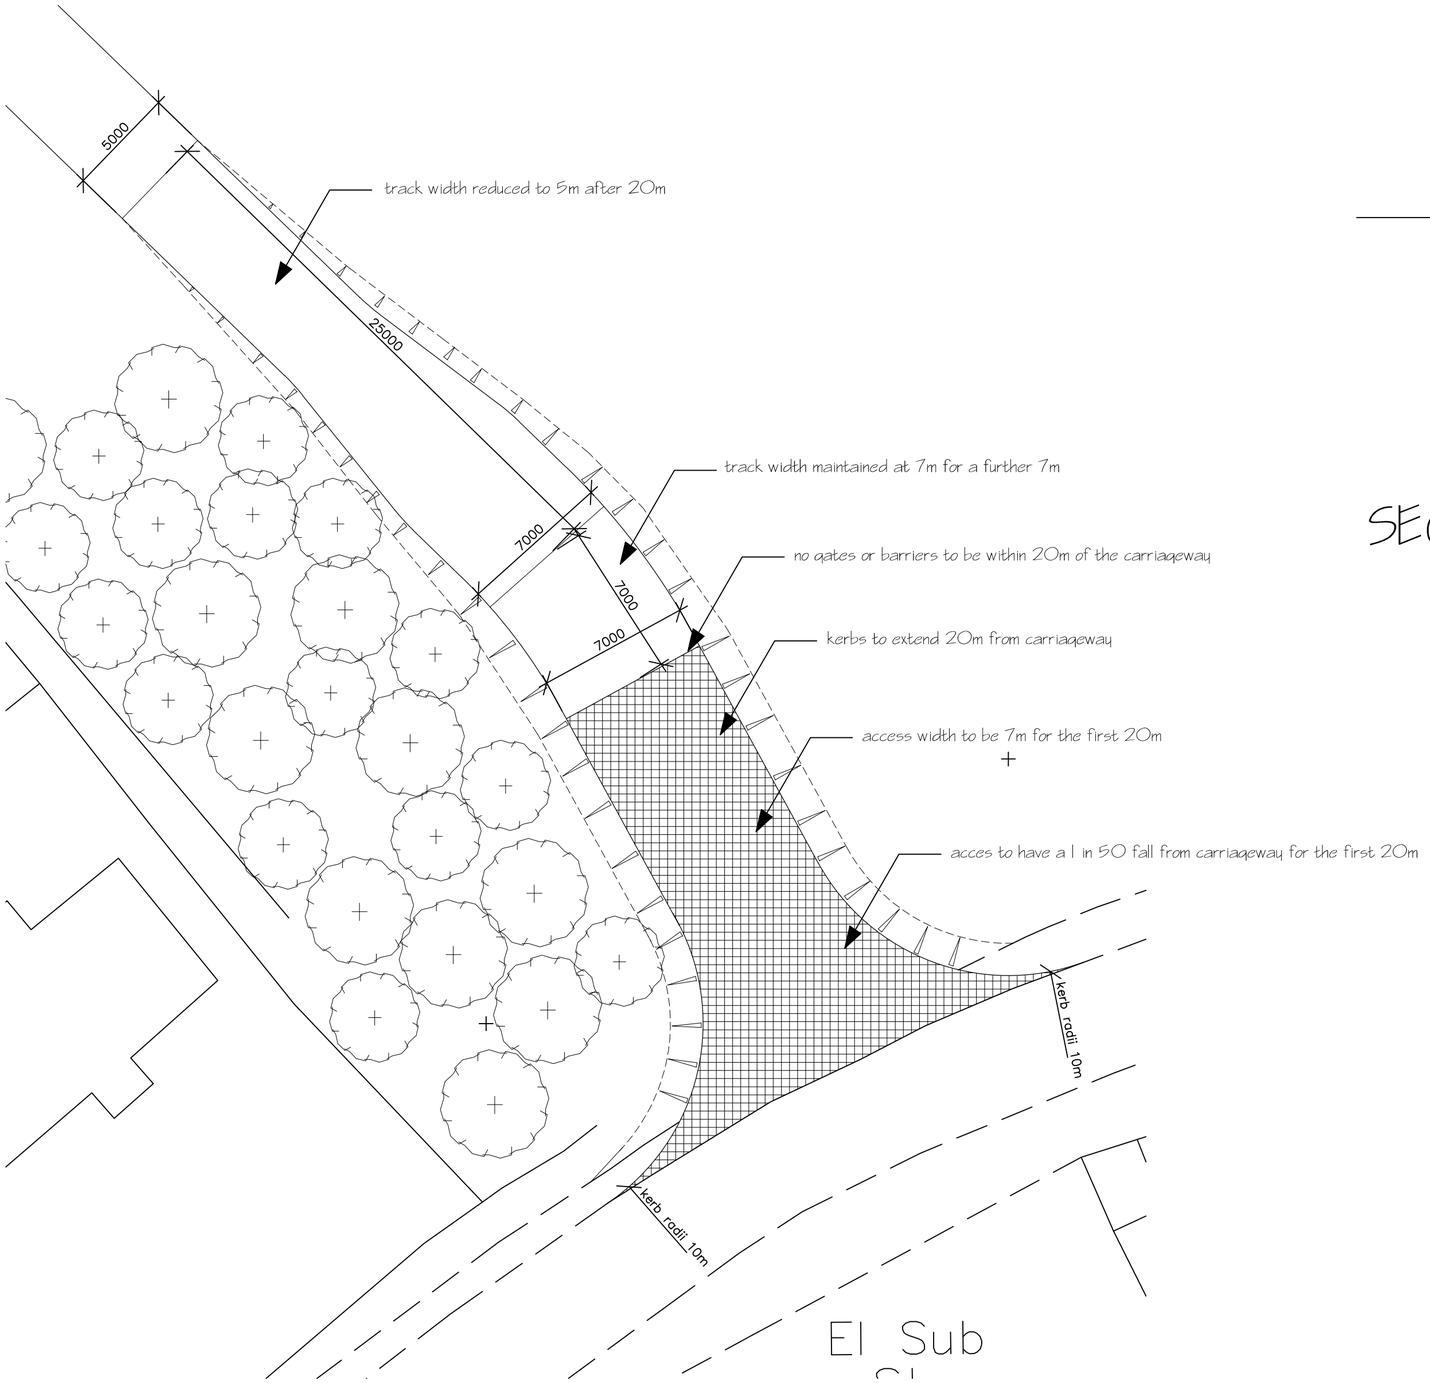


ACCESS DETAIL

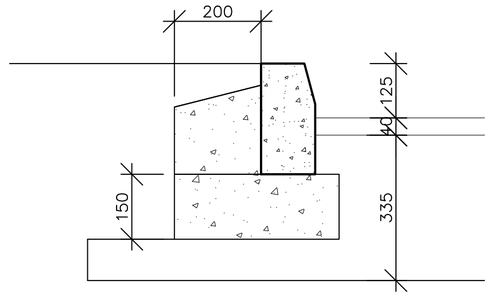

SECTION THRO' KERB

NEW ACCESS CONSTRUCTION:
The first 20m of the new acces shall be constructed as follows:-
40 mm finished thickness, complete with 20 mm pre coated chippings of approved LCC Standard mix 14 mm size 30% stone content type F design mix HRA surface course to BS 594 using 50 pen bitumen binder. Air void content 2% to 6%. Chippings to have a minimum PSV of 60, an abrasion Value of 12 or less and comply with LCC specifications.
335 mm finished thickness 20 mm size dense recipe mixture binder course to BS 4987 using 50 pen or 125 pen bitumen binder. Air void content 2% to 10%. No individual layer is to exceed 110 mm.
Excavations as necessary, remove all topsoil and vegetation and compact sub-soil.
Full height half battered HB2 kerbs on in-situ base and backing, base minimum 100 mm thick on sub-base; backing 200 mm thick.
Road gullies to discharge to adjacent ditch.

ALL WORKS WITHIN THE LIMITS OF THE PUBLIC HIGHWAY ARE TO BE CONSTRUCTED IN ACCORDANCE WITH LINCOLNSHIRE COUNTY COUNCIL'S SPECIFICATIONS AND REQUIREMENTS.

©
Copyright to Acorus Ltd.

NOTES
1. IF IN DOUBT ASK
2. WRITTEN DIMENSIONS TO BE USED ONLY.
3. THIS DRAWING IS CONFIDENTIAL AND REMAINS THE EXCLUSIVE PROPERTY OF ACORUS. DO NOT COPY UNLESS AUTHORISED.

REVISIONS

No.	Date	Description	Ver.

RICS acorus rural property services Ltd.
Chartered Surveyors and Planning Consultants
Pendeford House, Pendeford Business Park, Wobaston Road, Wolverhampton. WV9 5AP
Tel: (01902) 625023

JOB TITLE
PROPOSE G. P. BUILDING AT WHITEHOUSE FARM, MAIN STREET, GEDNEY DYKE. PE12 0AJ

CLIENT
C. WRIGHT AND SON (Gedney) Ltd.

DRAWN	JL	DATE	JAN 15
VERIFIED	AA	SCALE	1:200 1:10

DRAWING TITLE
ACCESS DETAIL

FILE REF.	DRAWING No.
	WRIGHT-04

Reproduced from the 1992 Ordnance Survey 1 : 2500 with permission of the controller of Her Majesty's Stationary Office. Unauthorised reproduction infringes Crown Copyright and may lead to prosecution Licence No. 100039456

ORIGINAL PAPER SIZE A2