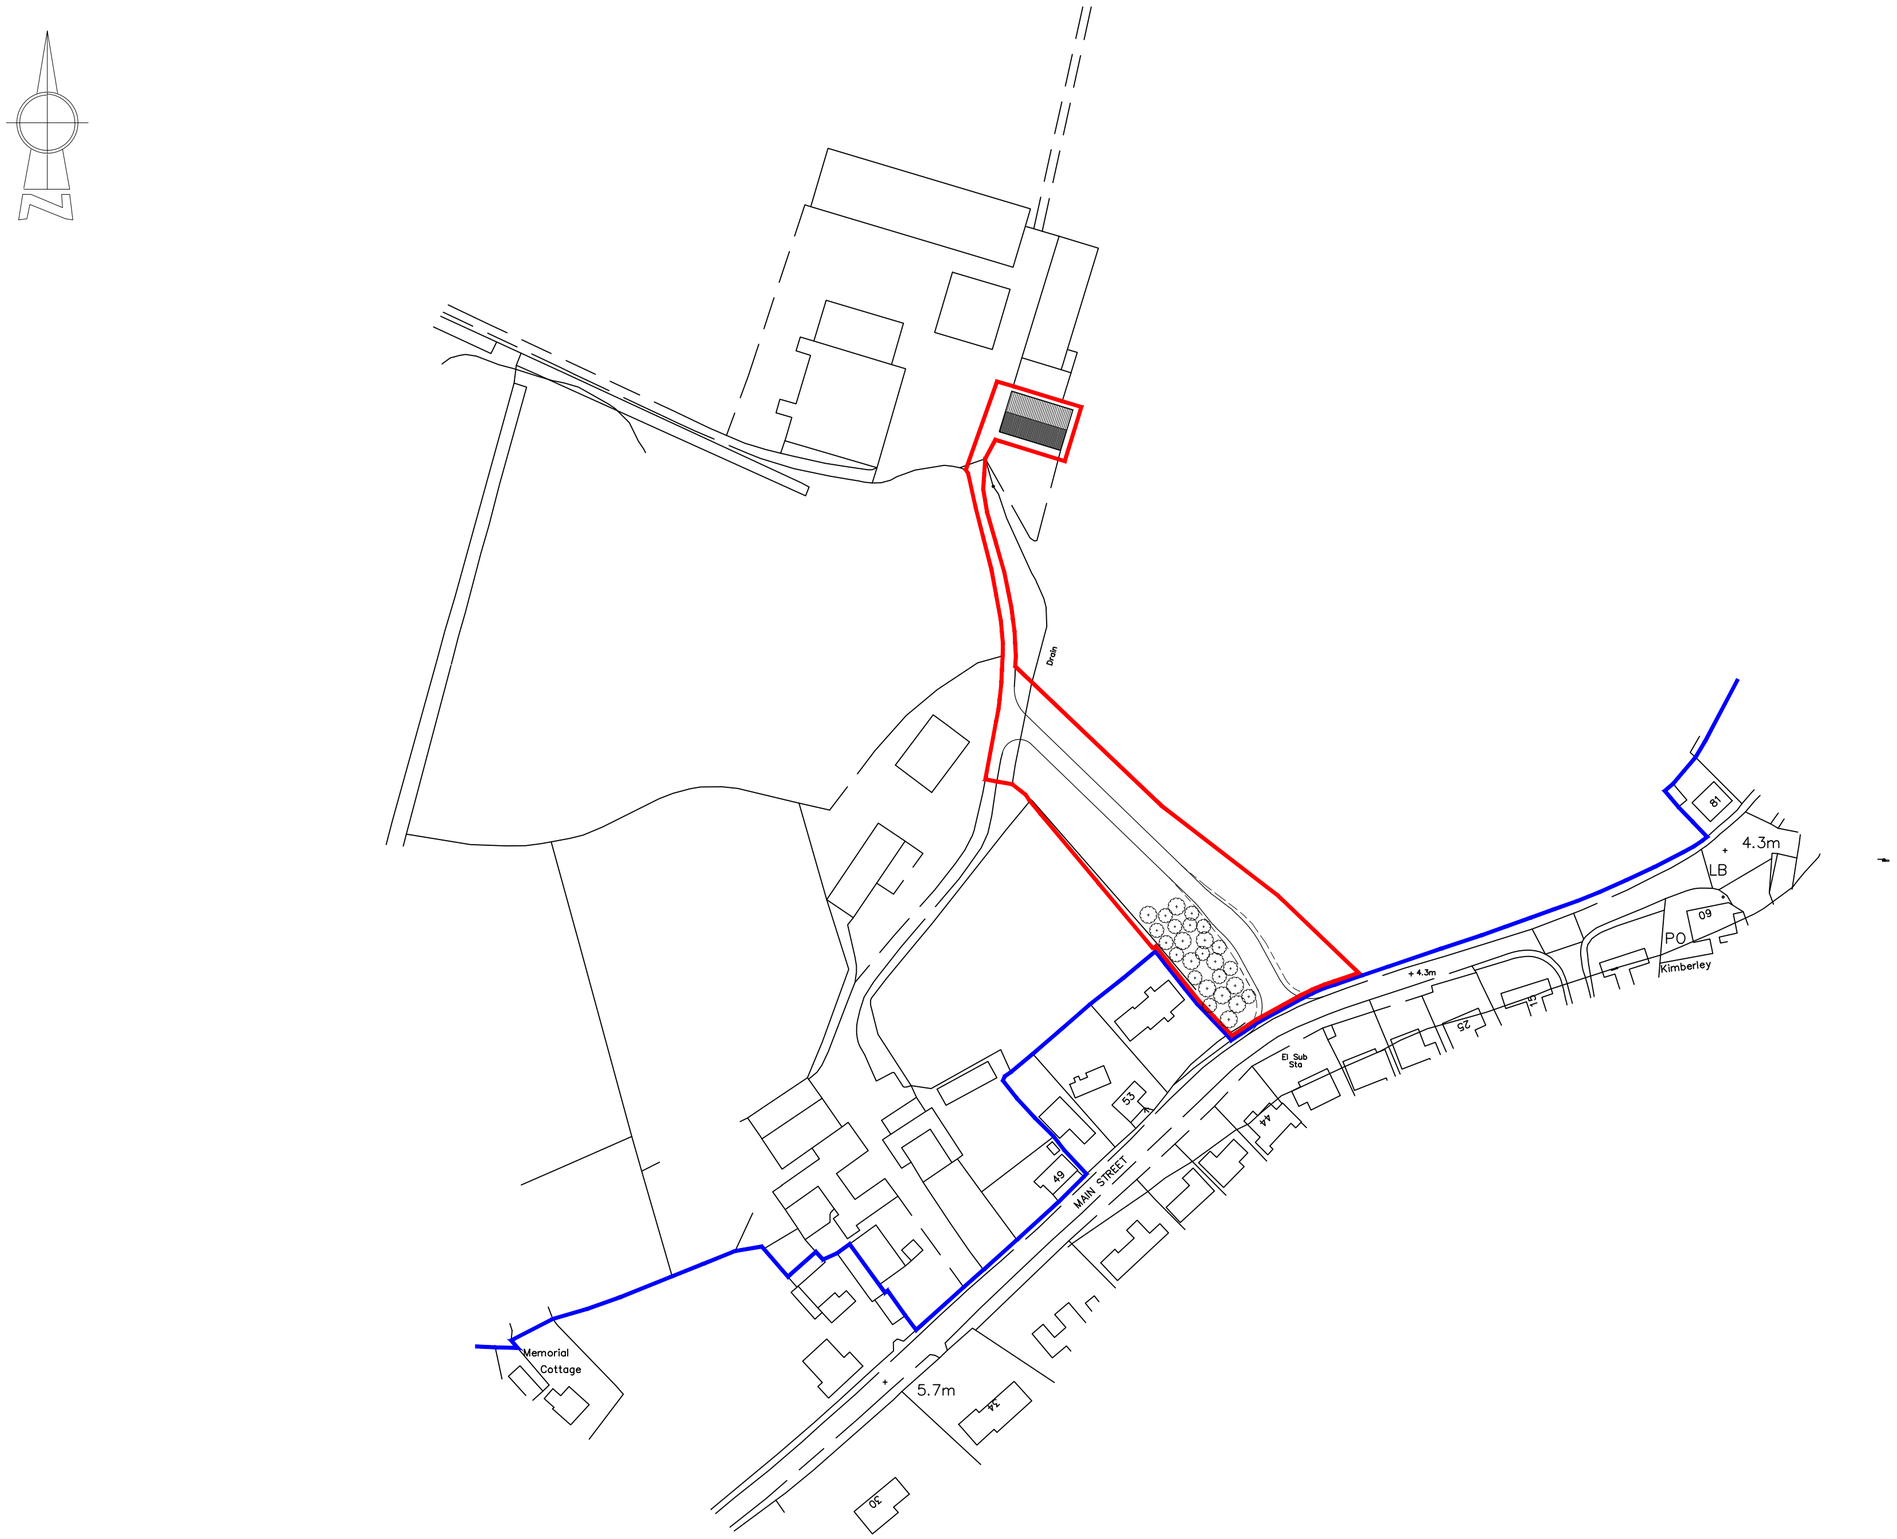


LOCATION PLAN

ORIGINAL PAPER SIZE A2

©
Copyright to Acorus Ltd.

NOTES

1. IF IN DOUBT ASK
2. WRITTEN DIMENSIONS TO BE USED ONLY.
3. THIS DRAWING IS CONFIDENTIAL AND REMAINS THE EXCLUSIVE PROPERTY OF ACORUS. DO NOT COPY UNLESS AUTHORISED.

REVISIONS

No.	Date	Description	Ver.

RICS acorus rural property services Ltd.

Chartered Surveyors and Planning Consultants

Pendeford House, Pendeford Business Park, Wobaston Road, Wolverhampton. WV9 5AP
Tel: (01902) 625023

JOB TITLE
PROPOSE G. P. BUILDING AT WHITEHOUSE FARM, MAIN STREET, GEDNEY DYKE. PE12 0AJ

CLIENT
C. WRIGHT AND SON (Gedney) Ltd.

DRAWN	JL	DATE	JAN 15
VERIFIED	AA	SCALE	1:200 1:10

DRAWING TITLE
LOCATION PLAN

FILE REF.	DRAWING No.
	WRIGHT-01

Reproduced from the 1992 Ordnance Survey 1 : 2500 with permission of the controller of Her Majesty's Stationary Office. Unauthorised reproduction infringes Crown Copyright and may lead to prosecution Licence No. 100039456