## Porter, Karen

**From:** Fairchild Fenton, Diane
**Sent:** 13 March 2015 12:12
**To:** _planningadvice
**Subject:** H06-0078-15
**Attachments:** Scan-to-Me from 10.227.16.21 2015-03-13 120708; Scan-to-Me from 10.227.16.21 2015-03-13 120745

Pleas scan the attached onto the above file.
Please put the aerial photograph on the none public bit.
Thanks Diane.

19 February 2015

55 Main Street
Gedney Dyke
Spalding
Lincolnshire
PE120AJ


Dear Sir,

Will you kindly add this map to the correspondence, which we have already delivered to you.

Thank you,

Mrs J Dellow

OPS SUPPORT
23 FEB 2015
POSTROOM

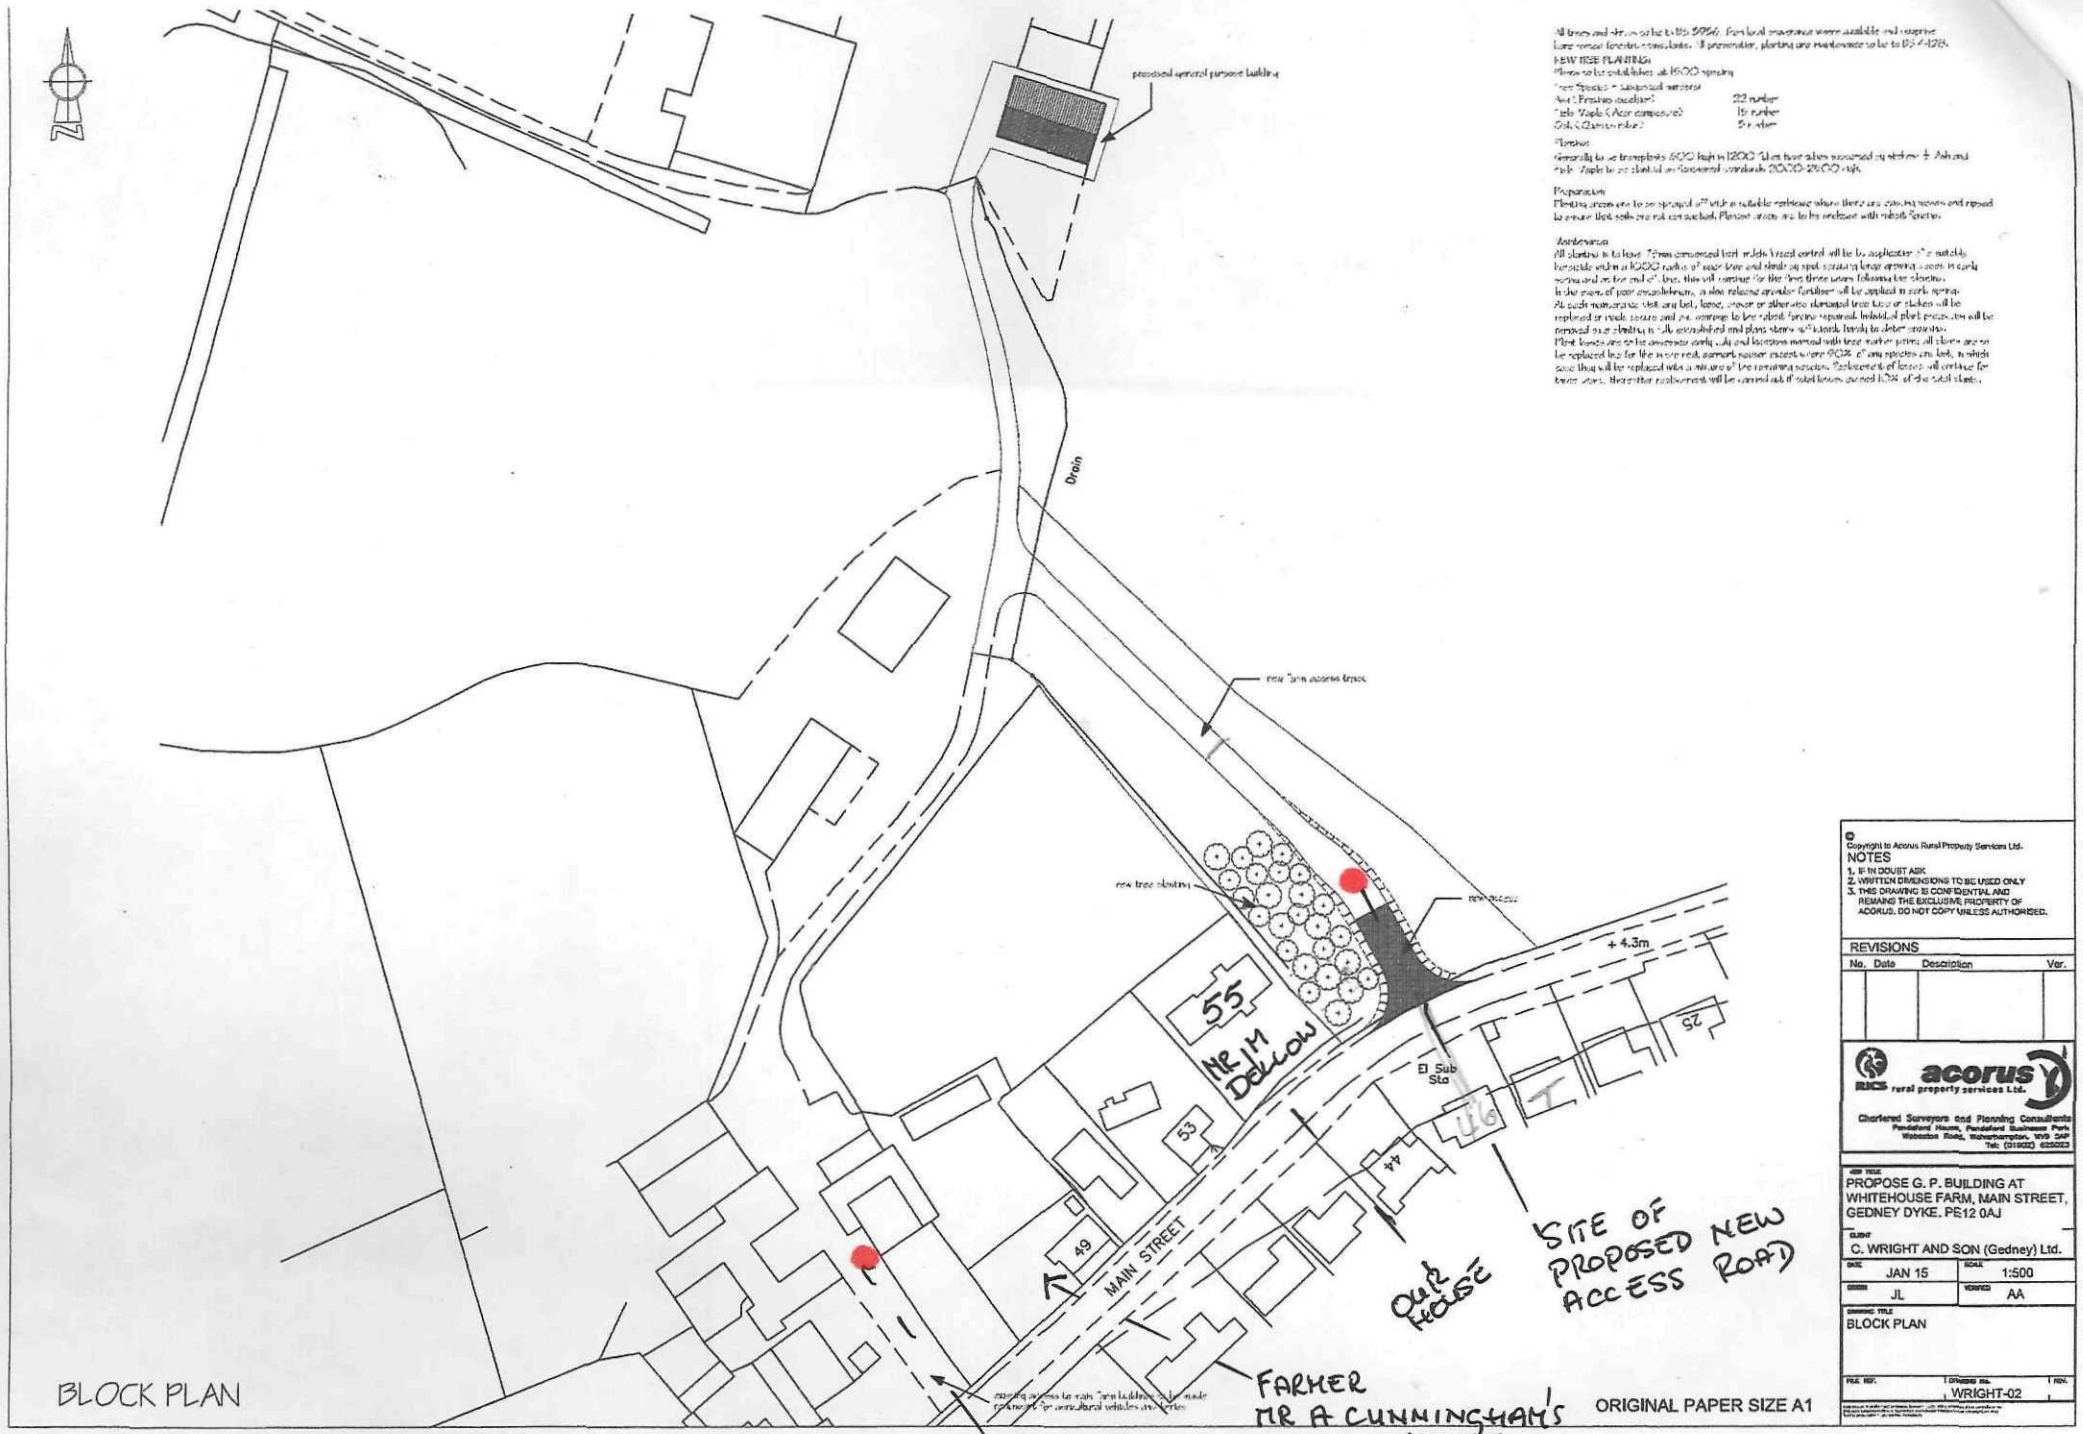


All trees and shrubs to be to BS 3936. Firm but manageable and responsive. Care must be taken to avoid damage to the protective, planting and maintenance to be to BS 4428.

NEW TREE PLANTING
Planting to be undertaken at 1500 spacing

| Tree Species - Interspersed randomly | |
|---|---|
| Ash (Fraxinus excelsior) | 222 number |
| Field Maple (Acer campestre) | 151 number |
| Oak (Quercus robur) | 51 number |

Planting
Generally to be transplants 600 high in 1200 Tubex tree guards supported by stakes ± Ash and Field Maple to be planted on horizontal centres 2000 - 2500 apart.

Preparation
Planting areas are to be sprayed off with a suitable herbicide where there are existing weeds and raised to ensure that soils are not overlaid. Planting areas are to be replaced with mixed topsoil.

Maintenance
All planting is to have 3 years comprehensive post weed control will be by application of a suitable herbicide within a 1000 radius of each tree and shrub or spot spraying using approved weeds in early spring and in the end of June, this will continue for the first three years following the planting. In the event of poor establishment, a slow release granular fertiliser will be applied in early spring. At each maintenance visit any bad, loose, uneven or otherwise damaged tree ties or stakes will be replaced or made secure and re-arranged to be plumb. Where required, individual plant protection will be removed as planting is fully established and plans stems will be kept free to deter rodents. Plant losses are to be ascertained early July and locations marked with tree marker poles, all losses are to be replaced like for like in the next dormant planting season except where 90% of any species are lost, in which case they will be replaced with a mixture of the remaining species. Replacement of losses will continue for three years, thereafter replacement will be carried out if total losses exceed 10% of the total stock.

© Copyright to Acorus Rural Property Services Ltd.

NOTES
1. IF IN DOUBT ASK.
2. WRITTEN DIMENSIONS TO BE USED ONLY
3. THIS DRAWING IS CONFIDENTIAL AND REMAINS THE EXCLUSIVE PROPERTY OF ACORUS. DO NOT COPY UNLESS AUTHORISED.

REVISIONS

| No. | Date | Description | Ver. |
|---|---|---|---|
| | | | |

RICS acorus rural property services Ltd.
Chartered Surveyors and Planning Consultants
Pendeford House, Pendeford Business Park, Wobaston Road, Wolverhampton, WV9 5AP
Tel: (01902) 625063

PROPOSE G. P. BUILDING AT WHITEHOUSE FARM, MAIN STREET, GEDNEY DYKE, PE12 0AJ

CLIENT: C. WRIGHT AND SON (Gedney) Ltd.

| DATE | SCALE |
|---|---|
| JAN 15 | 1:500 |
| DRAWN: JL | VERIFIED: AA |

DRAWING TITLE: BLOCK PLAN

FILE REF: | DRAWING No.: WRIGHT-02 | REV.:

BLOCK PLAN

ORIGINAL PAPER SIZE A1