
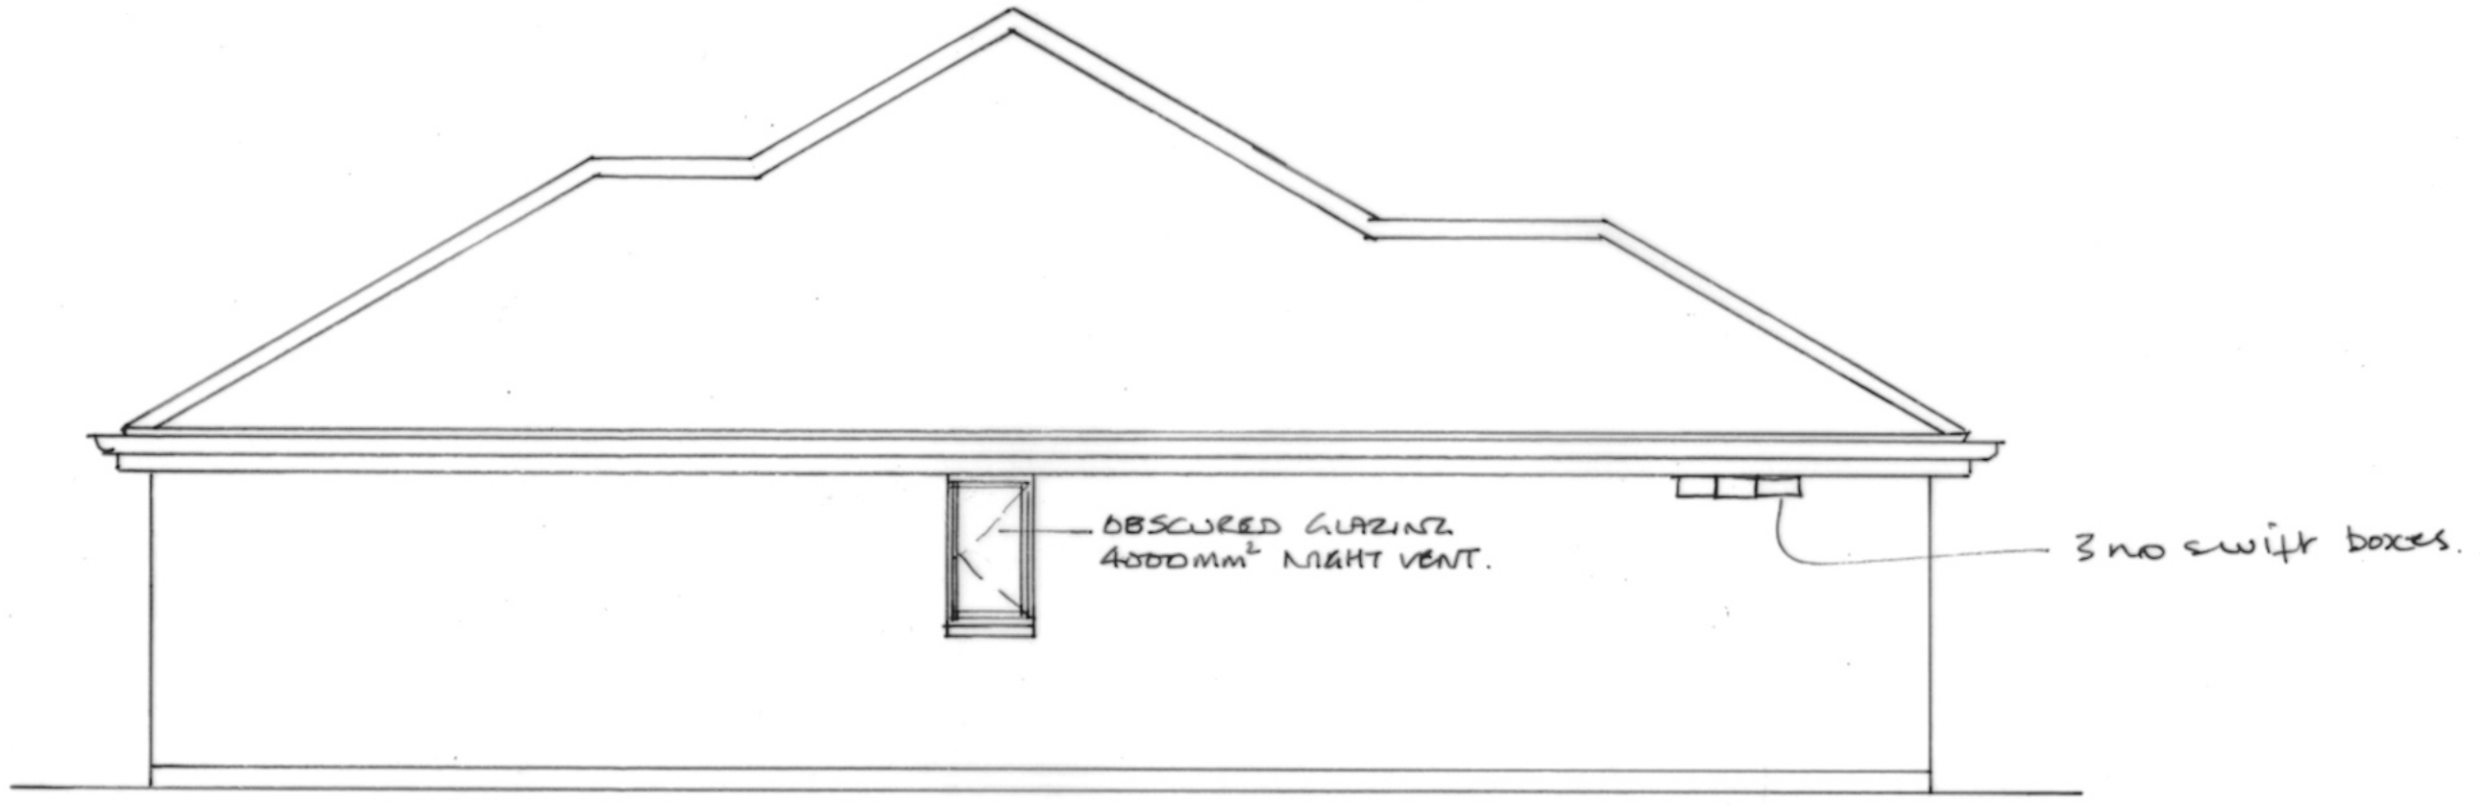



SIDE ELEVATION

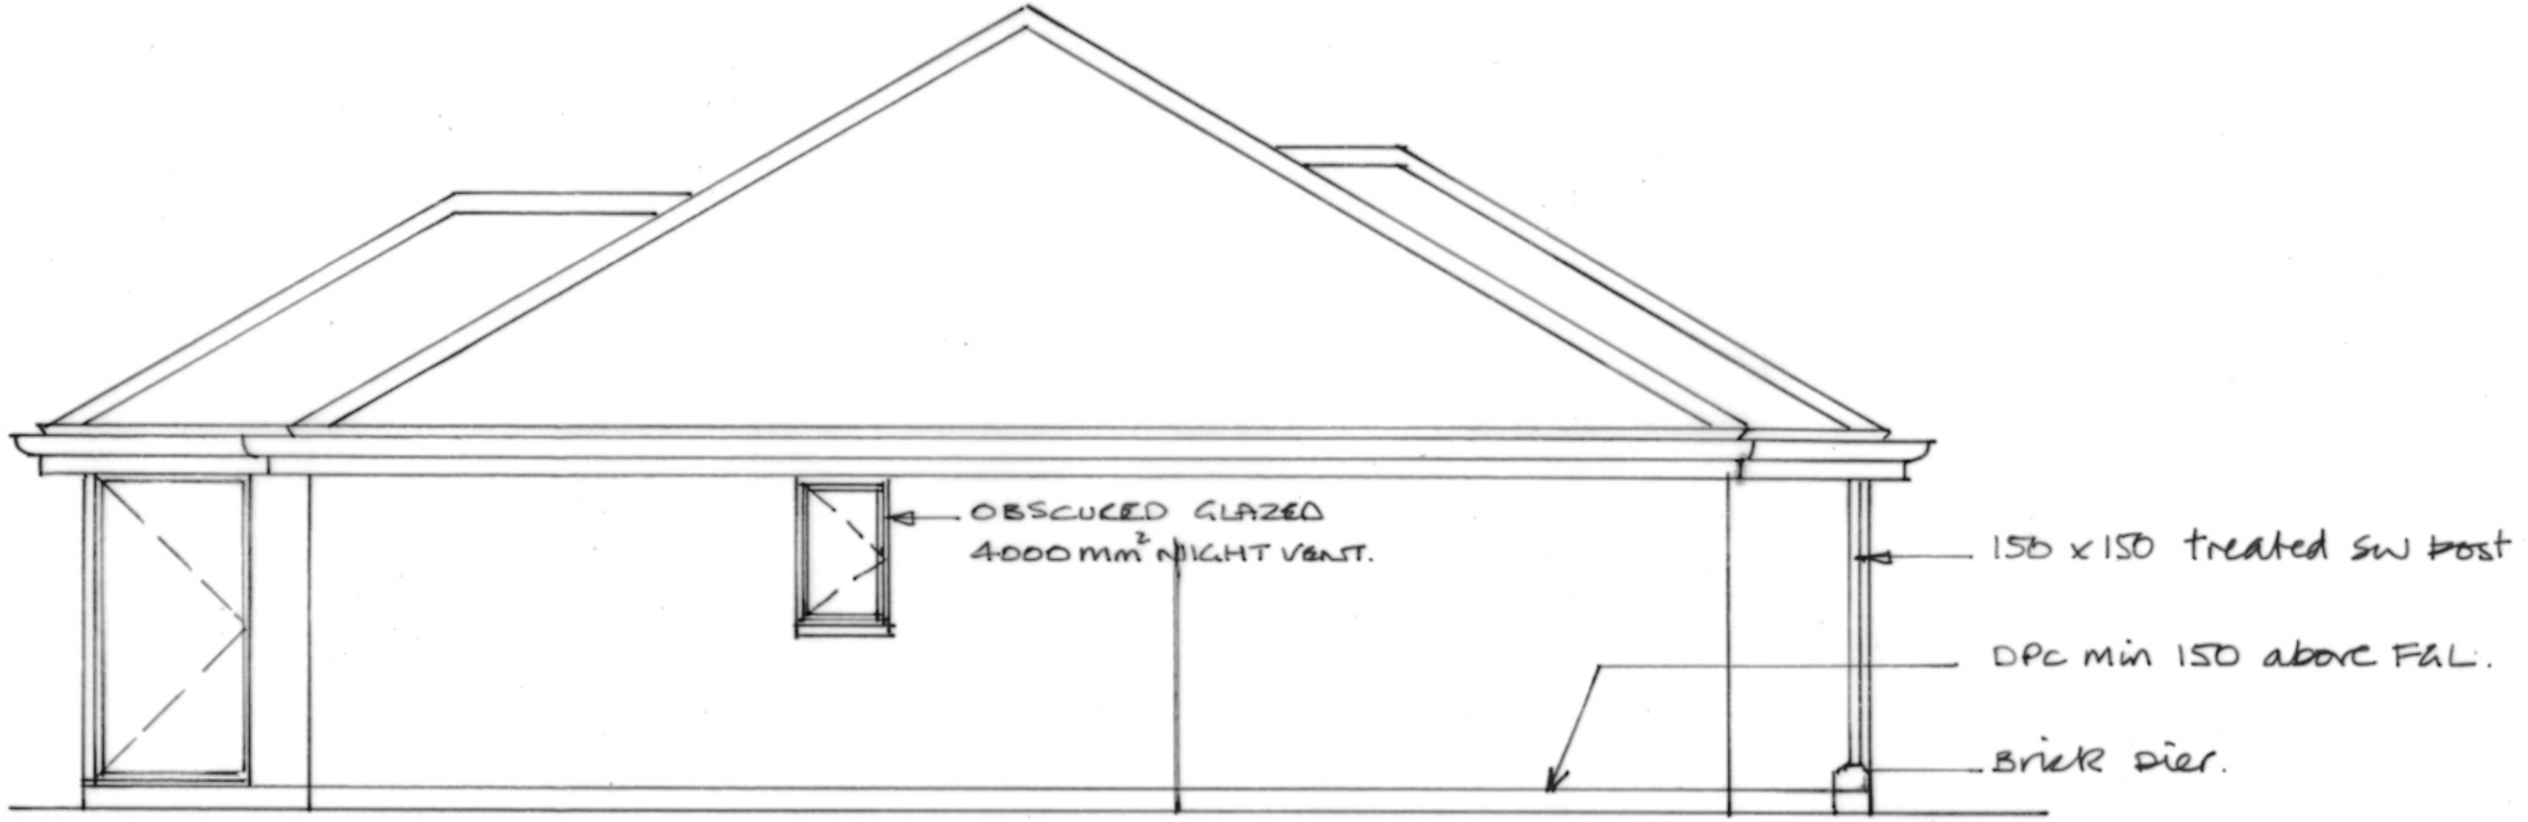


SIDE ELEVATION.

0 5 METRES
SCALE 1:50 @ A3.

PROPOSED NEW DWELLING AT CHARTERS LODGE LONG SUTTON PE12 9JX JAN 2023 DRG NO LS/1010/A/B

RevB 21-2-2023
RevA 19-2-2023