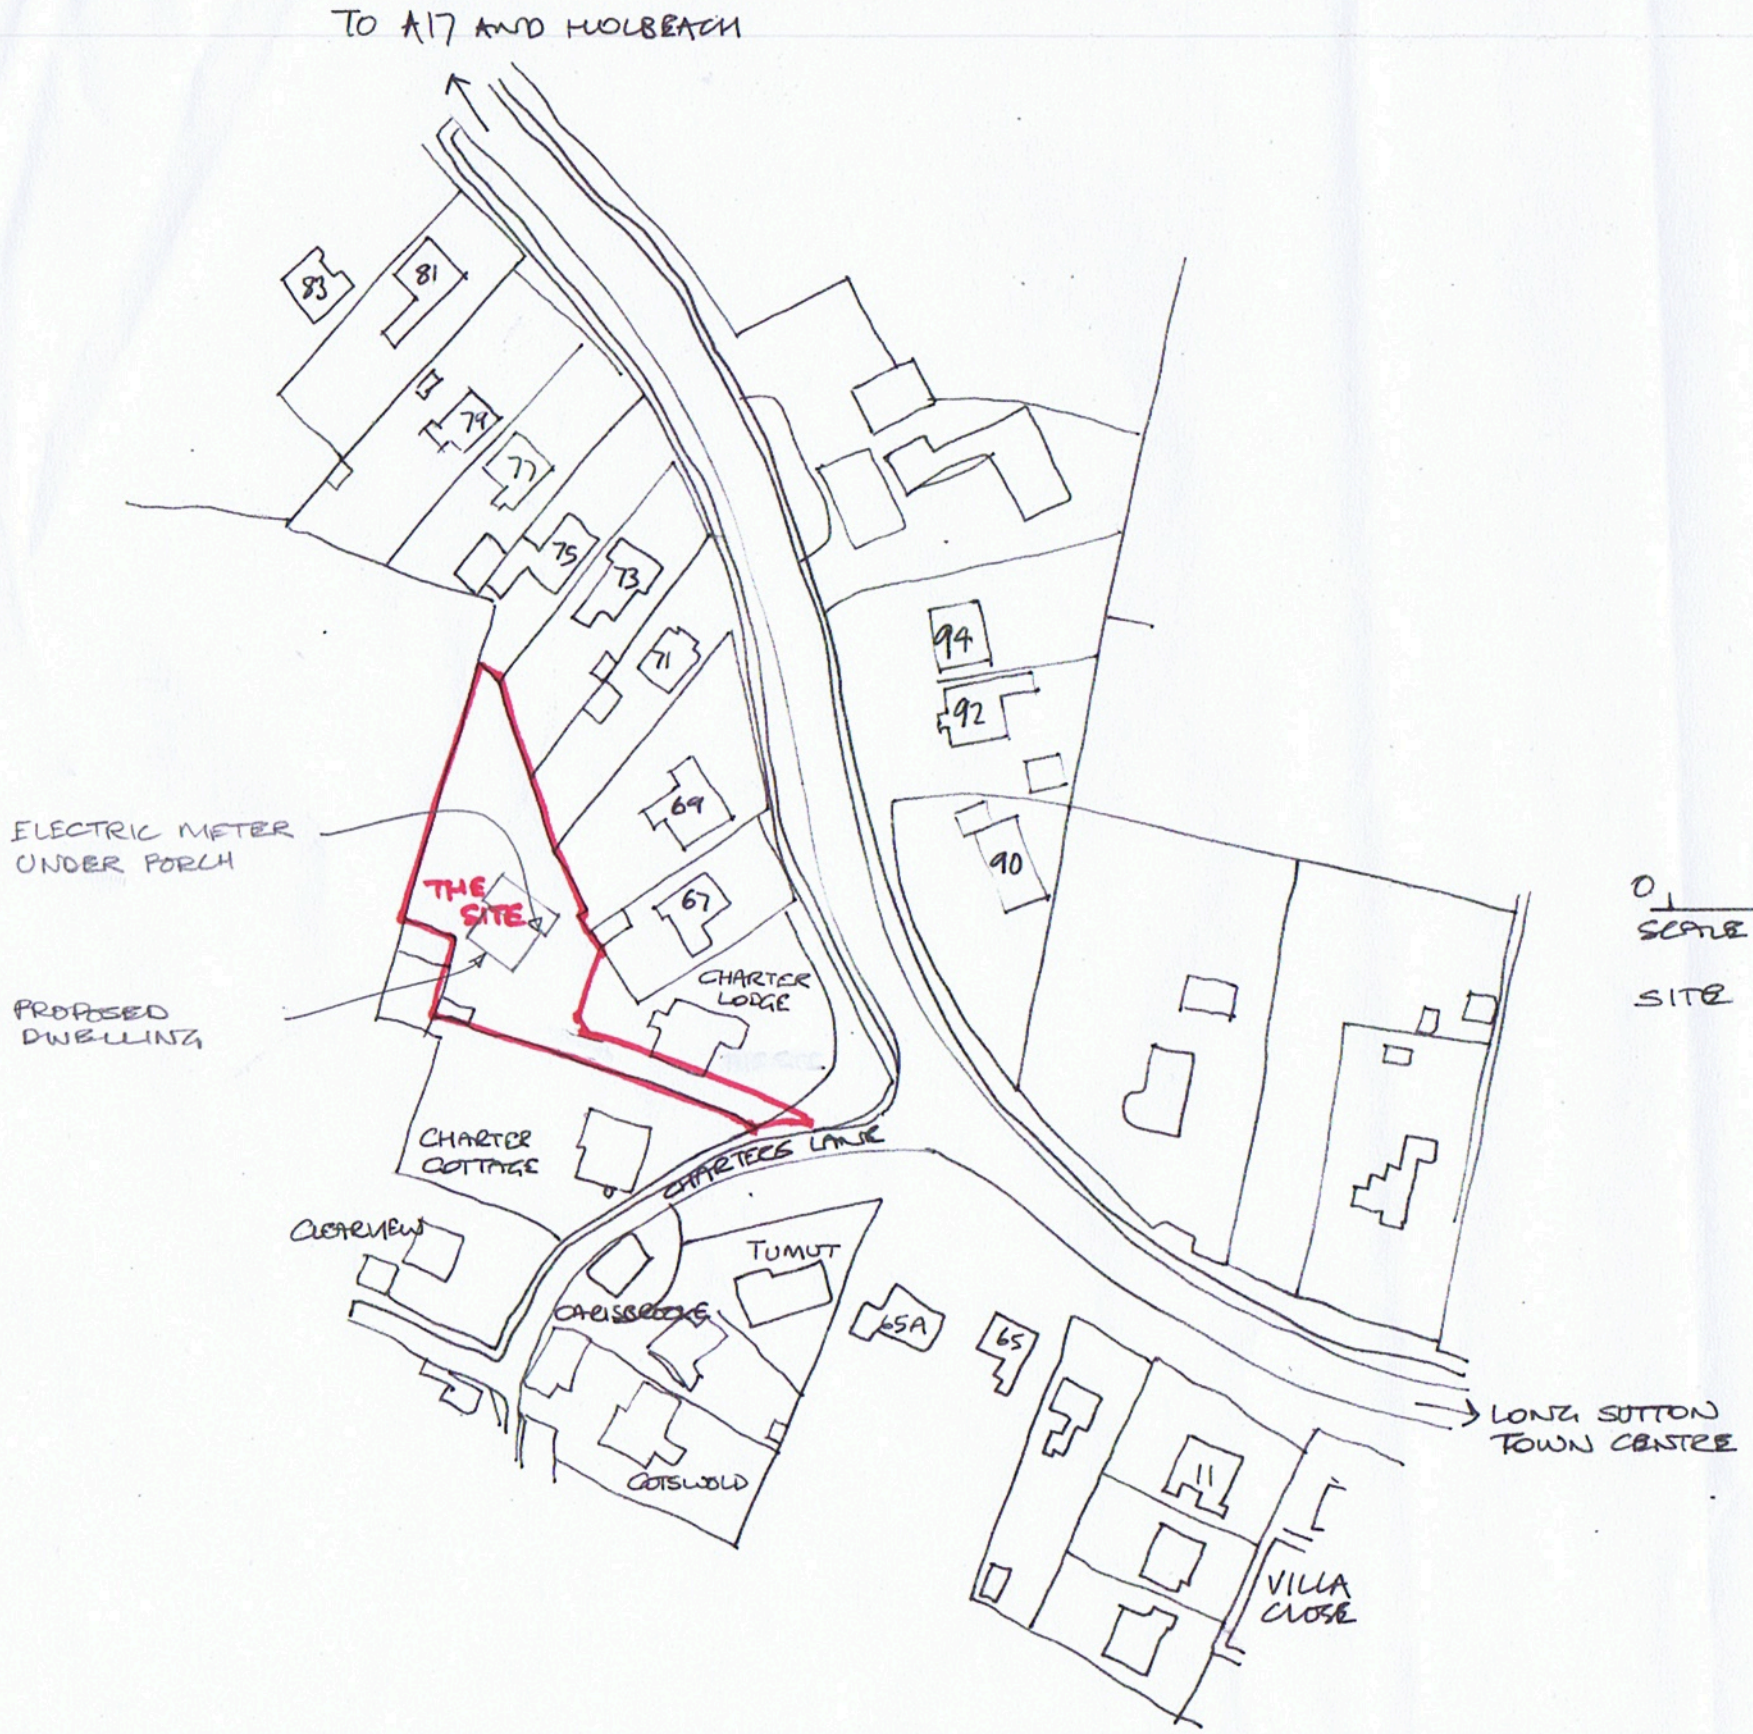


N

0 50 100 METRES

SCALE 1:1250@A3

SITE LOCATION PLAN

PROPOSED NEW DWELLING AT

CHARTERS LODGE LONG SUTTON PE12 9JX

LOCATION PLAN

Rev B 18.1.2023

Rev A 12.10.2022

SEP 2022 DRG NO LS/21 Rev A/B