
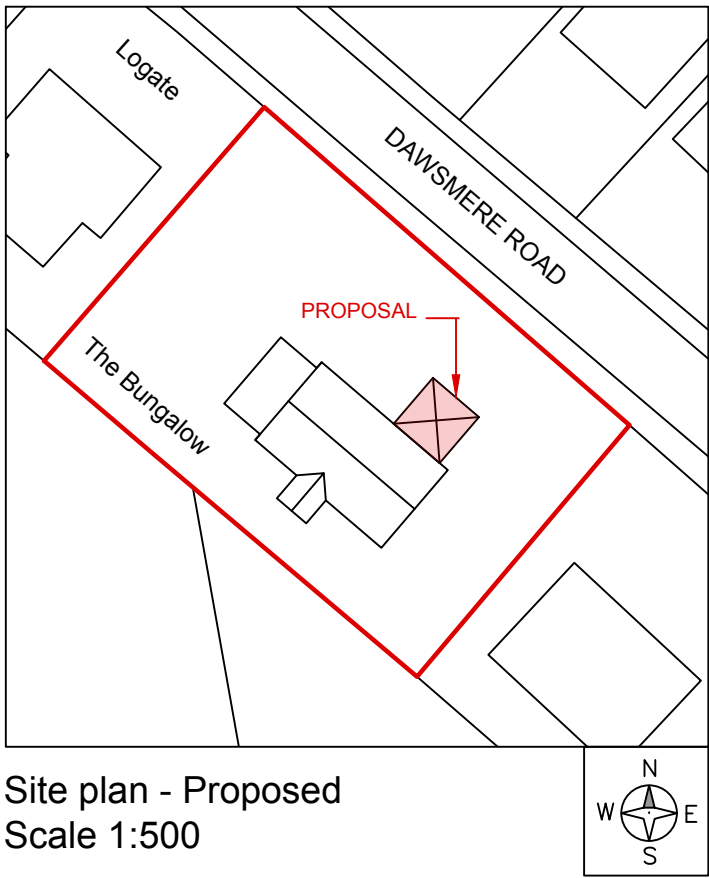
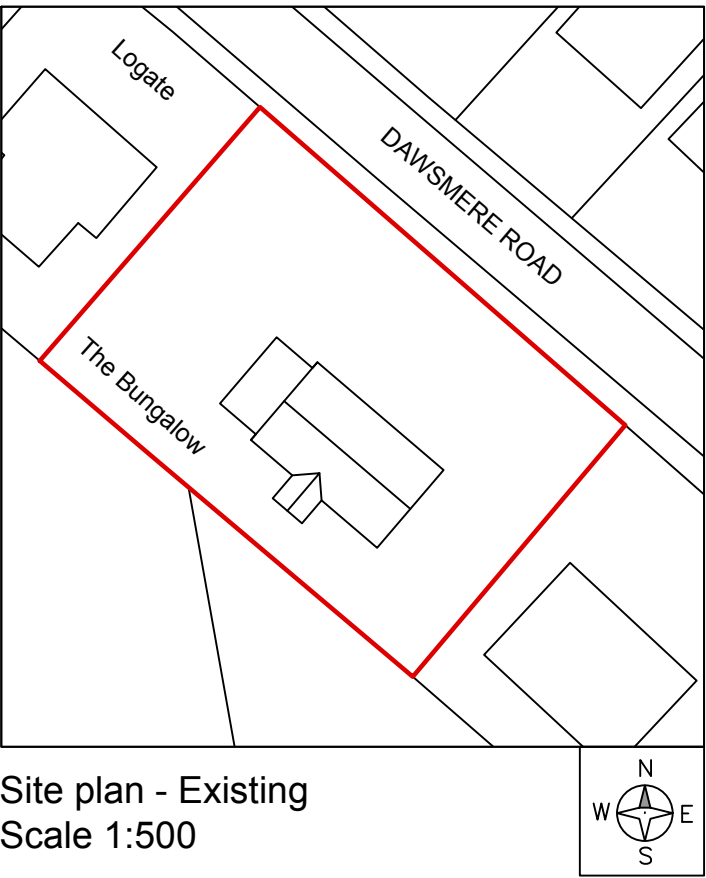
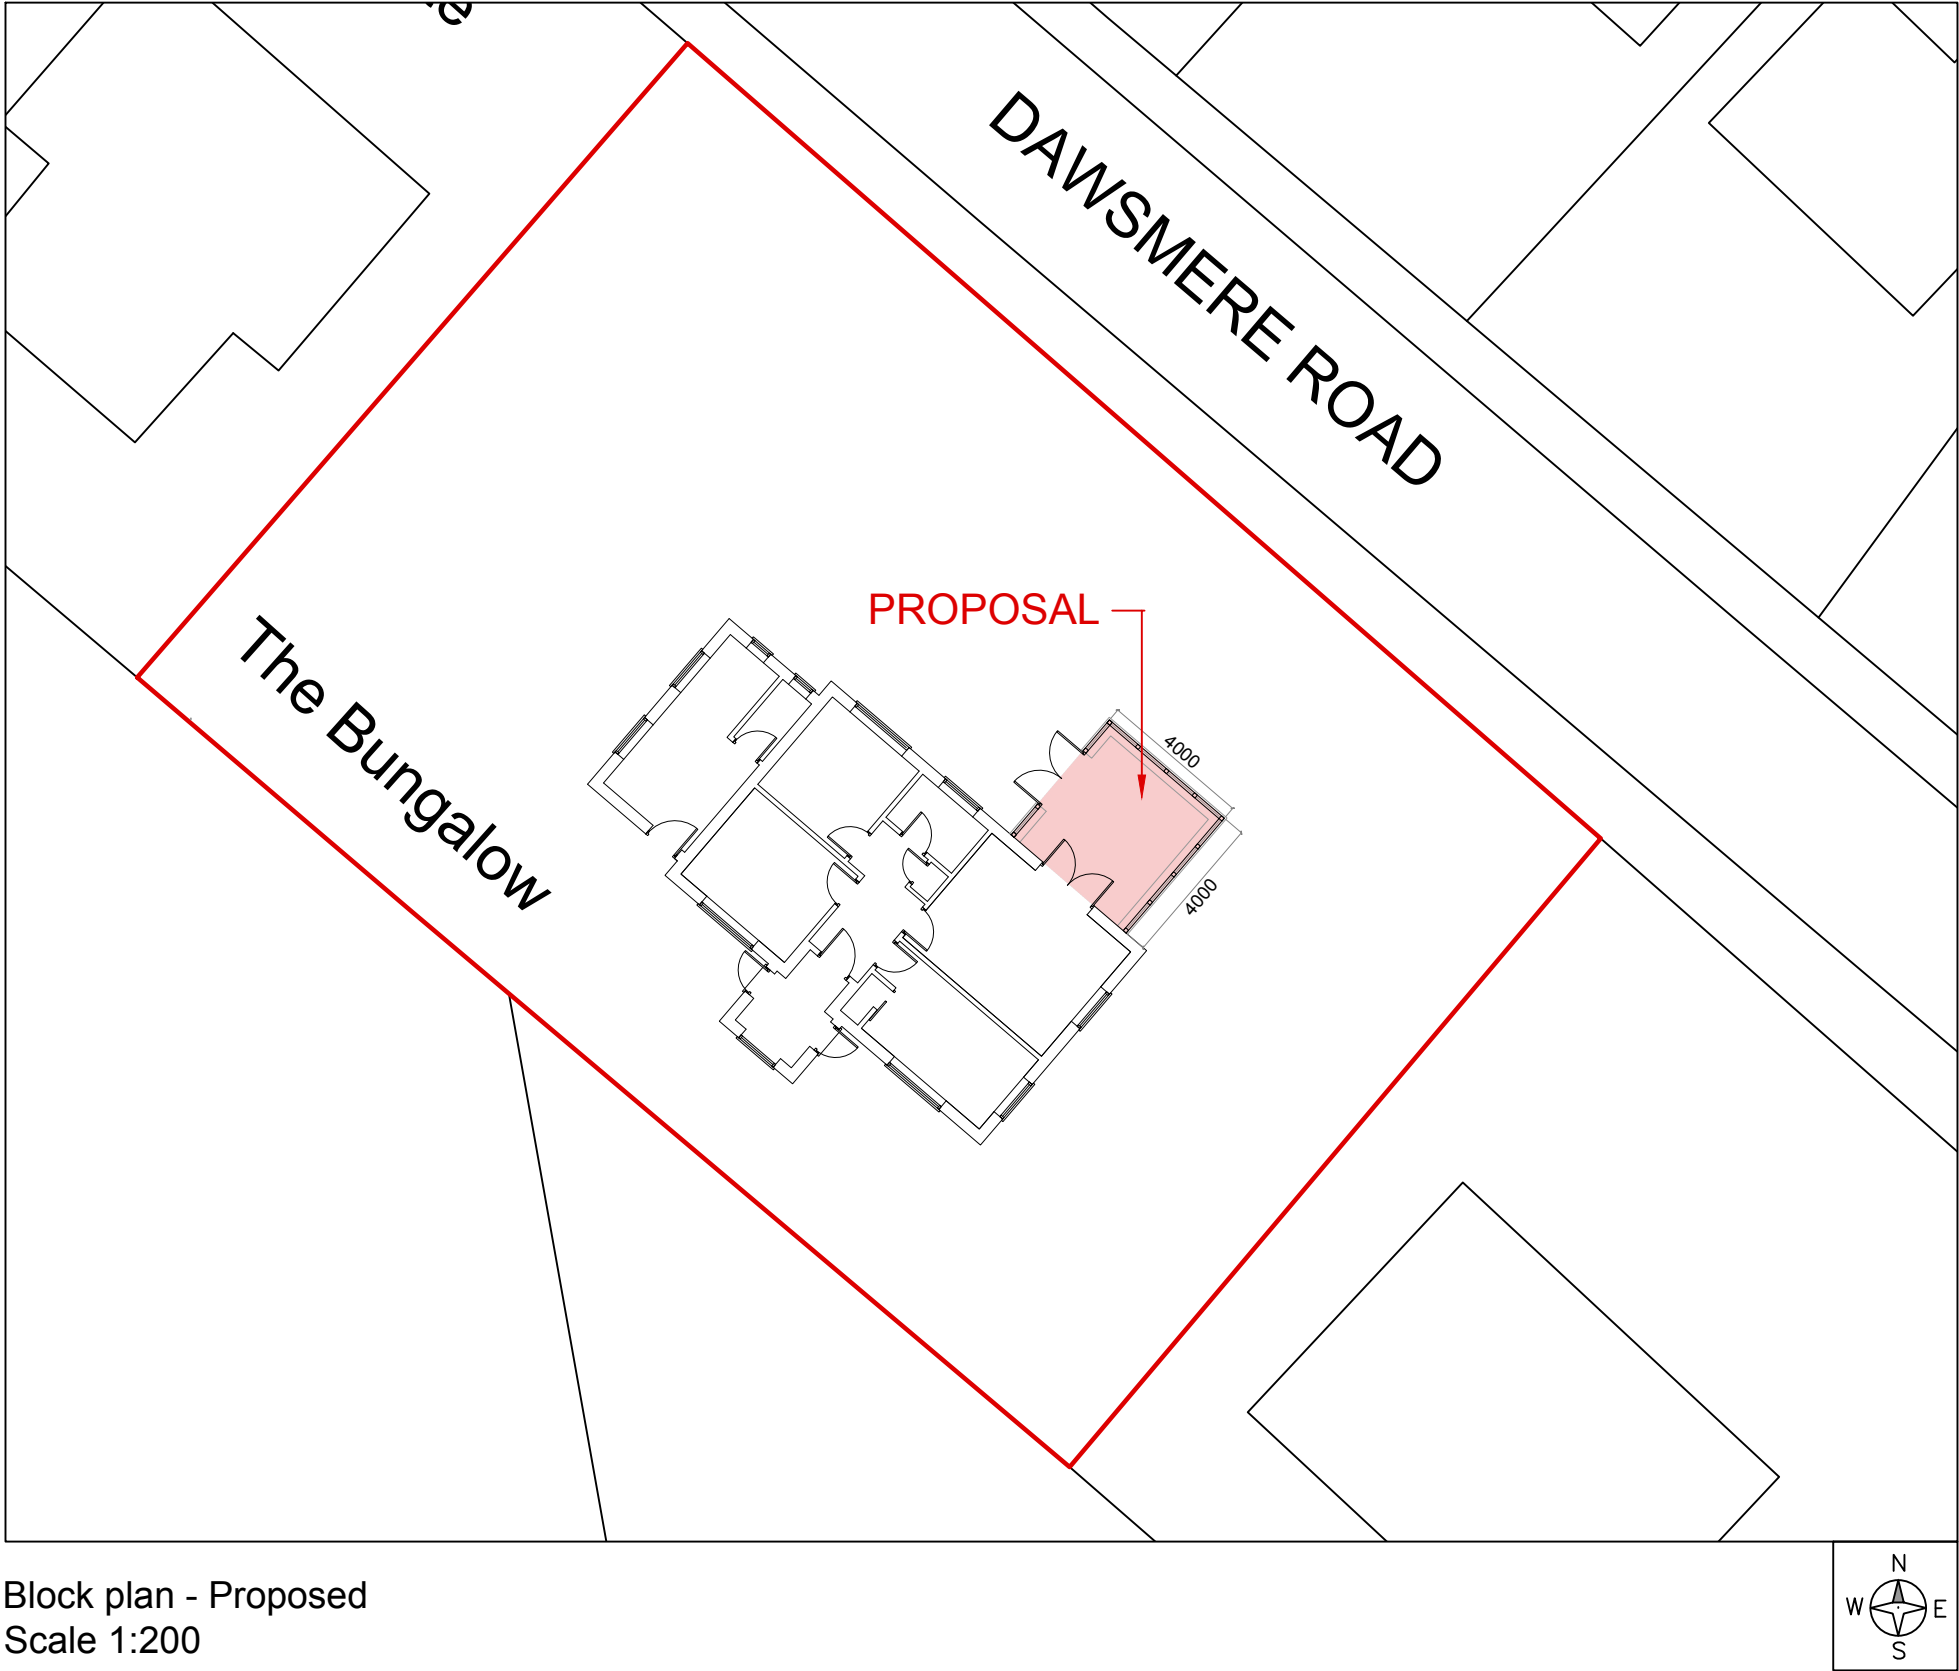


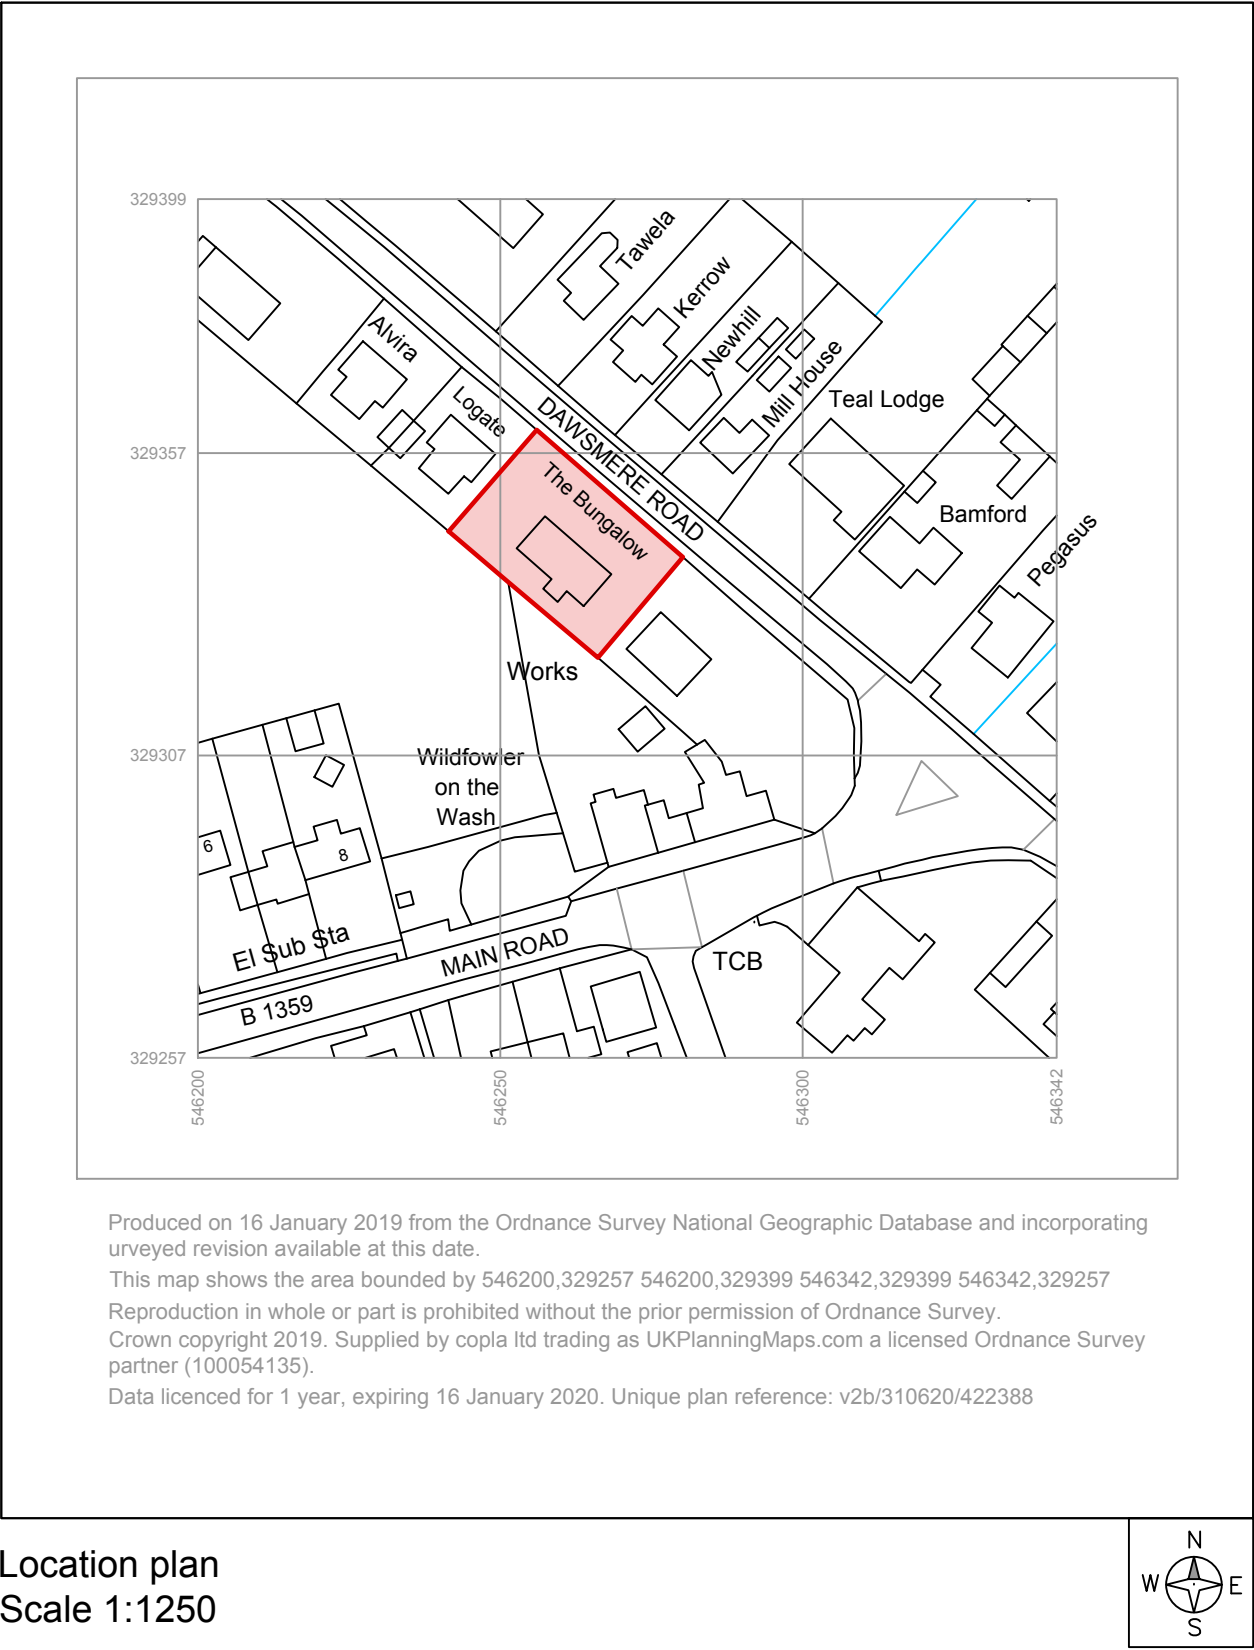

Scale 1:1250 Metres		Scale 1:500 Metres	Scale 1:200 Metres
		Revision date:	Revision: F01
Title: Location, Site & Block Plan Existing & Proposed		Plan No: PLA001	

Applicant: Mr & Mrs Buddle	Project: Conservatory	
Address: The Bungalow, Dawsmere Road, Gedney Grove End, PE12 9NW	Scale: As shown @ A1	Date: 16/01/2019