




Gedney Road (South - West) Elevation 1:200

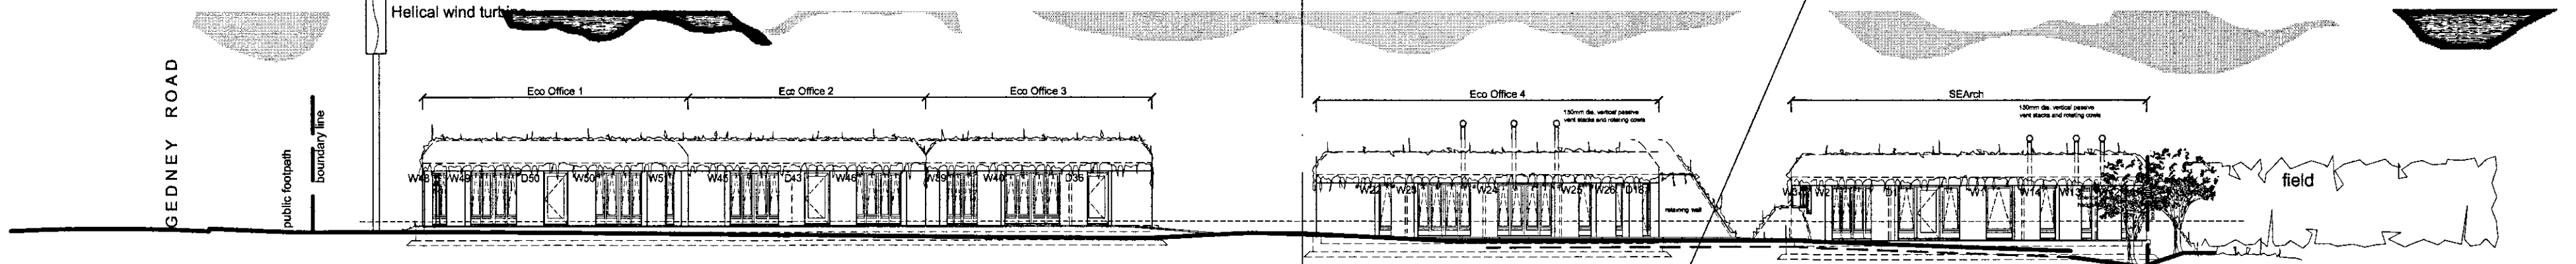


Driveway (South - East) Elevation 1:200

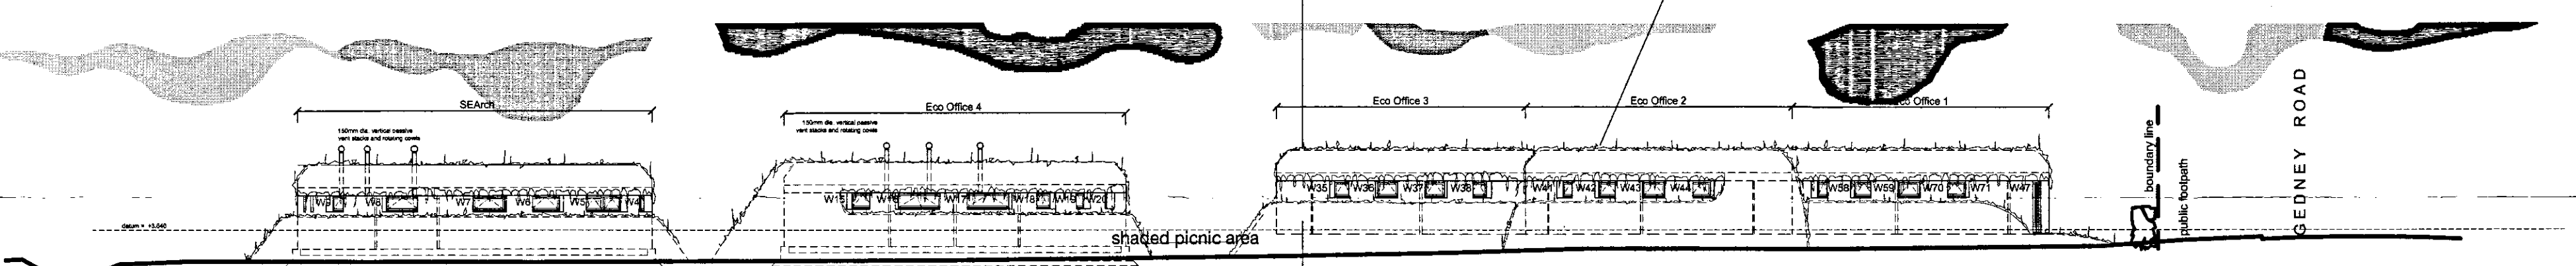


(North - West) Elevation 1:200

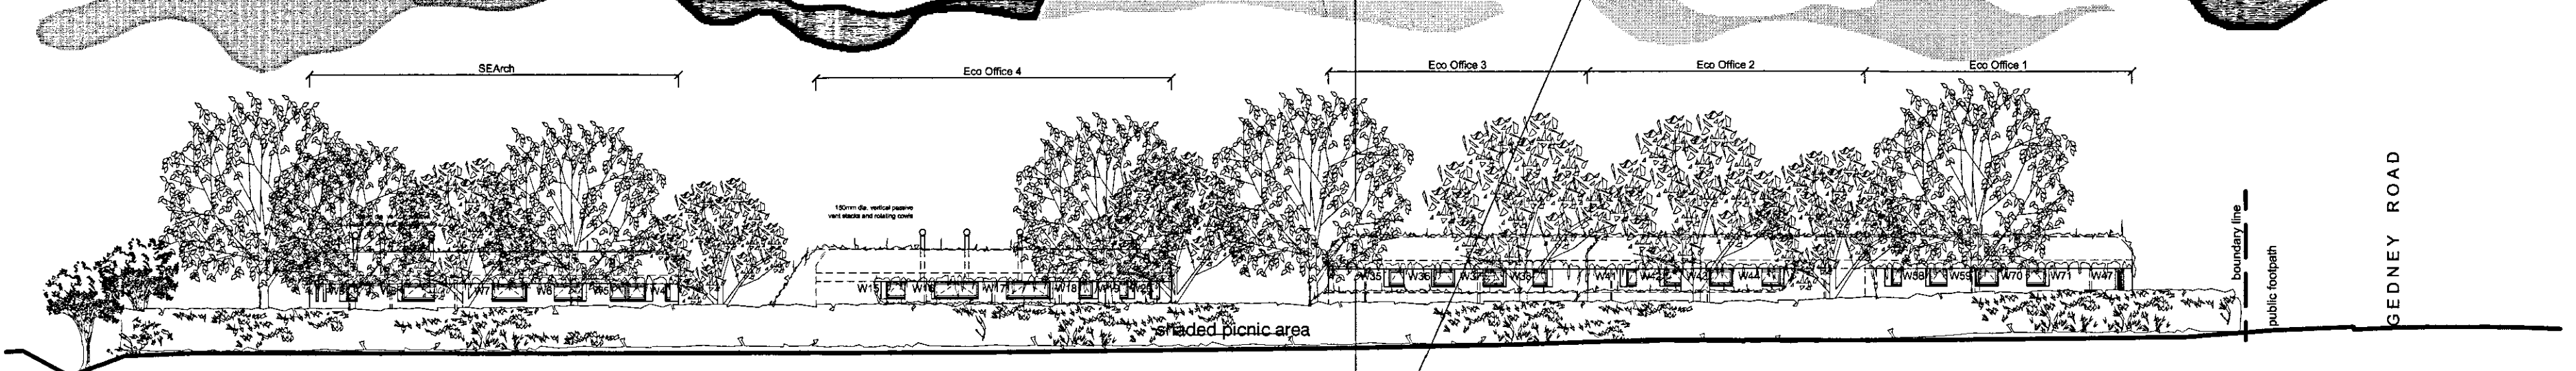


Neighbouring Field (North - West) Elevation 1:200

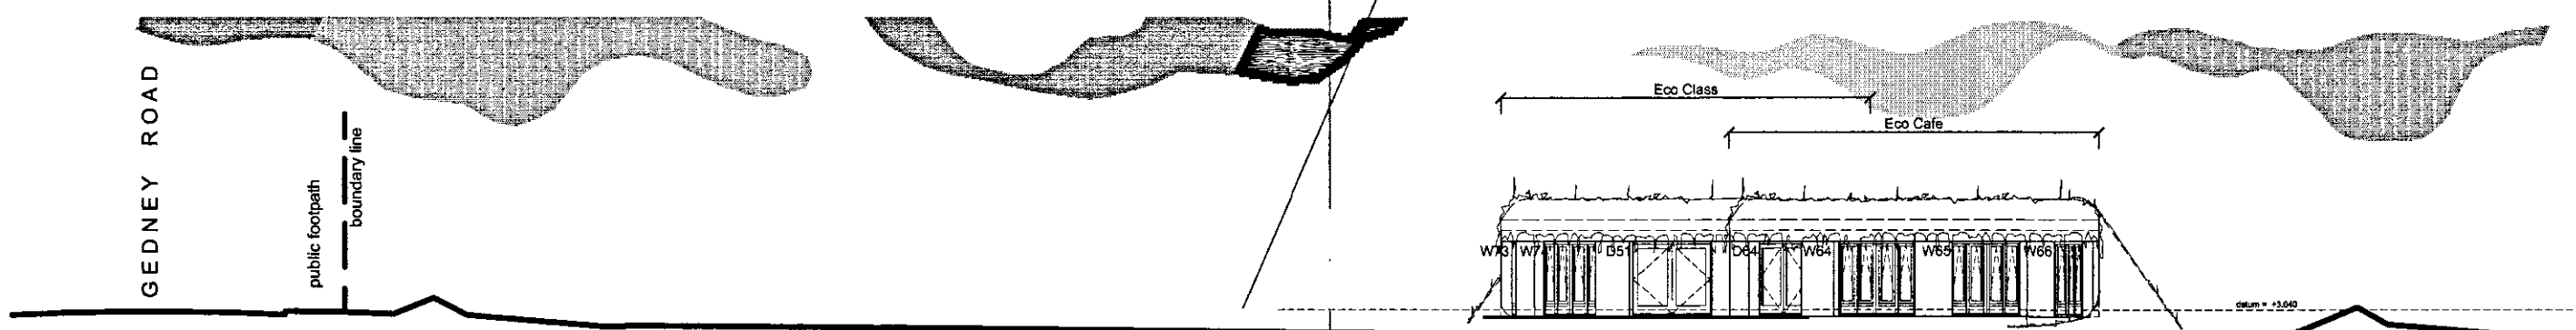


(South - East) Elevation 1:200

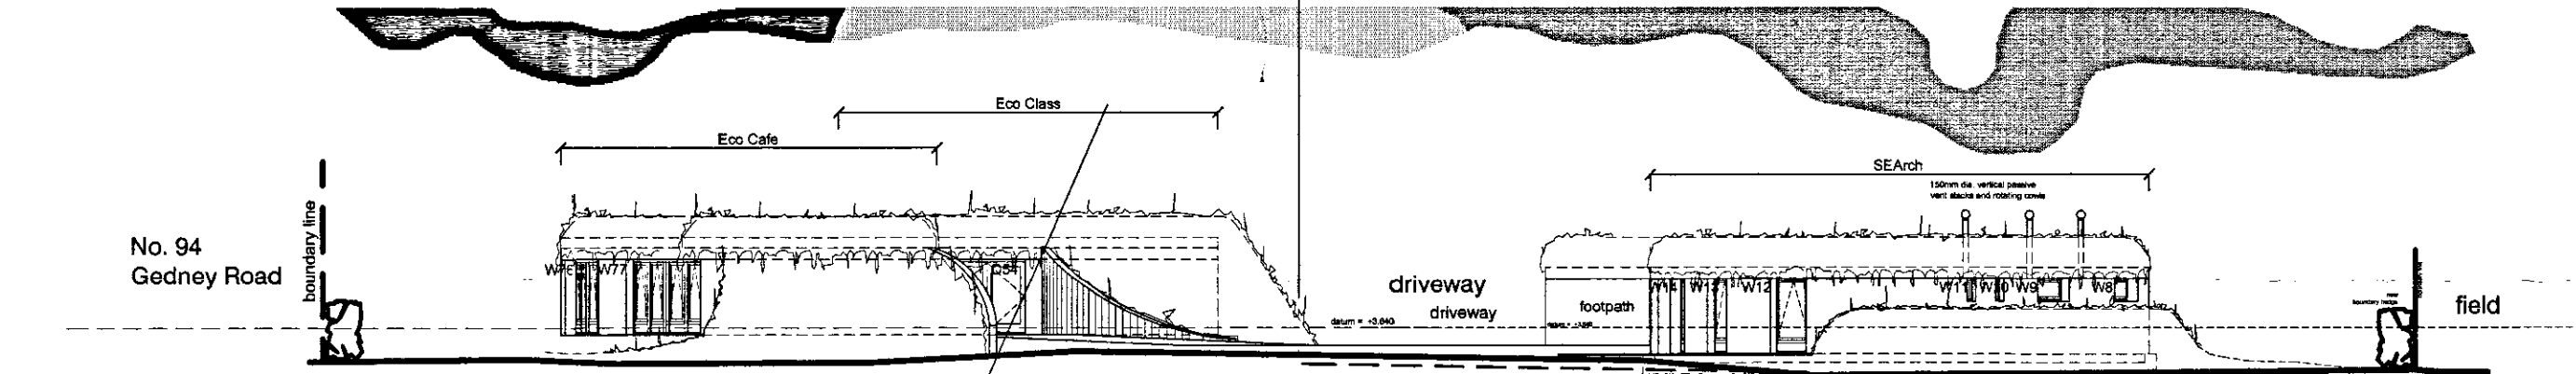

(North - East) Elevation 1:200

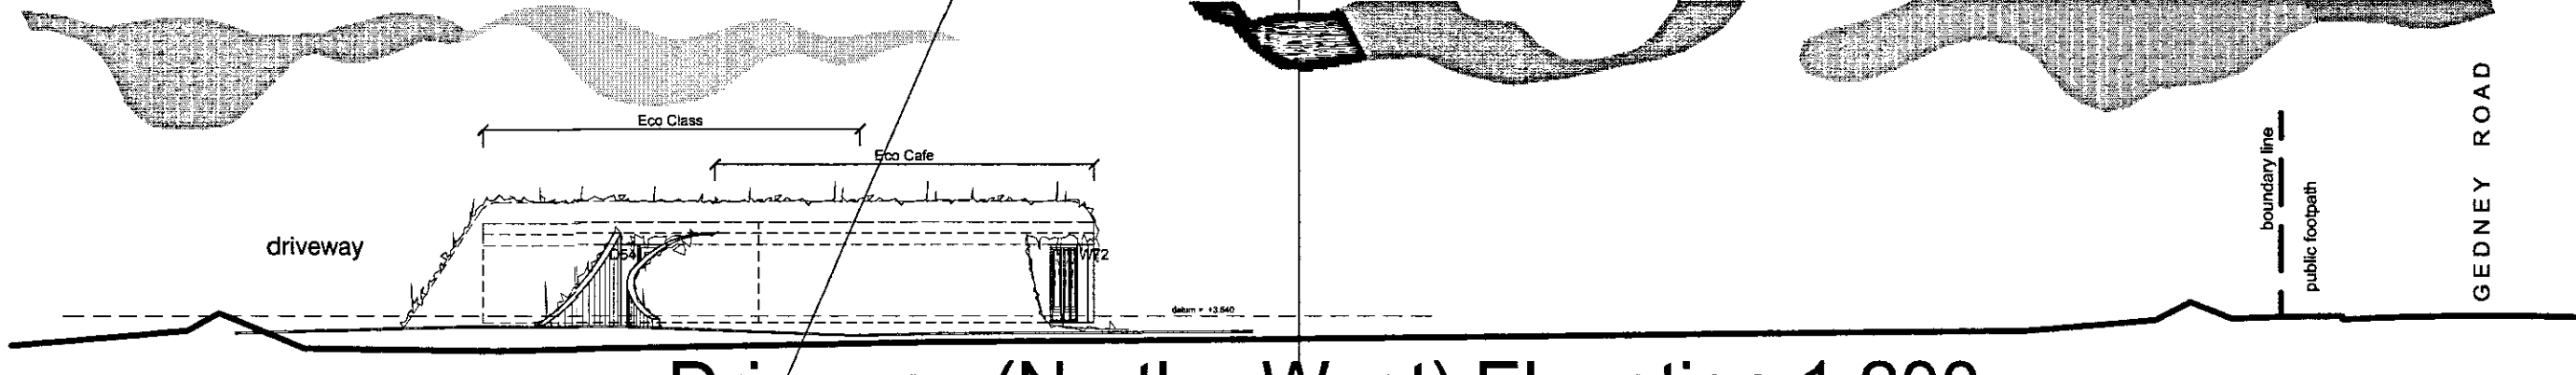

Driveway (North - West) Elevation 1:200

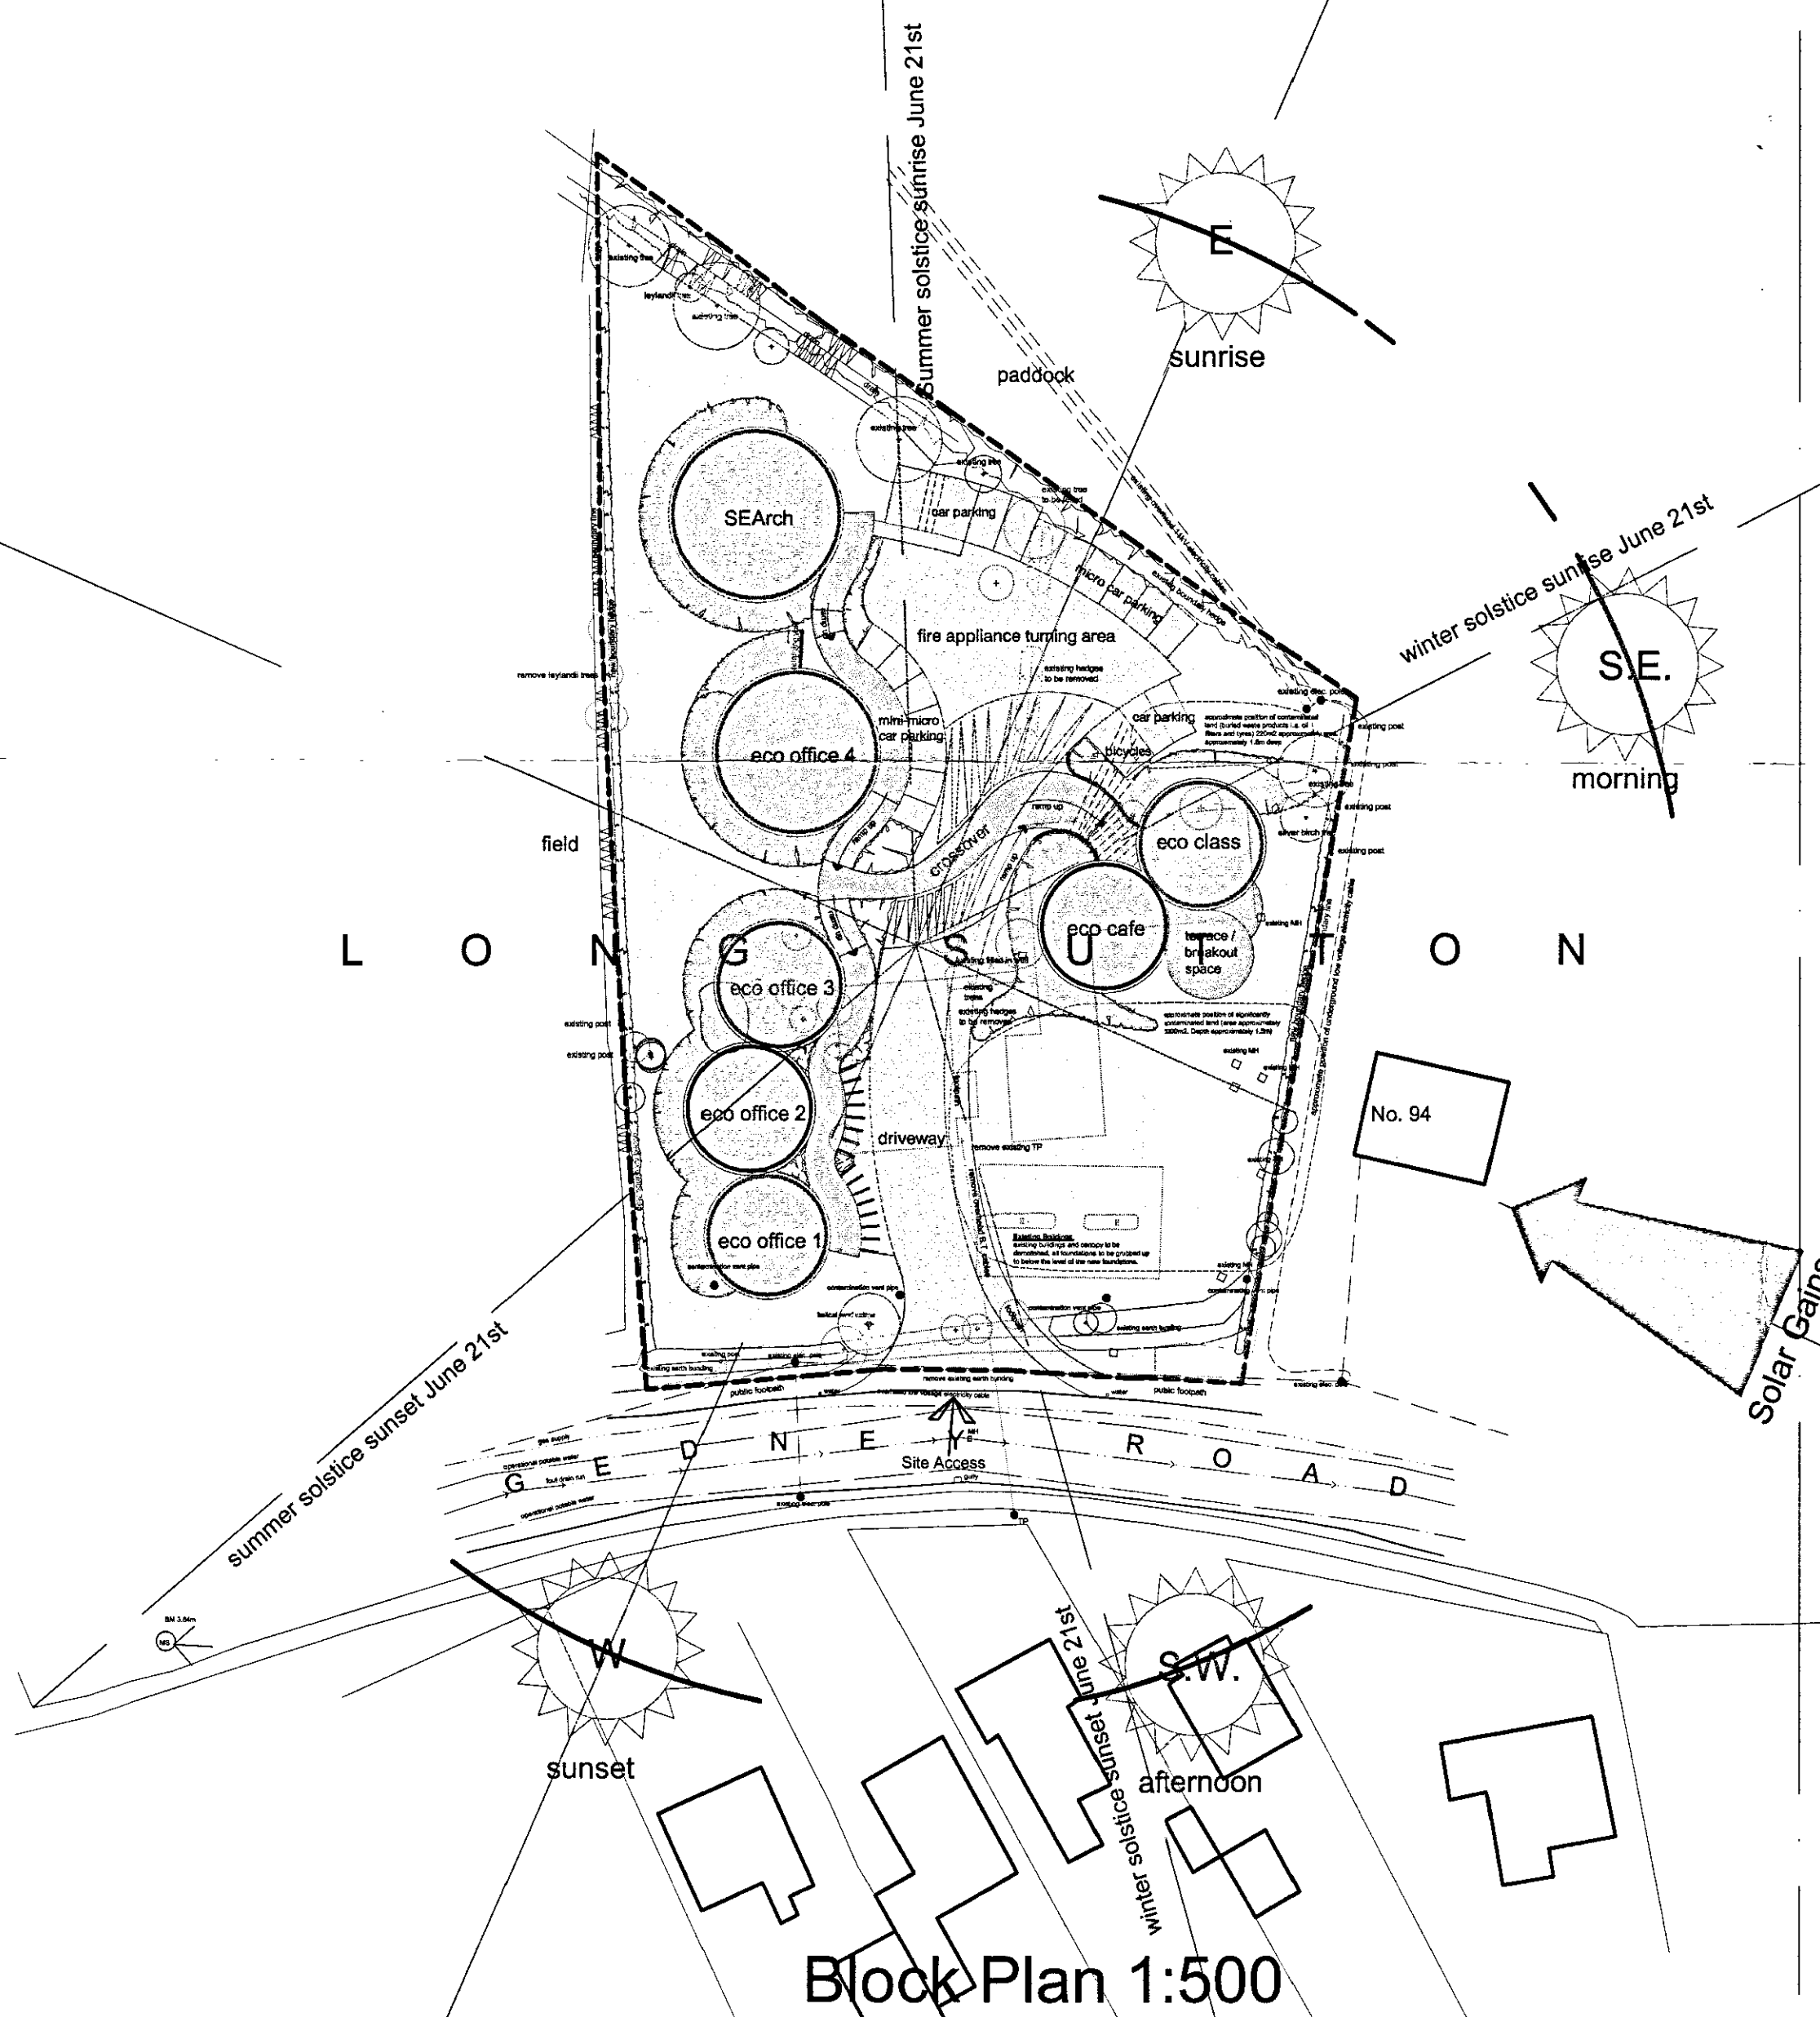

Block Plan 1:500

Site Area = 4142m2 (1.02 Acres) Approx.

Schedule of Accommodation

SEArch
Ground Floor = 134.8m2

Eco Class
Ground Floor = 72.4m2

Eco Office 1
Ground Floor = 72.4m2

Eco Office 2
Ground Floor = 72.4m2


Eco Office 3
Ground Floor = 72.4m2

Eco Office 4
Ground Floor = 124.9m2

Eco Cafe
Ground Floor = 72.4m2

TOTAL = 621.7m2

Parking
micro parking = 6
mini-micro parking = 7
conventional parking = 6
Total = 19

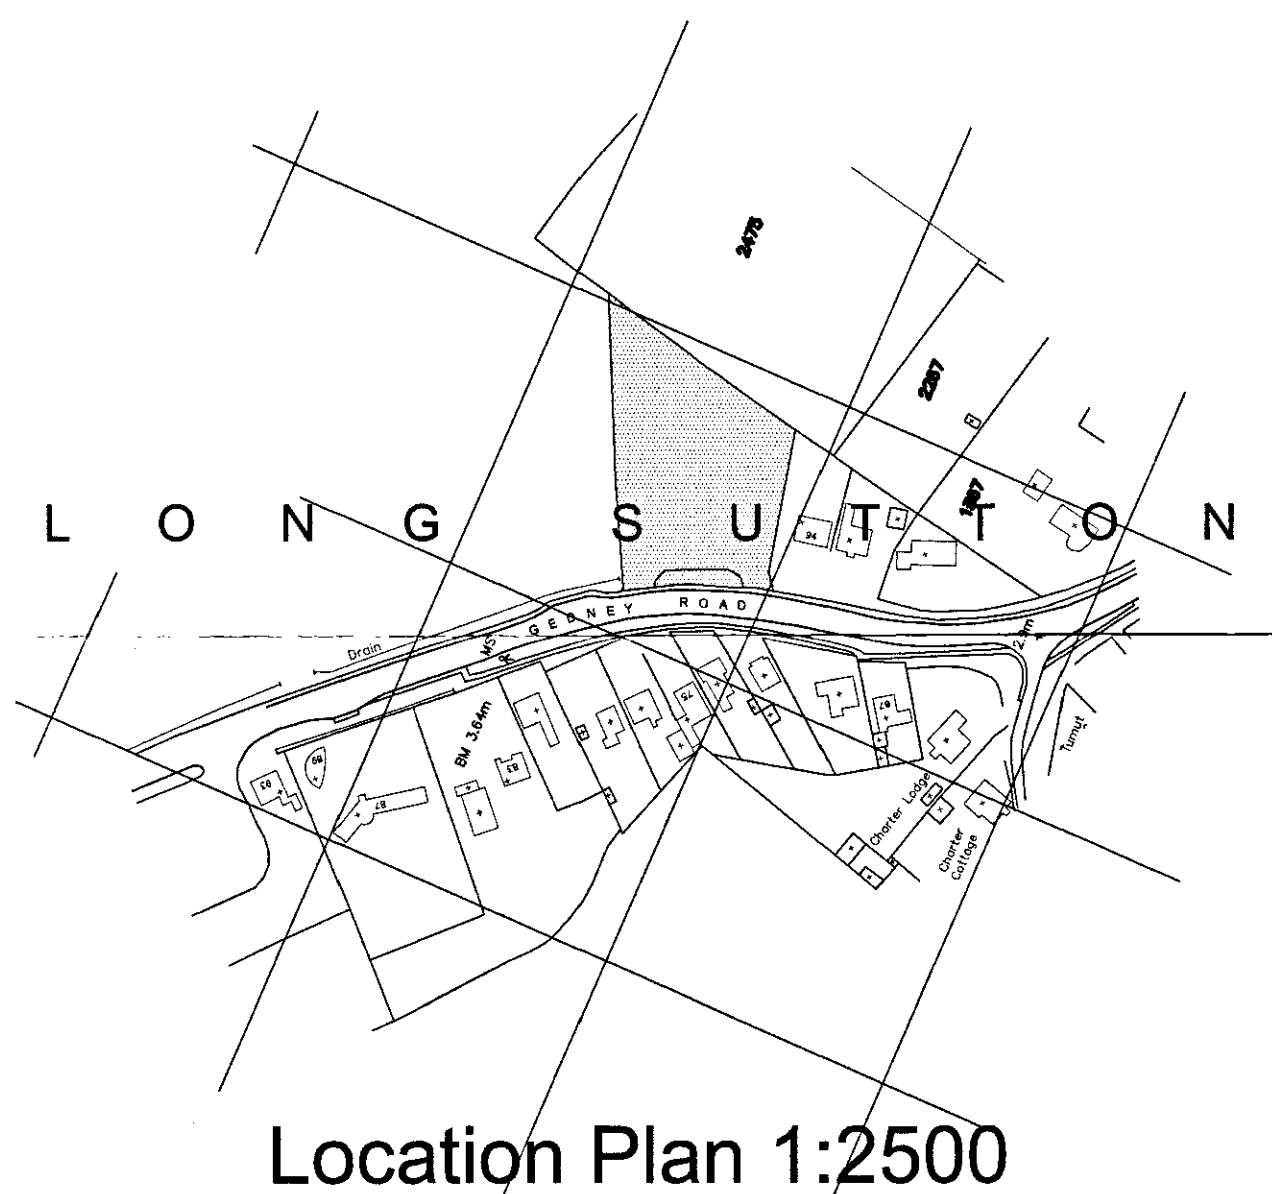

Location Plan 1:2500

Proposed Earth Sheltered Development, Long Sutton
1:200 1:500 1:2500

519/23

SEArch

January 2006

JOB

SCALE

TITLE

REVISED



69 Gedney Road, Long Sutton, Spalding, Lincs. PE12 9JU.
Tel: (01406) 364646. Fax: (01406) 364471. Email: molearch@tinyworld.co.uk

Sustainable Ecological Architecture Ltd