




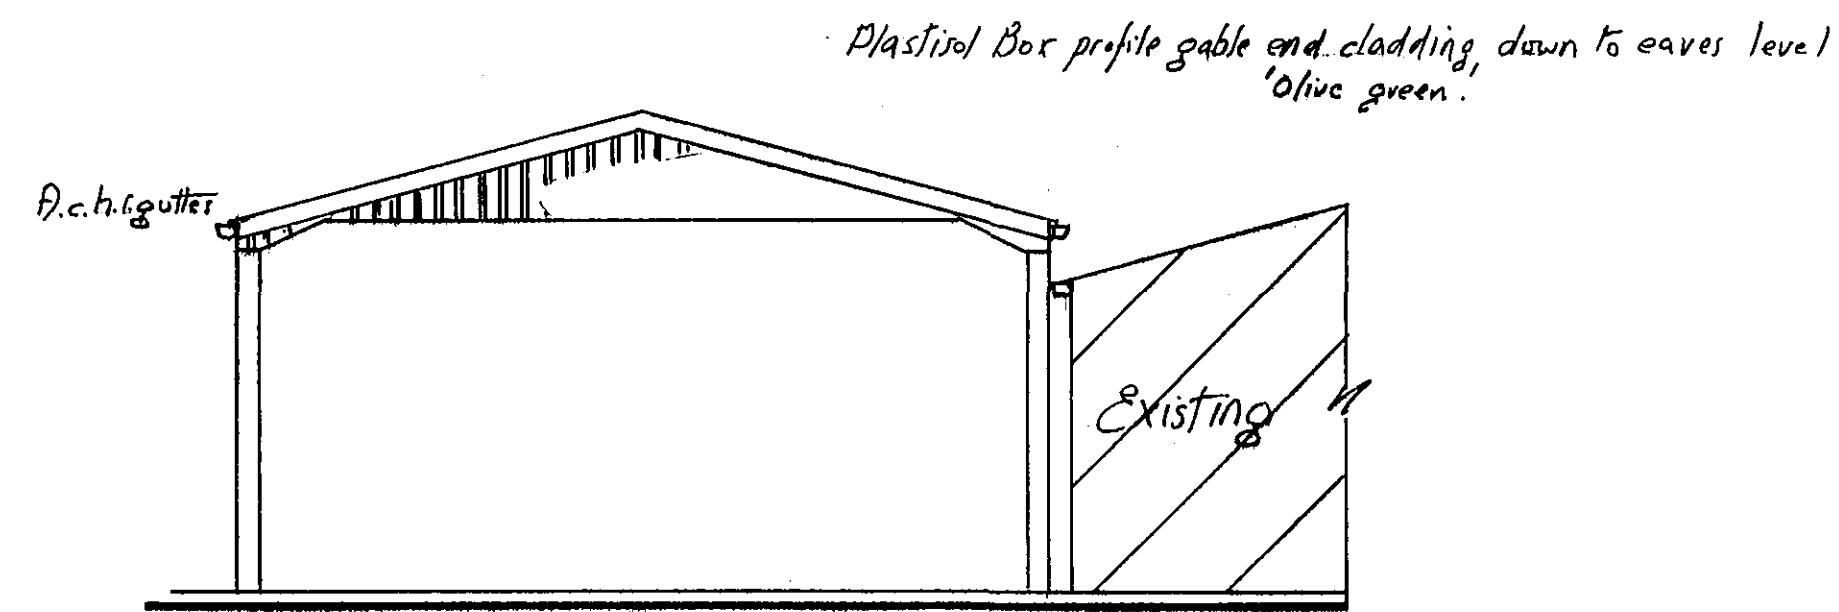

END ELEVATION

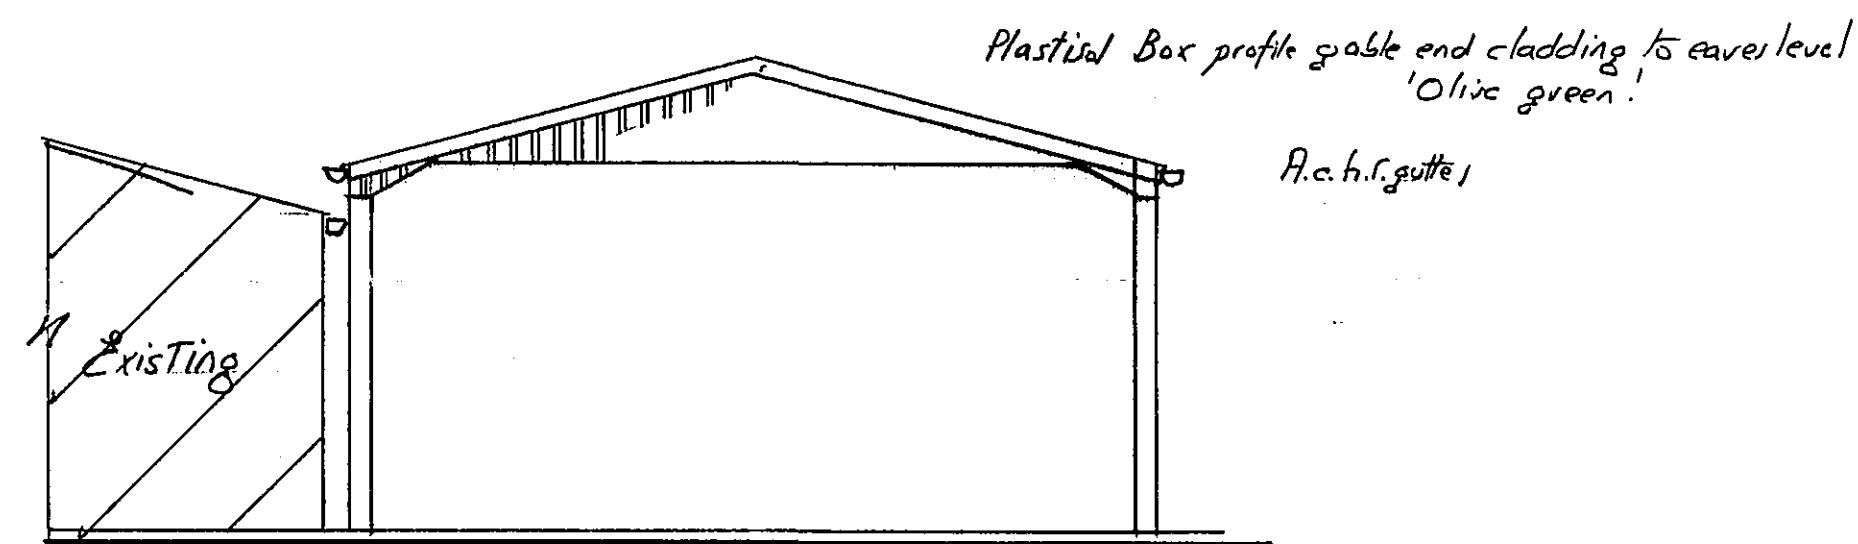


END ELEVATION

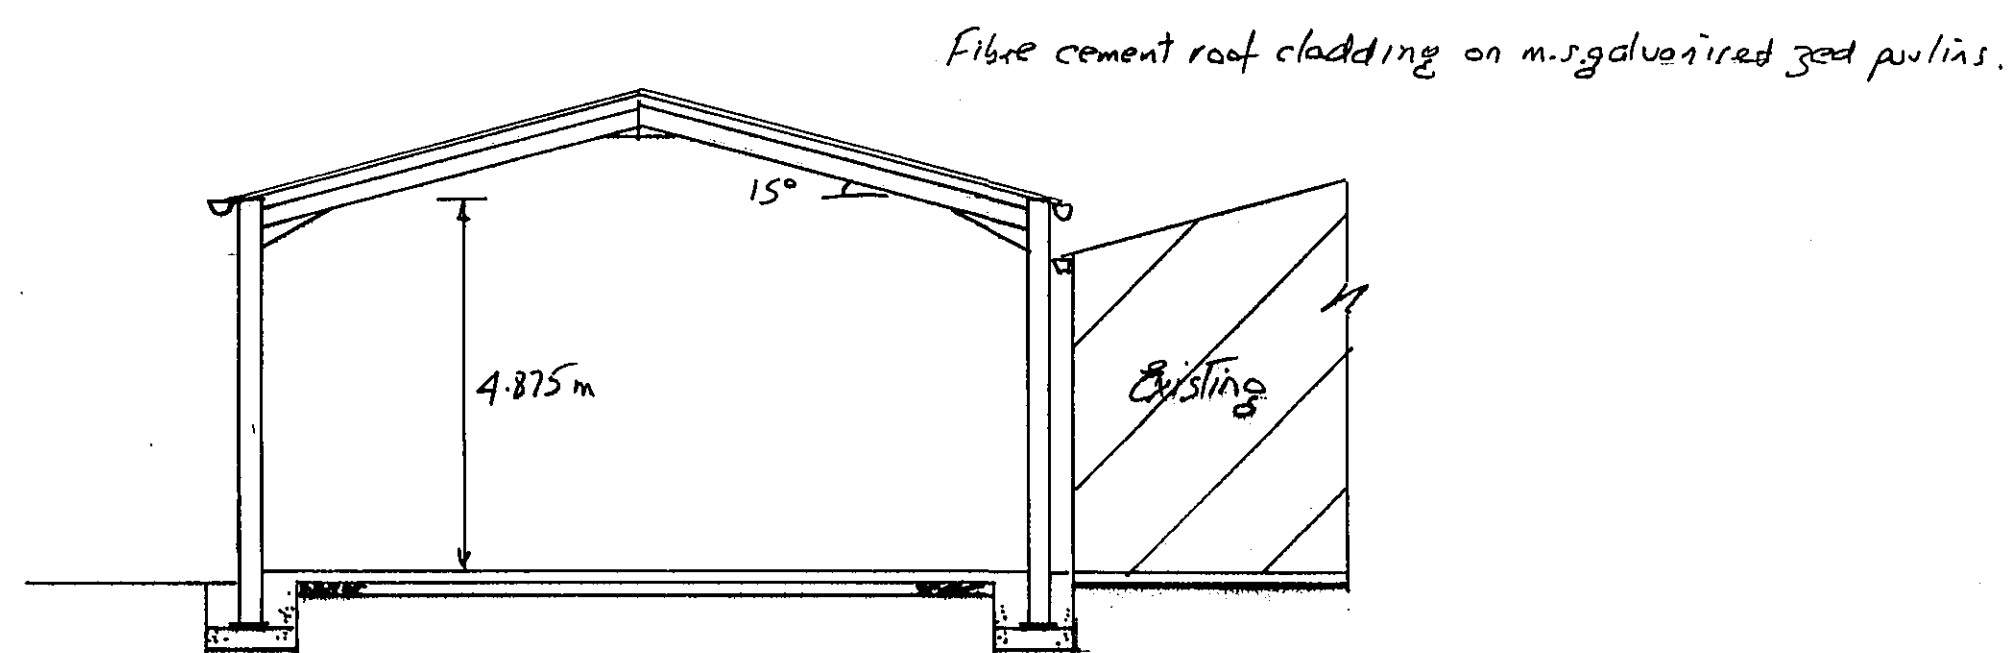


SECTION THRO'


175mm Reinforced Concrete floor slab on 1000 gage Visqueen on 150mm Blinded, consolidated hardcore.

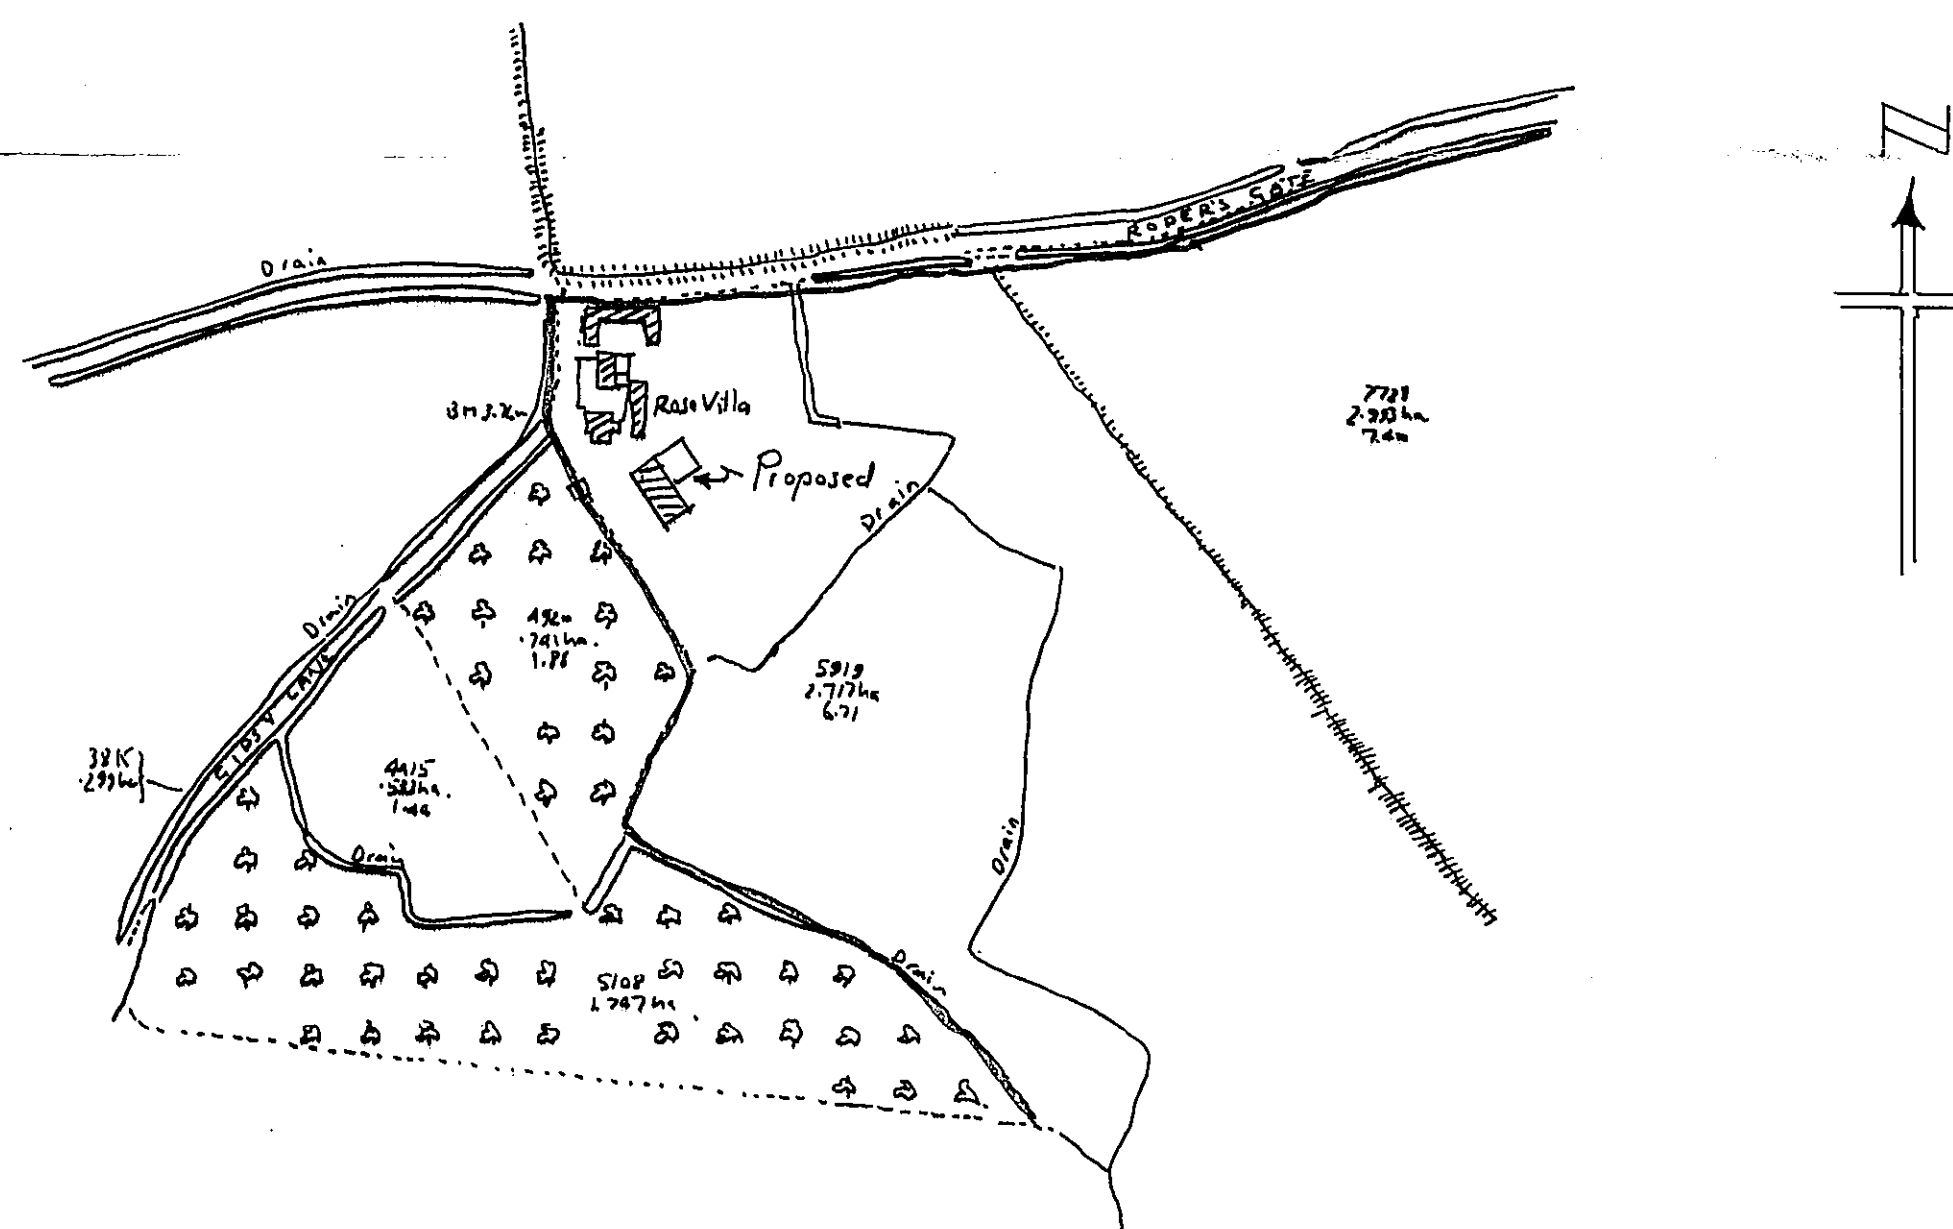


LOCATION PLAN 1:2500

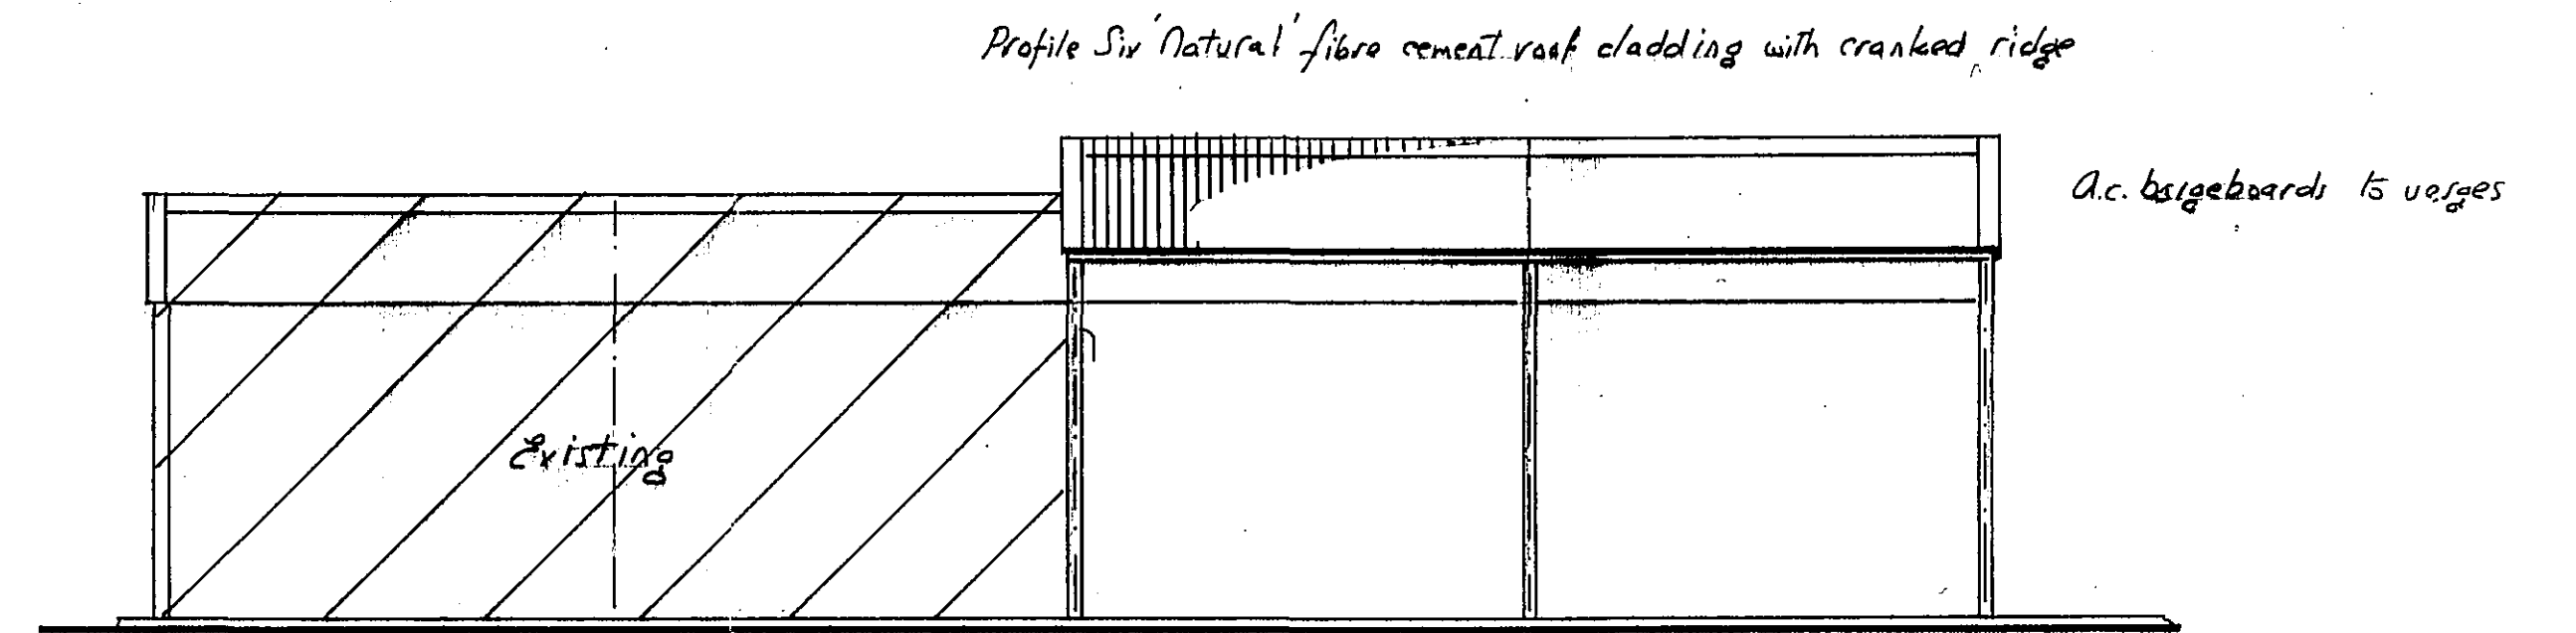

SIDE ELEVATION

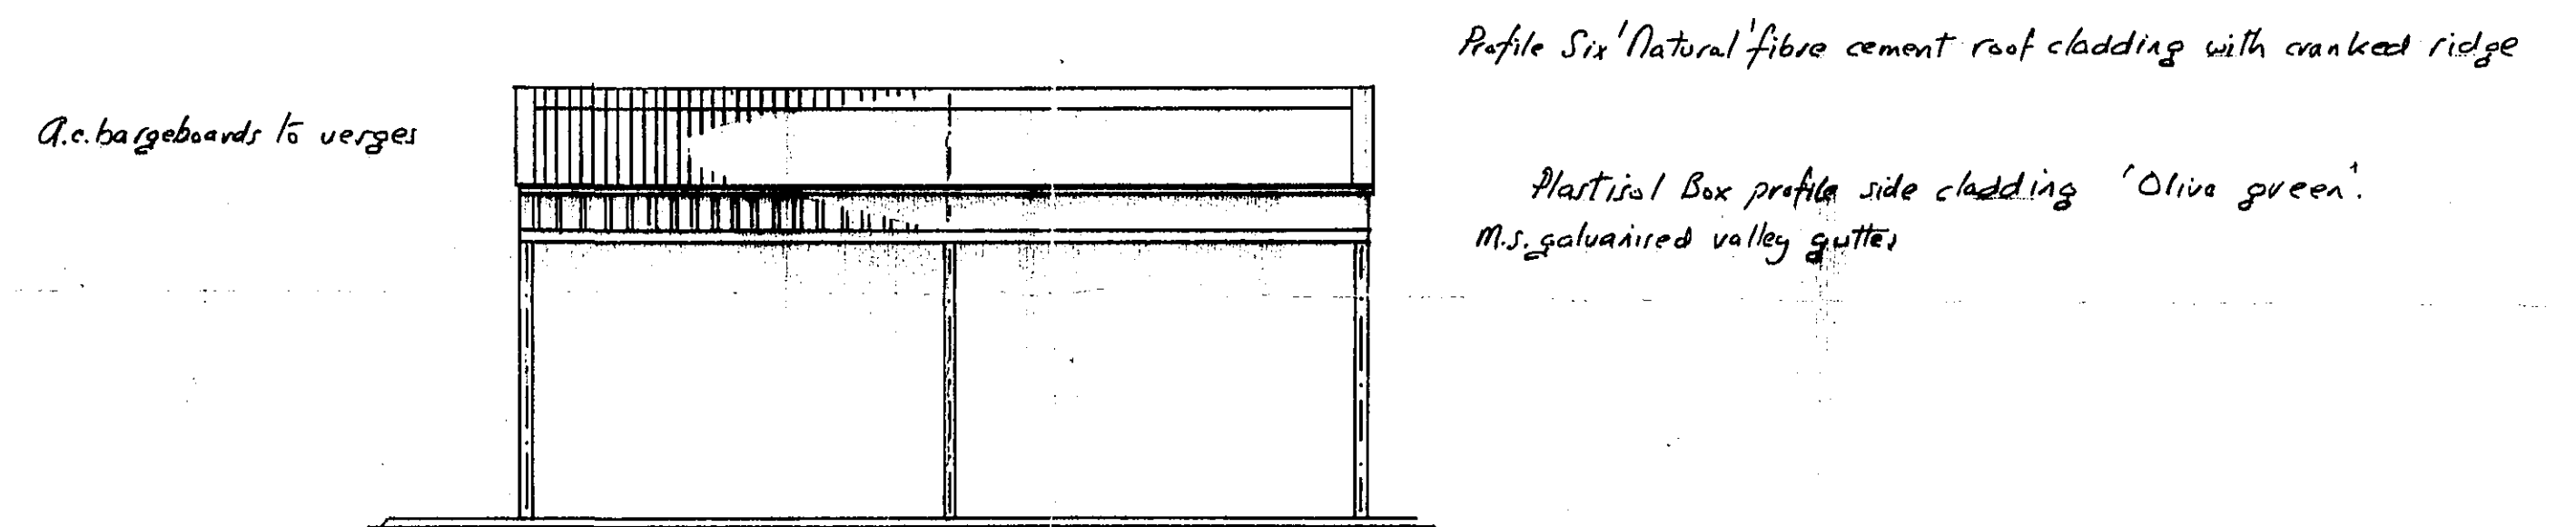

SIDE ELEVATION

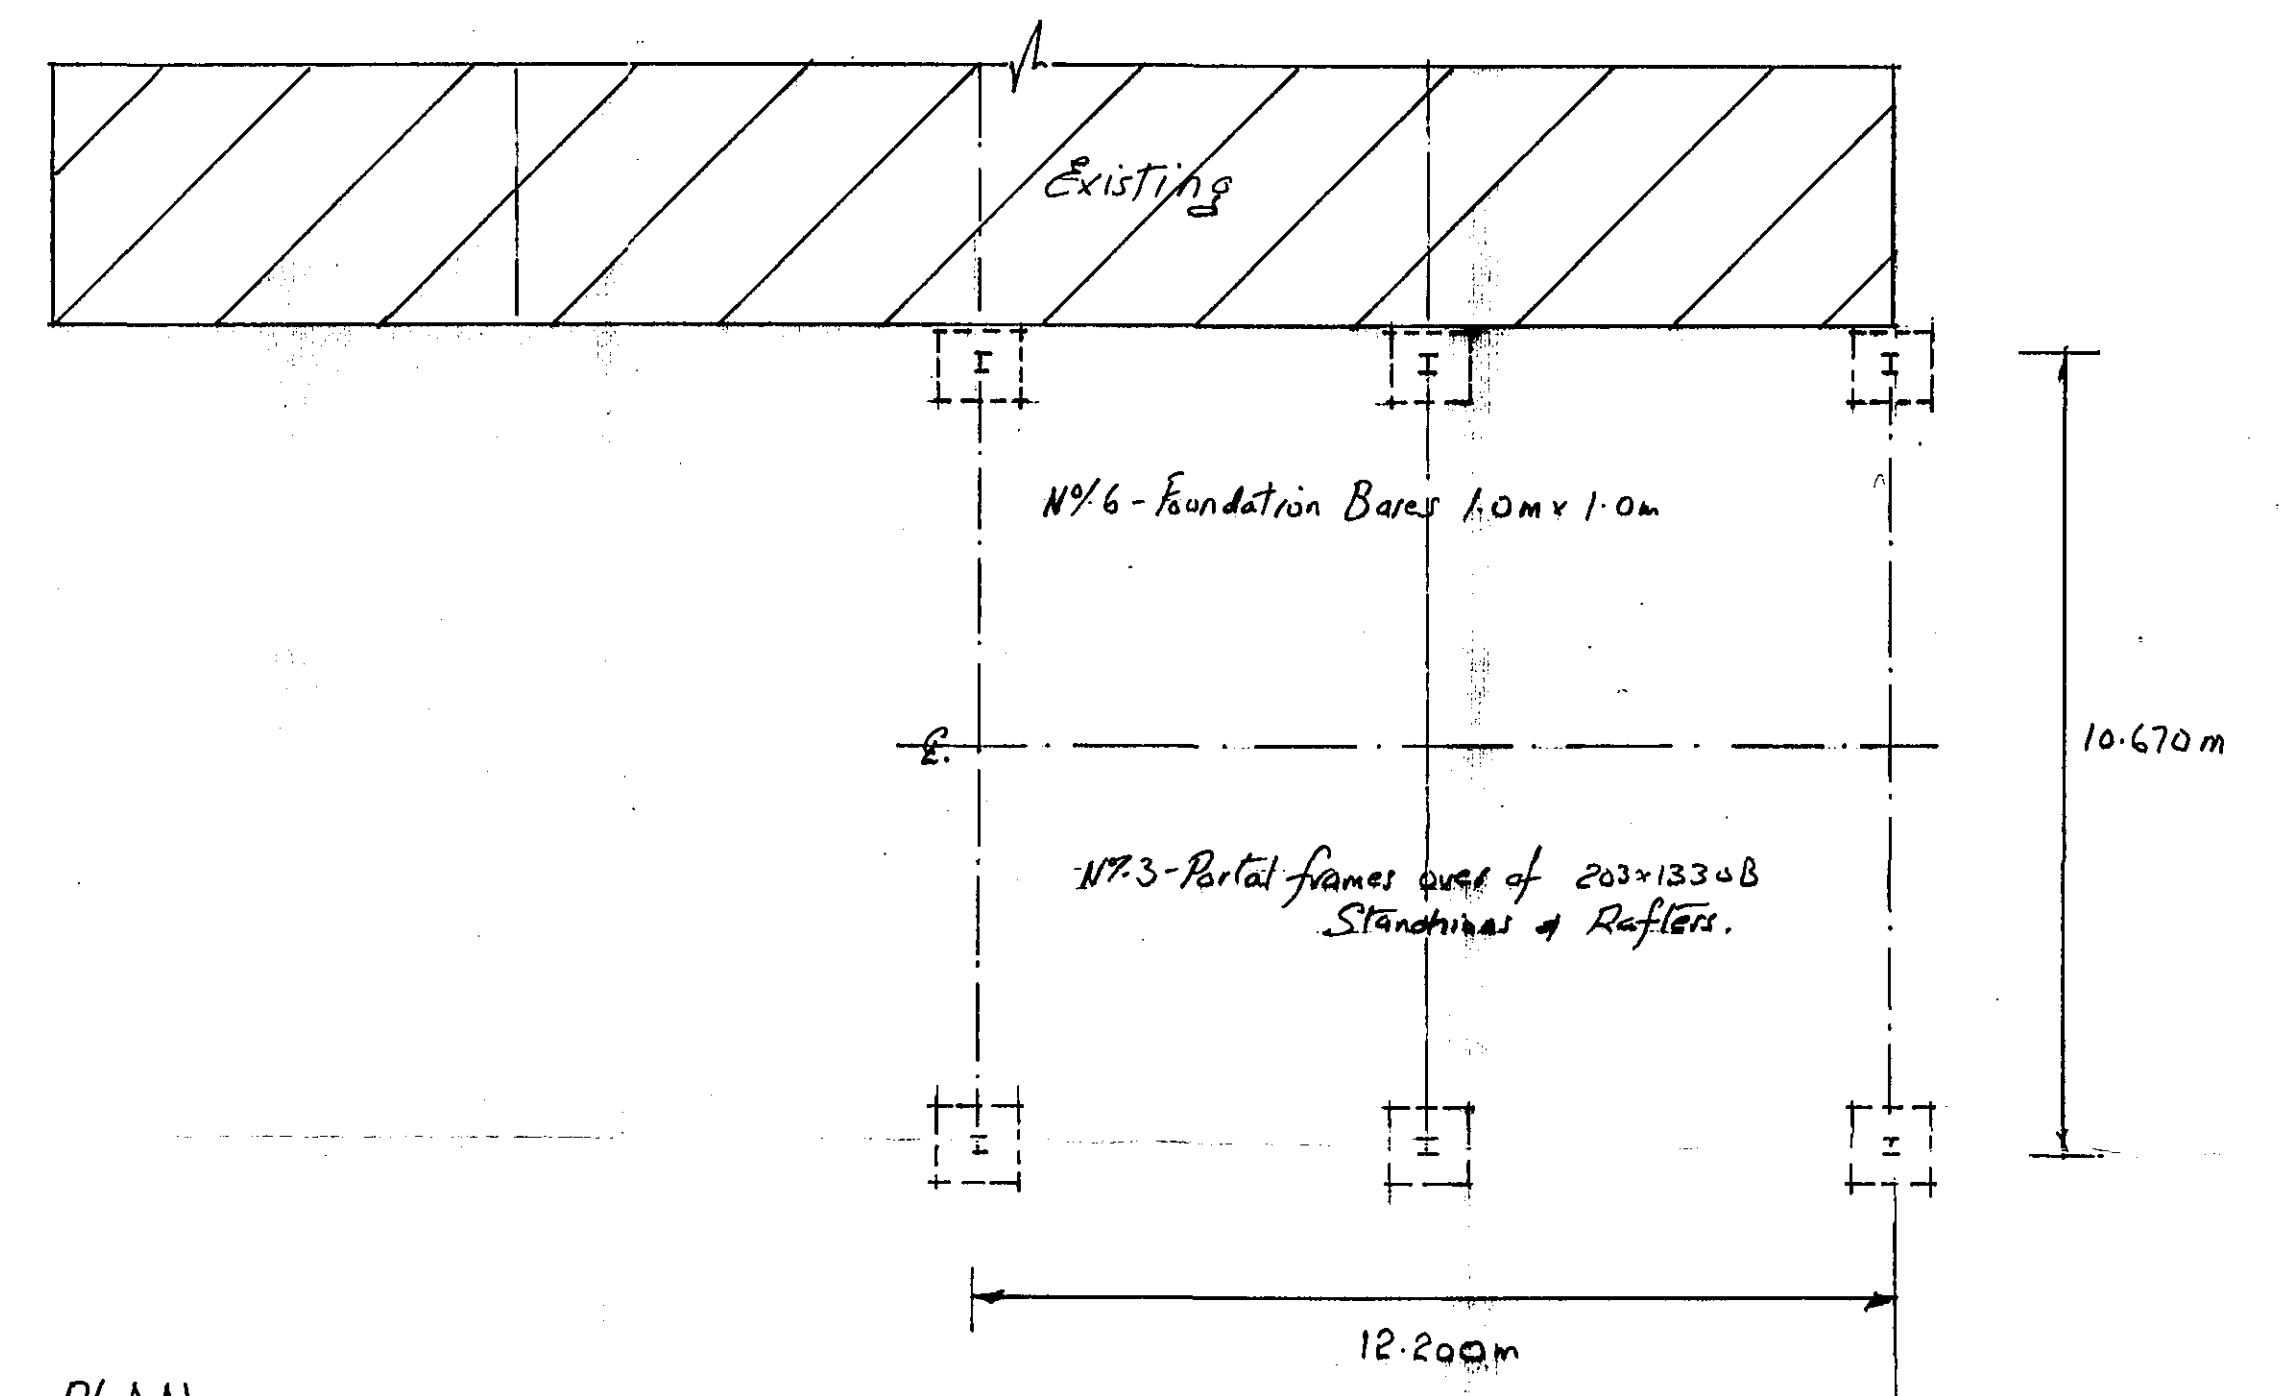

PLAN

PROPOSED DUTCH BARN AT ROSE VILLA FARM, GEDNEY.
SPALDING, Lincs. FOR A. PALMER ESQ.

DATE: 17-01-05

SCALE: 1:100

DRAWN: L.

DETERMINED
PLAN

SHDC
Planning & Development
26 JAN 2005
Ref: 0097/05