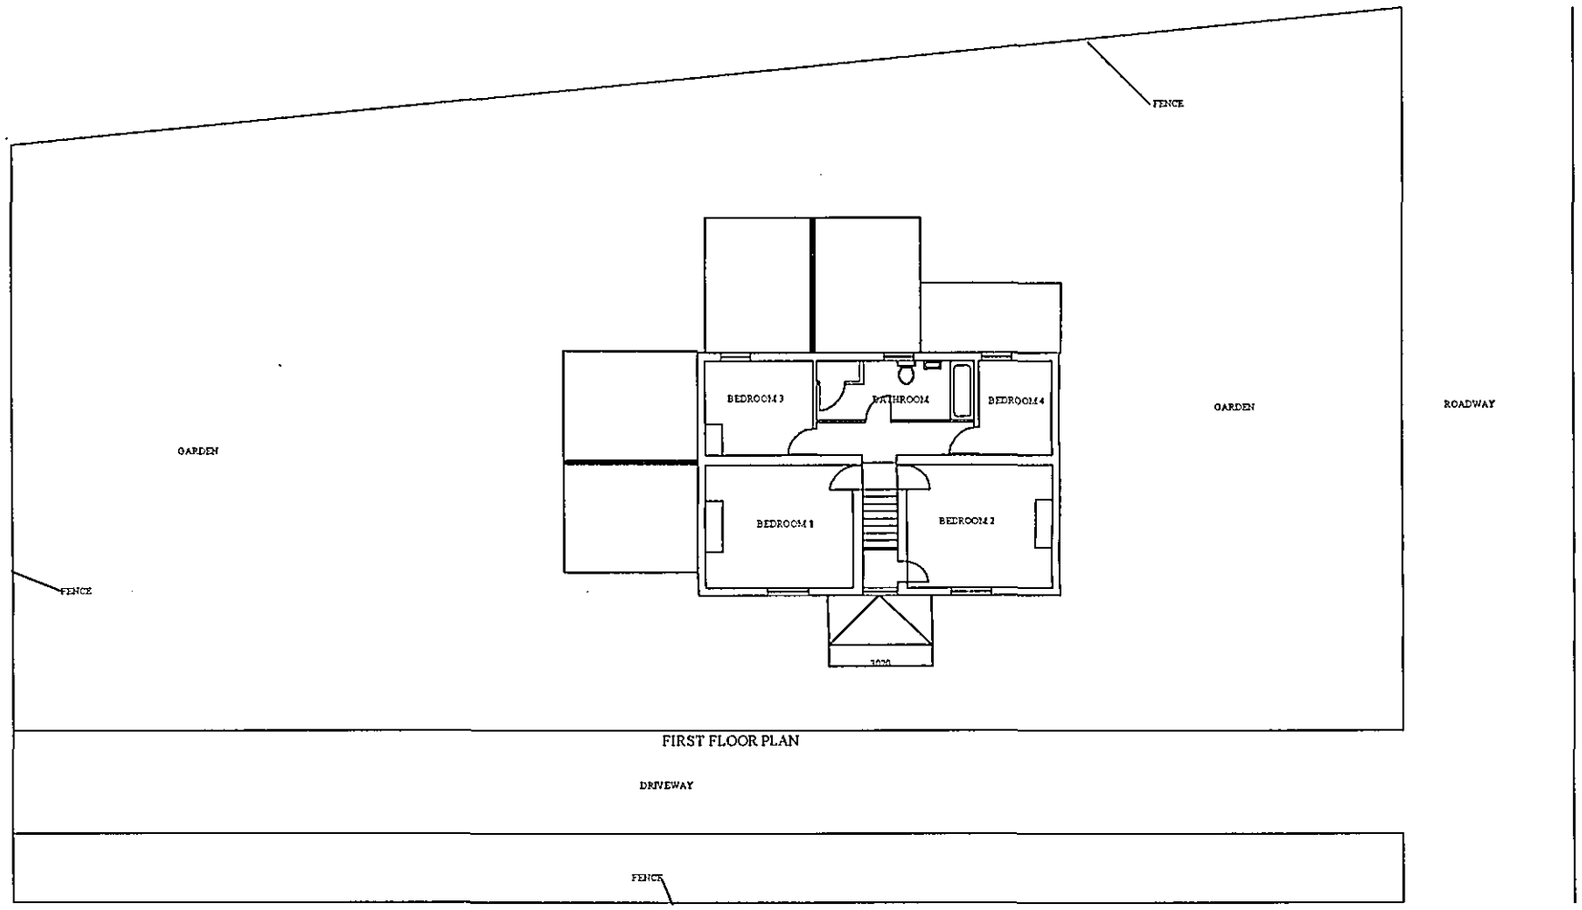


SUPERSEDED

General Notes

THIS DRAWING SHALL BE READ IN CONJUNCTION WITH THE SEPERATE BUILDING REGULATION SPECIFICATION NOTES

ALL DIMENSIONS SHALL BE CHECKED ON SITE AND UNDER NO CIRCUMSTANCES SHALL DIMENSIONS BE TAKEN FROM THE DRAWINGS AND USED FOR TENDERING ORDERING OR CONSTRUCTION PURPOESES WITHOUT CHECKING THEM ON SITE FIRST

THIS DRAWING IS THE COPYRIGHT OF J W MOSES AND SHALL NOT BE COPIED WITHOUT EXPRESS CONSENT

No.	Revision/Issue	Date

Firm Name and Address

JOHN W MOSES M R I C S
CHARTERED SURVEYOR
3 PINE COURT
SPALDING
LINCOLNSHIRE
PE12 6FG

Project Name and Address

PROPOSED EXTENSION AND ALTERATIONS TO
CRAOS COTTAGE,
CLARKS HILL
GEDNEY
SPALDING

Project	Sheet
JWM/10/CC/007	BLOCK PLAN
Date: 19/8/04	
Scale: 1:200	

SHDC
Planning & Development
27 JAN 2005
Ref: 0102/05