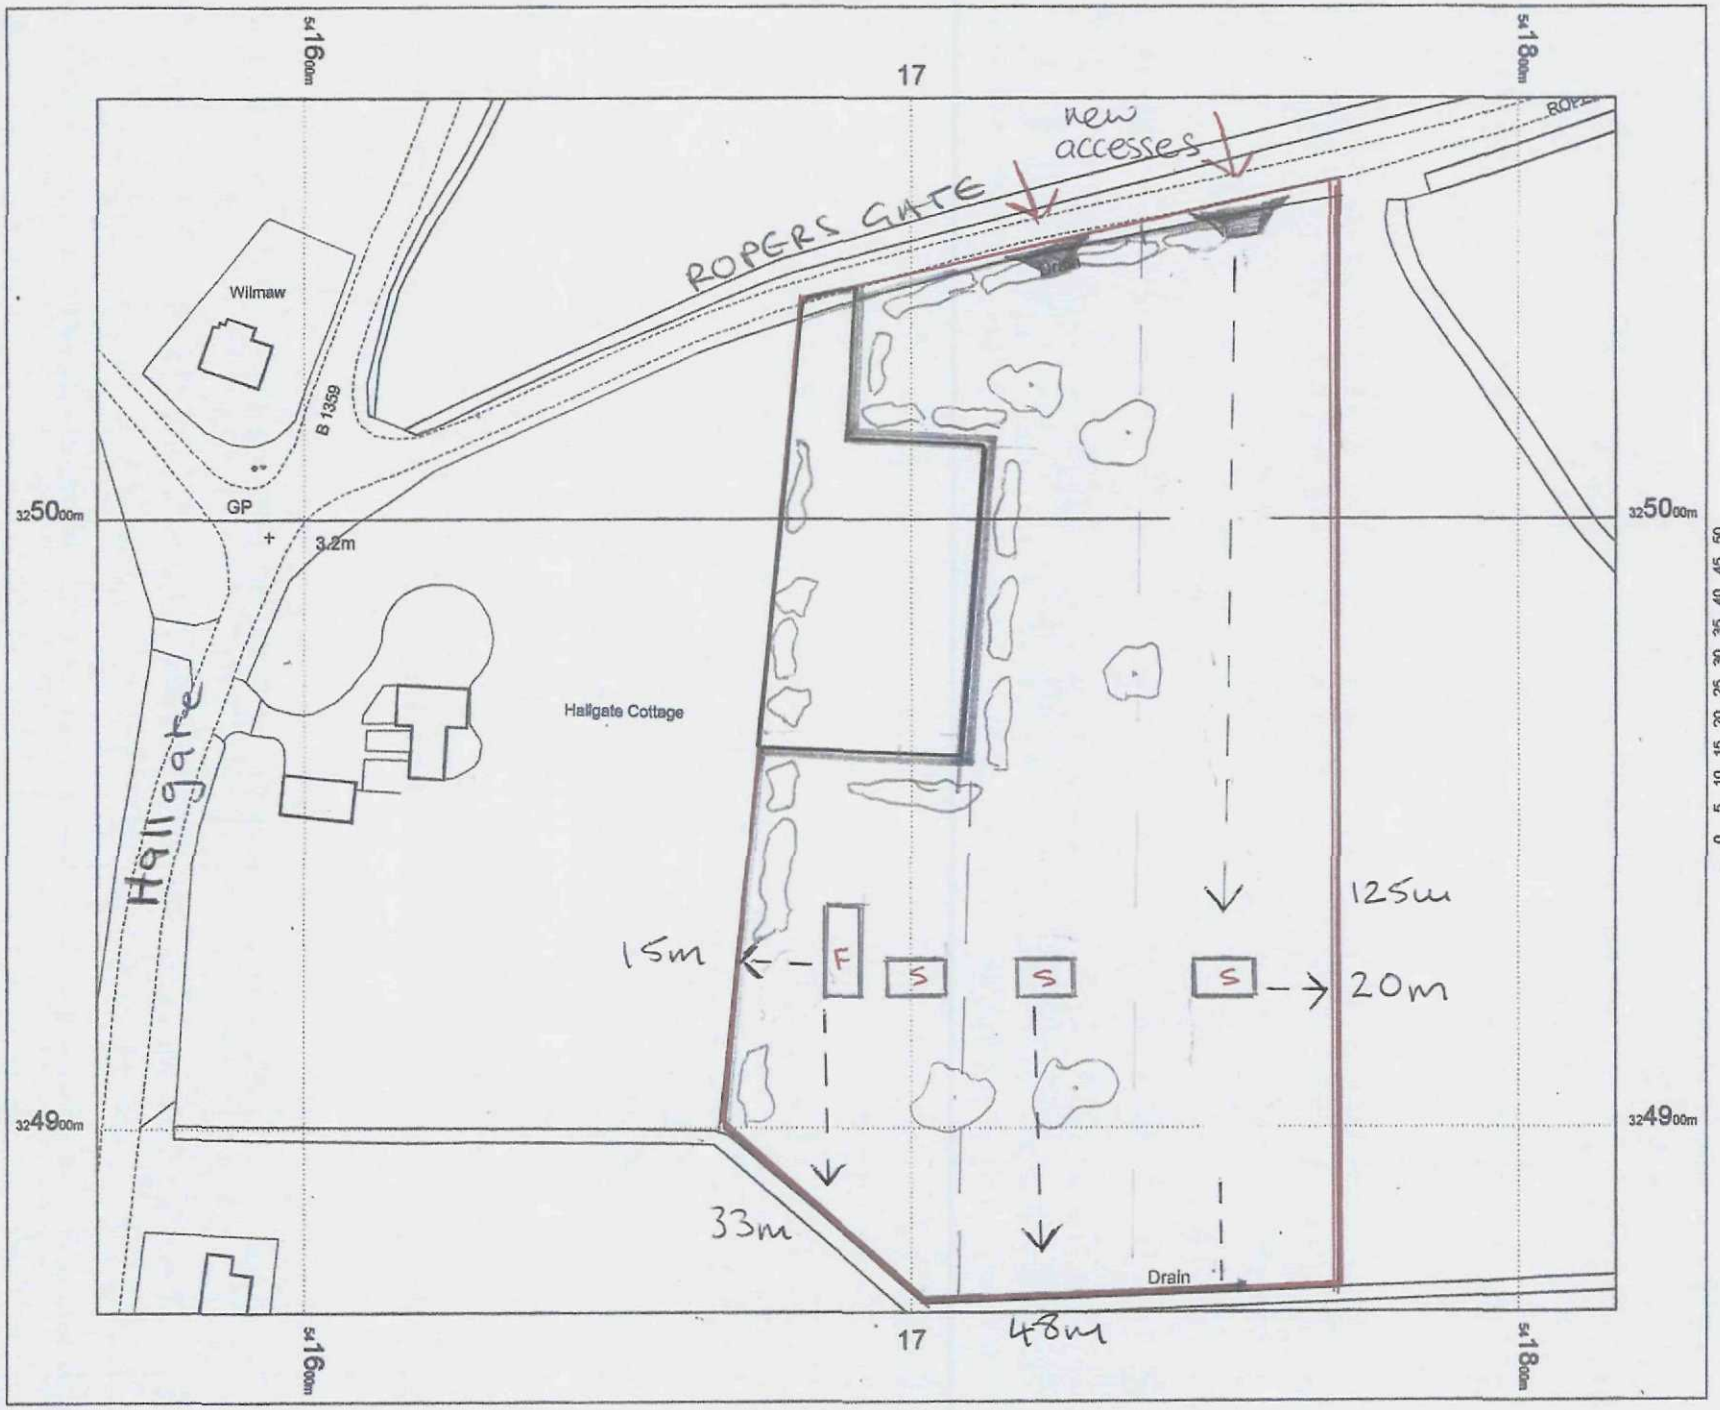


Greenacres Park

Ropers Gate
Gedney

N

S = stable
F = foodstore
Plan No. Lee/01

OS Mastermap
18 February 2013, ID:
BW1-00208530
www.blackwellmapping.co.uk

1:1250 scale print at A4, Centre:
541691 E, 324970 N

©Crown Copyright. Licence no.
100041040

Mapping sourced from Ordnance Survey

BLACKWELL'S
www.blackwellmapping.co.uk
TEL: 01223 568 417
maps.cambridge@blackwell.co.uk