




Existing Front Elevation 1:100

 


Existing Side Elevation 1:100

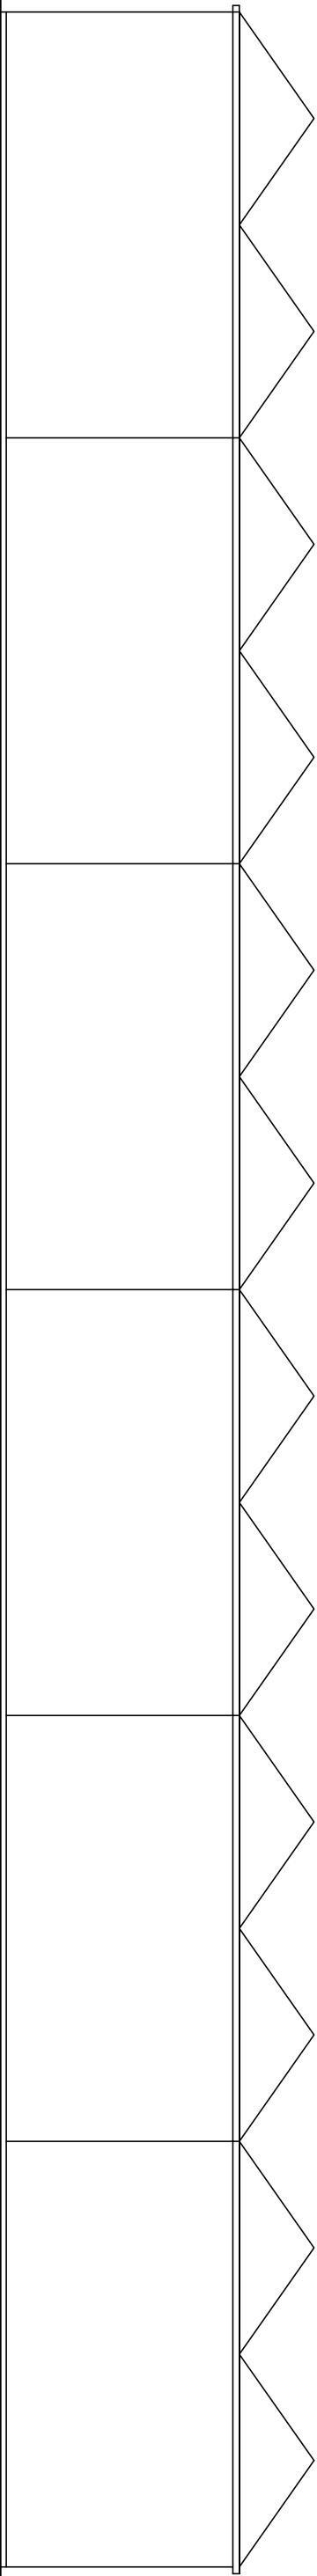

Existing Rear Elevation 1:100

 

Existing Side Elevation 1:100

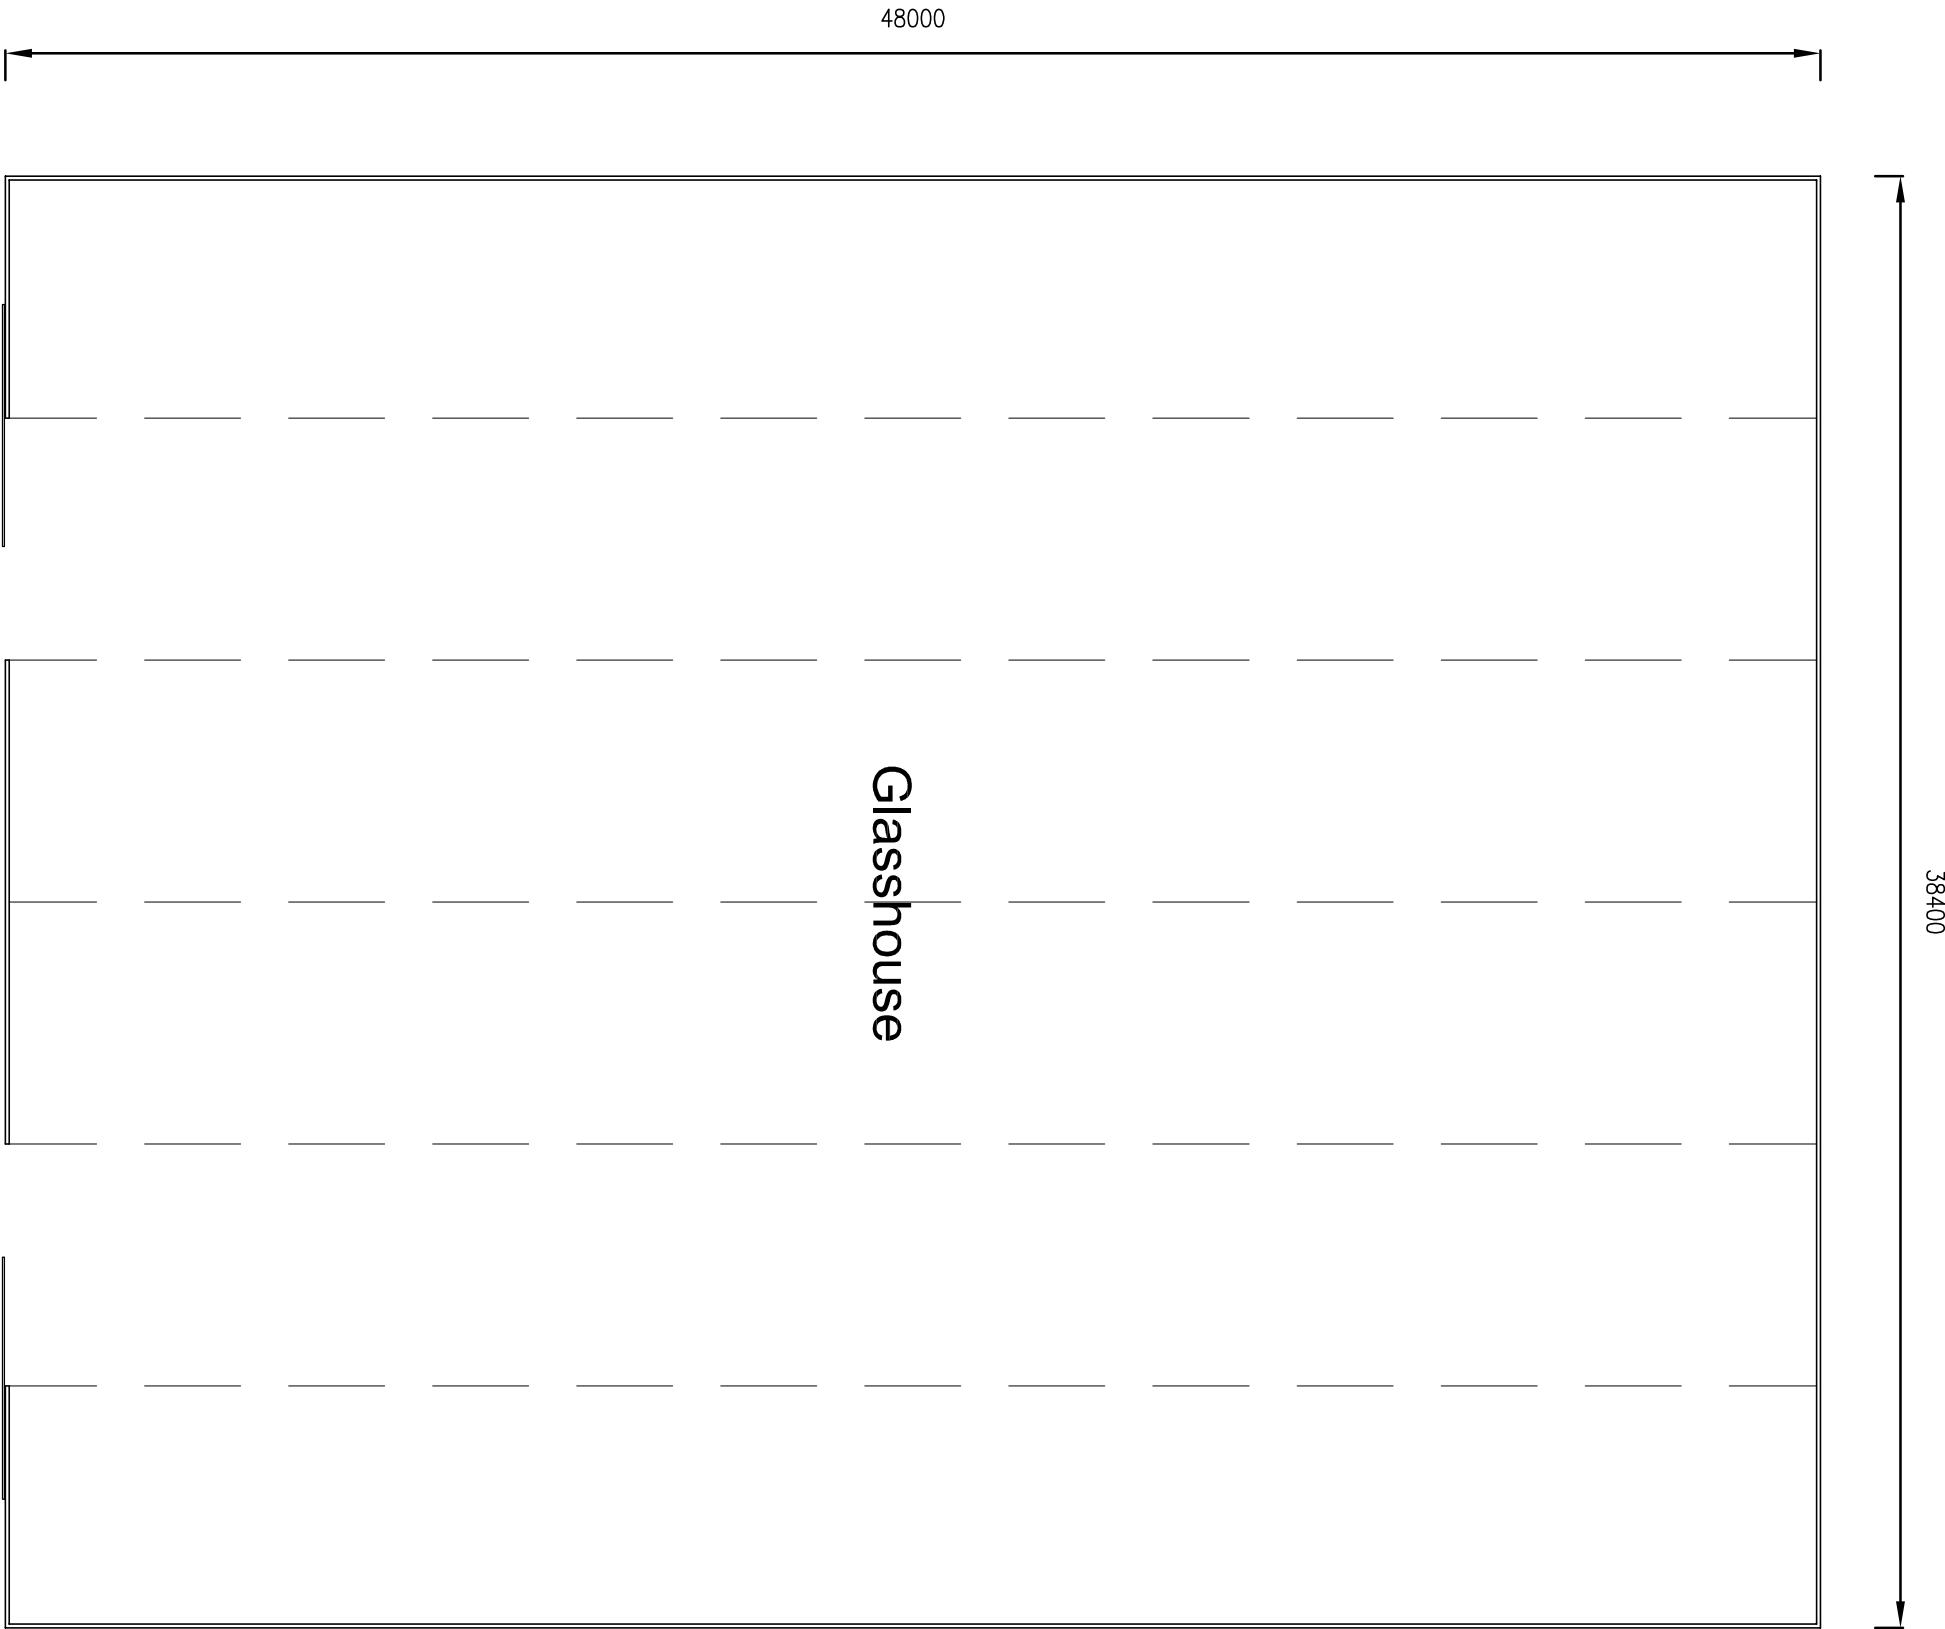

Existing Floor Plan 1:200