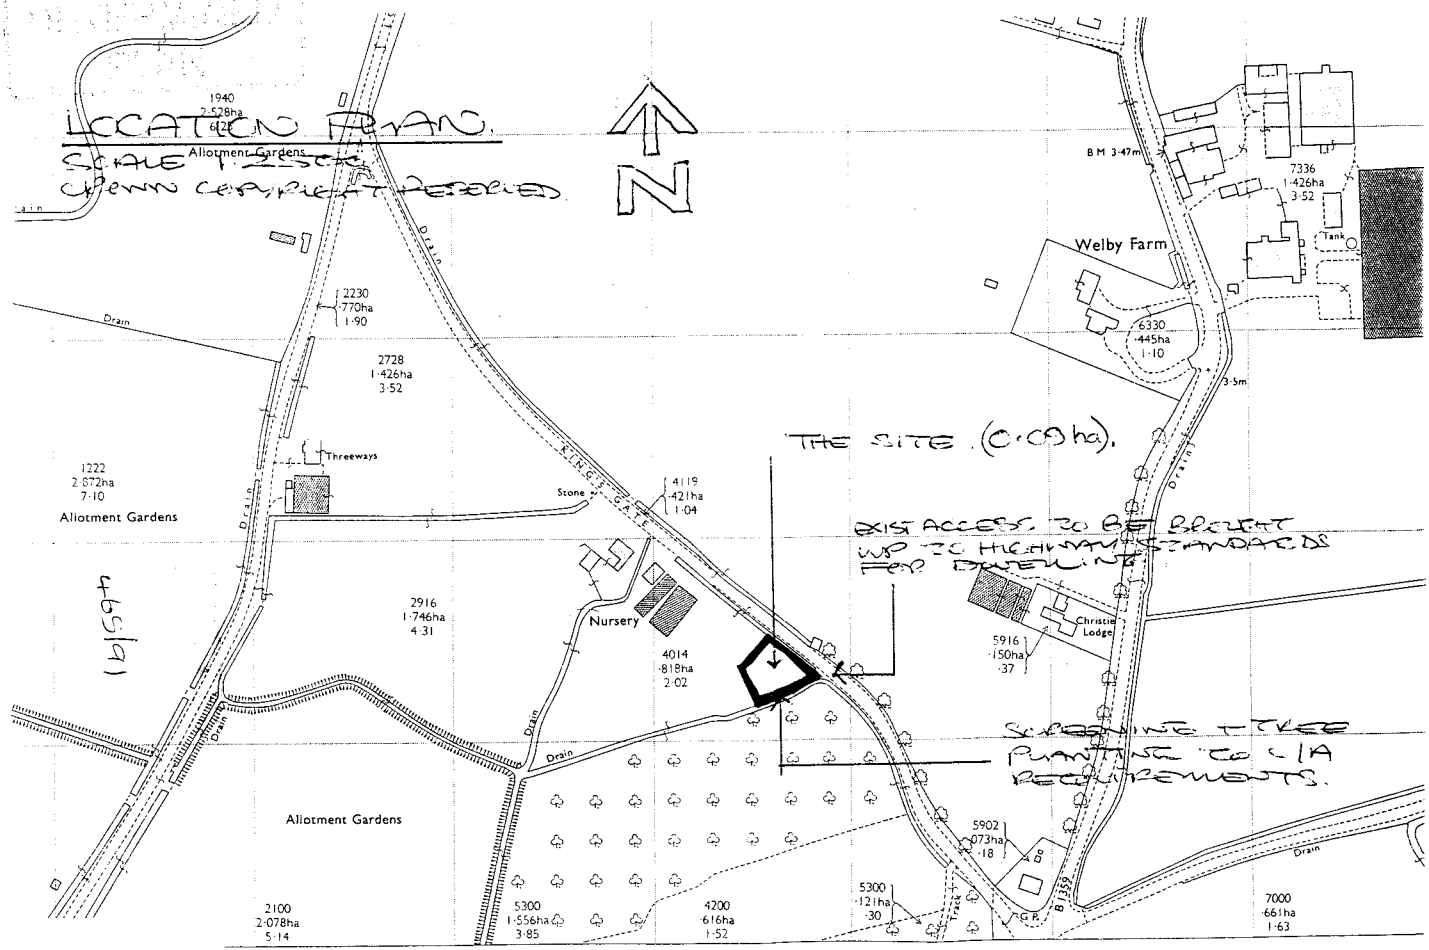

LOCATION PLAN.
SCALE 1:2500.
CROWN COPYRIGHT RESERVED
N
THE SITE (0·09 ha).
EXIST ACCESS TO BE BROUGHT UP TO HIGHWAYS STANDARDS FOR DWELLING
SUPPLEMENTARY TREE PLANTING TO C/A REQUIREMENTS.
Welby Farm
Christie Lodge
Nursery
Threeways
Stone
KING'S GATE
Allotment Gardens
Allotment Gardens
Allotment Gardens
Drain
Drain
Drain
Drain
Drain
Drain
Drain
Drain
Track
B 1359
B M 3·47m
Tank
3·5m
1940
2·528ha
6·25
2230
·770ha
1·90
2728
1·426ha
3·52
1222
2·872ha
7·10
2916
1·746ha
4·31
4119
·421ha
1·04
4014
·818ha
2·02
5916
·150ha
·37
5902
·073ha
·18
5300
·121ha
·30
7336
1·426ha
3·52
6330
·445ha
1·10
2100
2·078ha
5·14
5300
1·556ha
3·85
4200
·616ha
1·52
7000
·661ha
1·63
16/1599