


NO DIMENSIONS TO BE SCALED FROM THIS DRAWING

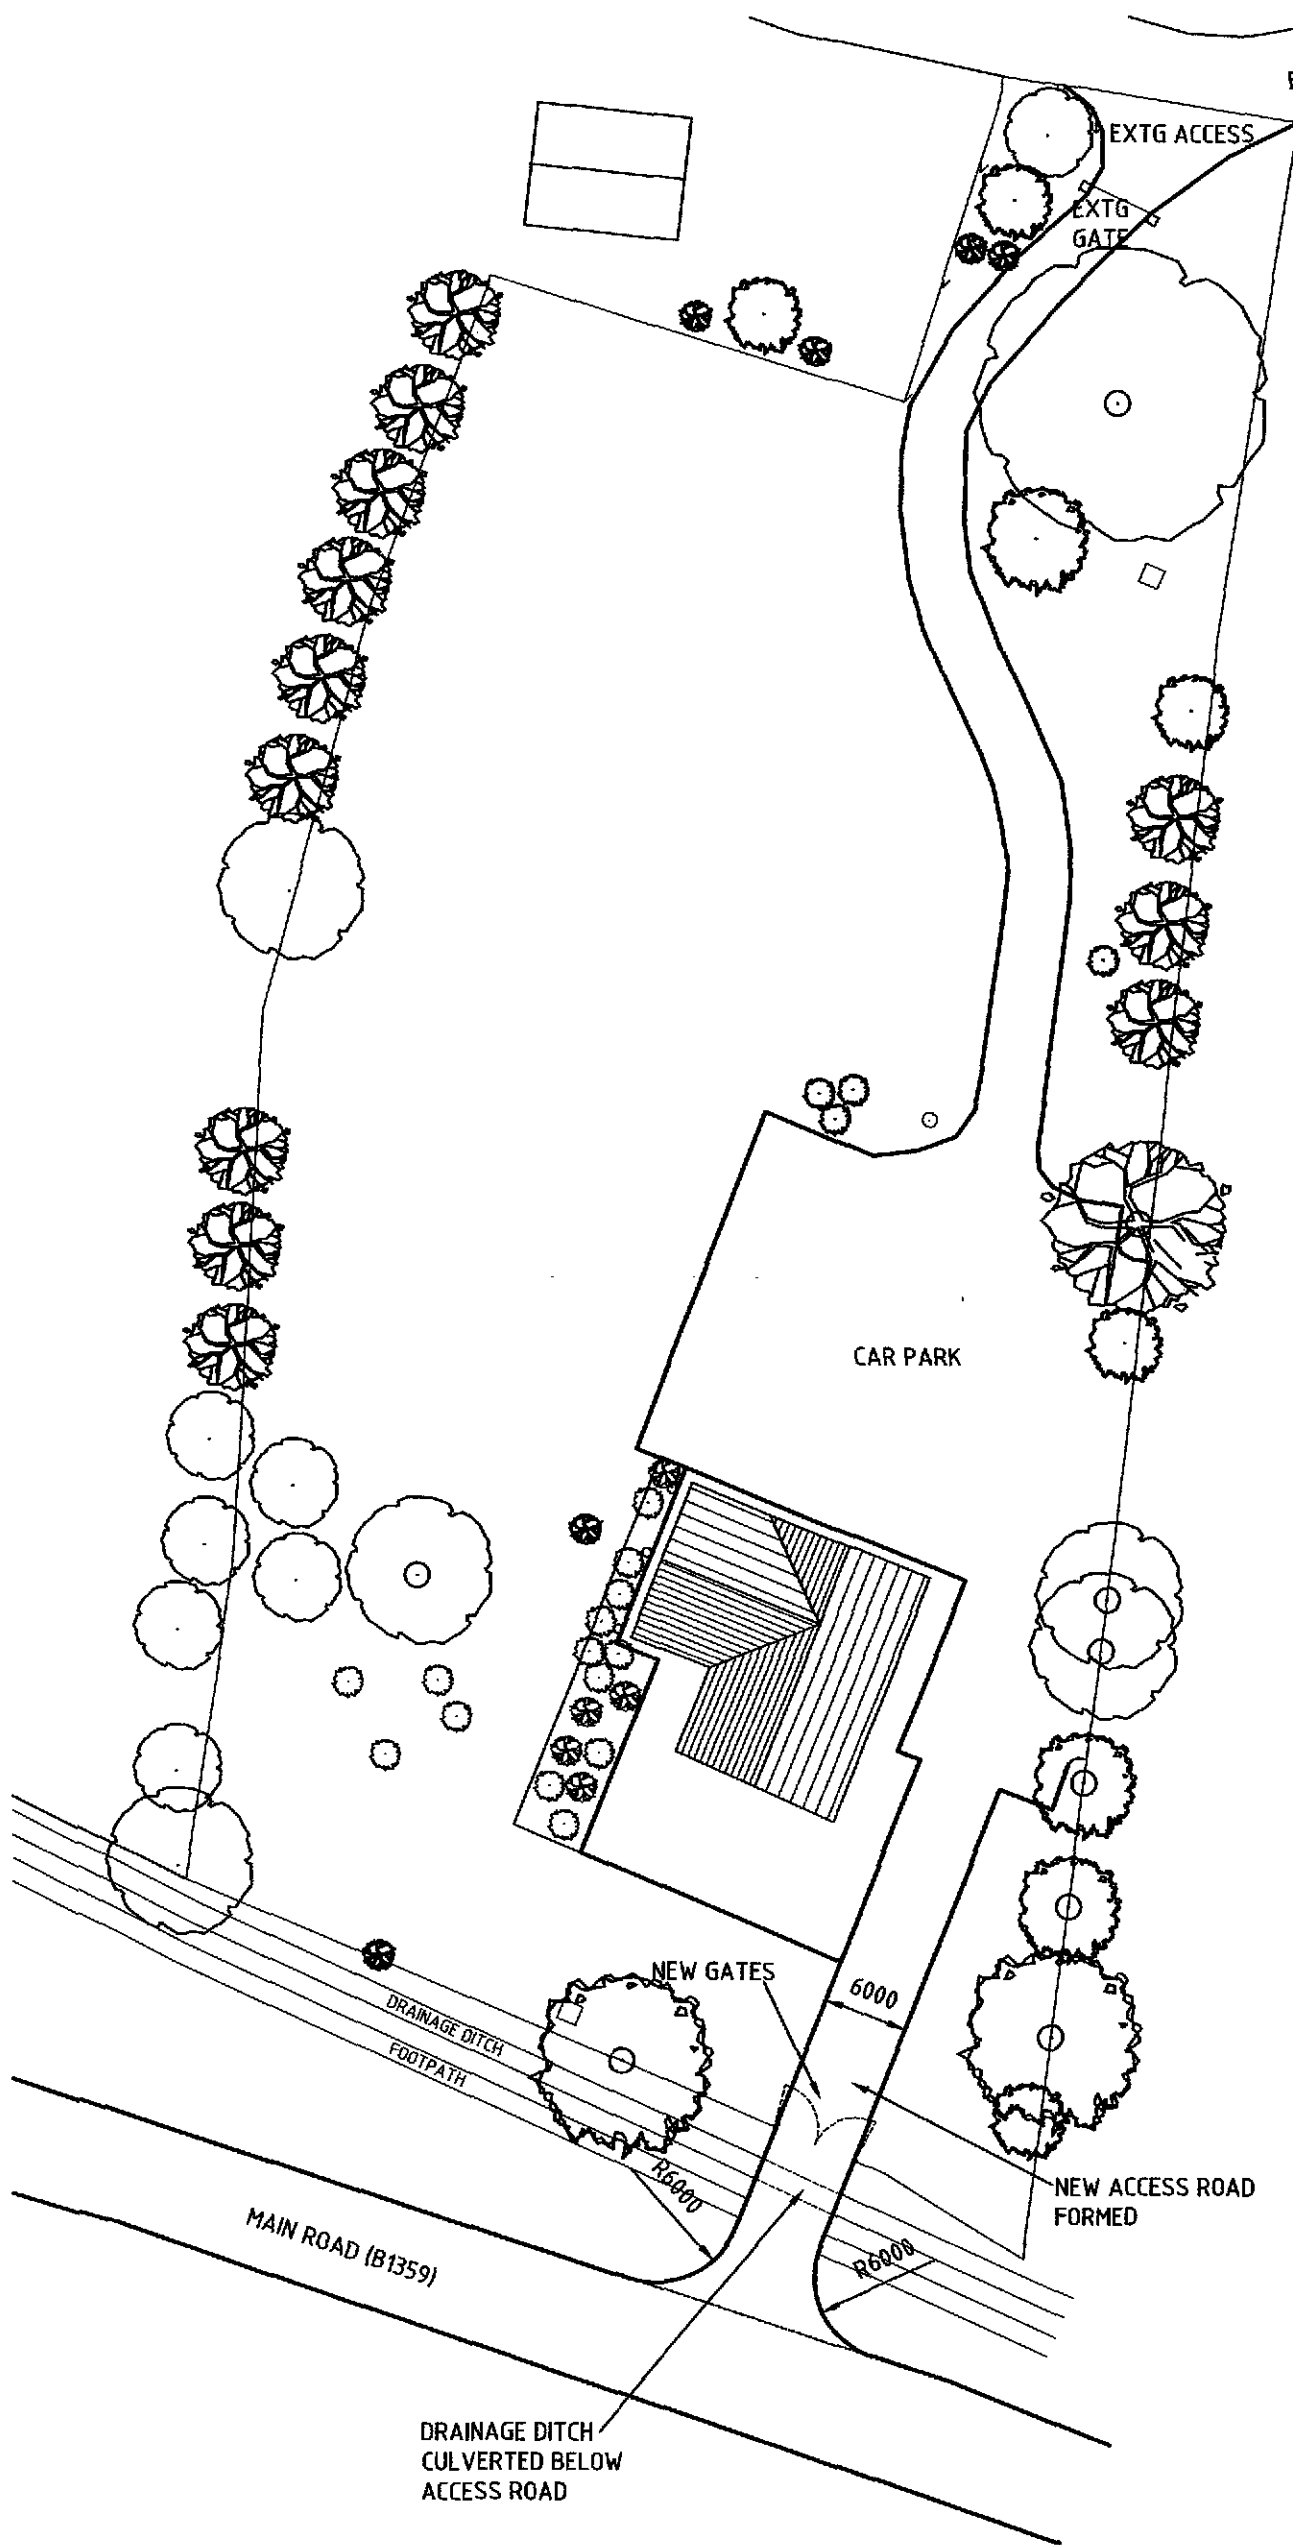

SHDC
Planning & Development
23 FEB 2011
Ref: 0135-11

Project	19.02.10	SH
Revisions	Date	Drawn

REGIONAL BUILDING COMMITTEE 2B


Project
PROPOSED NEW ACCESS
KINGDOM HALL
BLAZE GATE, HOLBEACH

Drawing Title	Status
SITE PLAN AS PROPOSED	PRELIMINARY
Drawing Number	Scale - unless otherwise stated 1:500 at A3
0924 / SK001	Rev -



SHDC
Planning & Development
23 FEB 2011
Ref: 0135-11

Kingdom Hall
Blaze Gate, Gedney
Holbeach, PE12 0AU

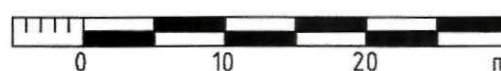

Proposed Site Plan
Scale (@A3) 1:500
Date Dec 2010
Drawing No. 0924/PL02



SHDC
Planning & Development
23 FEB 2011
Ref: 0135-1/

— Application Site
Site Area = 2,880 sq.m.

Kingdom Hall
Blaze Gate, Gredney
Holbeach, PE12 0AD

Site Location Plan
Scale (@A4) 1:1250
Date Dec 2010
Drawing No. 0924/PL01