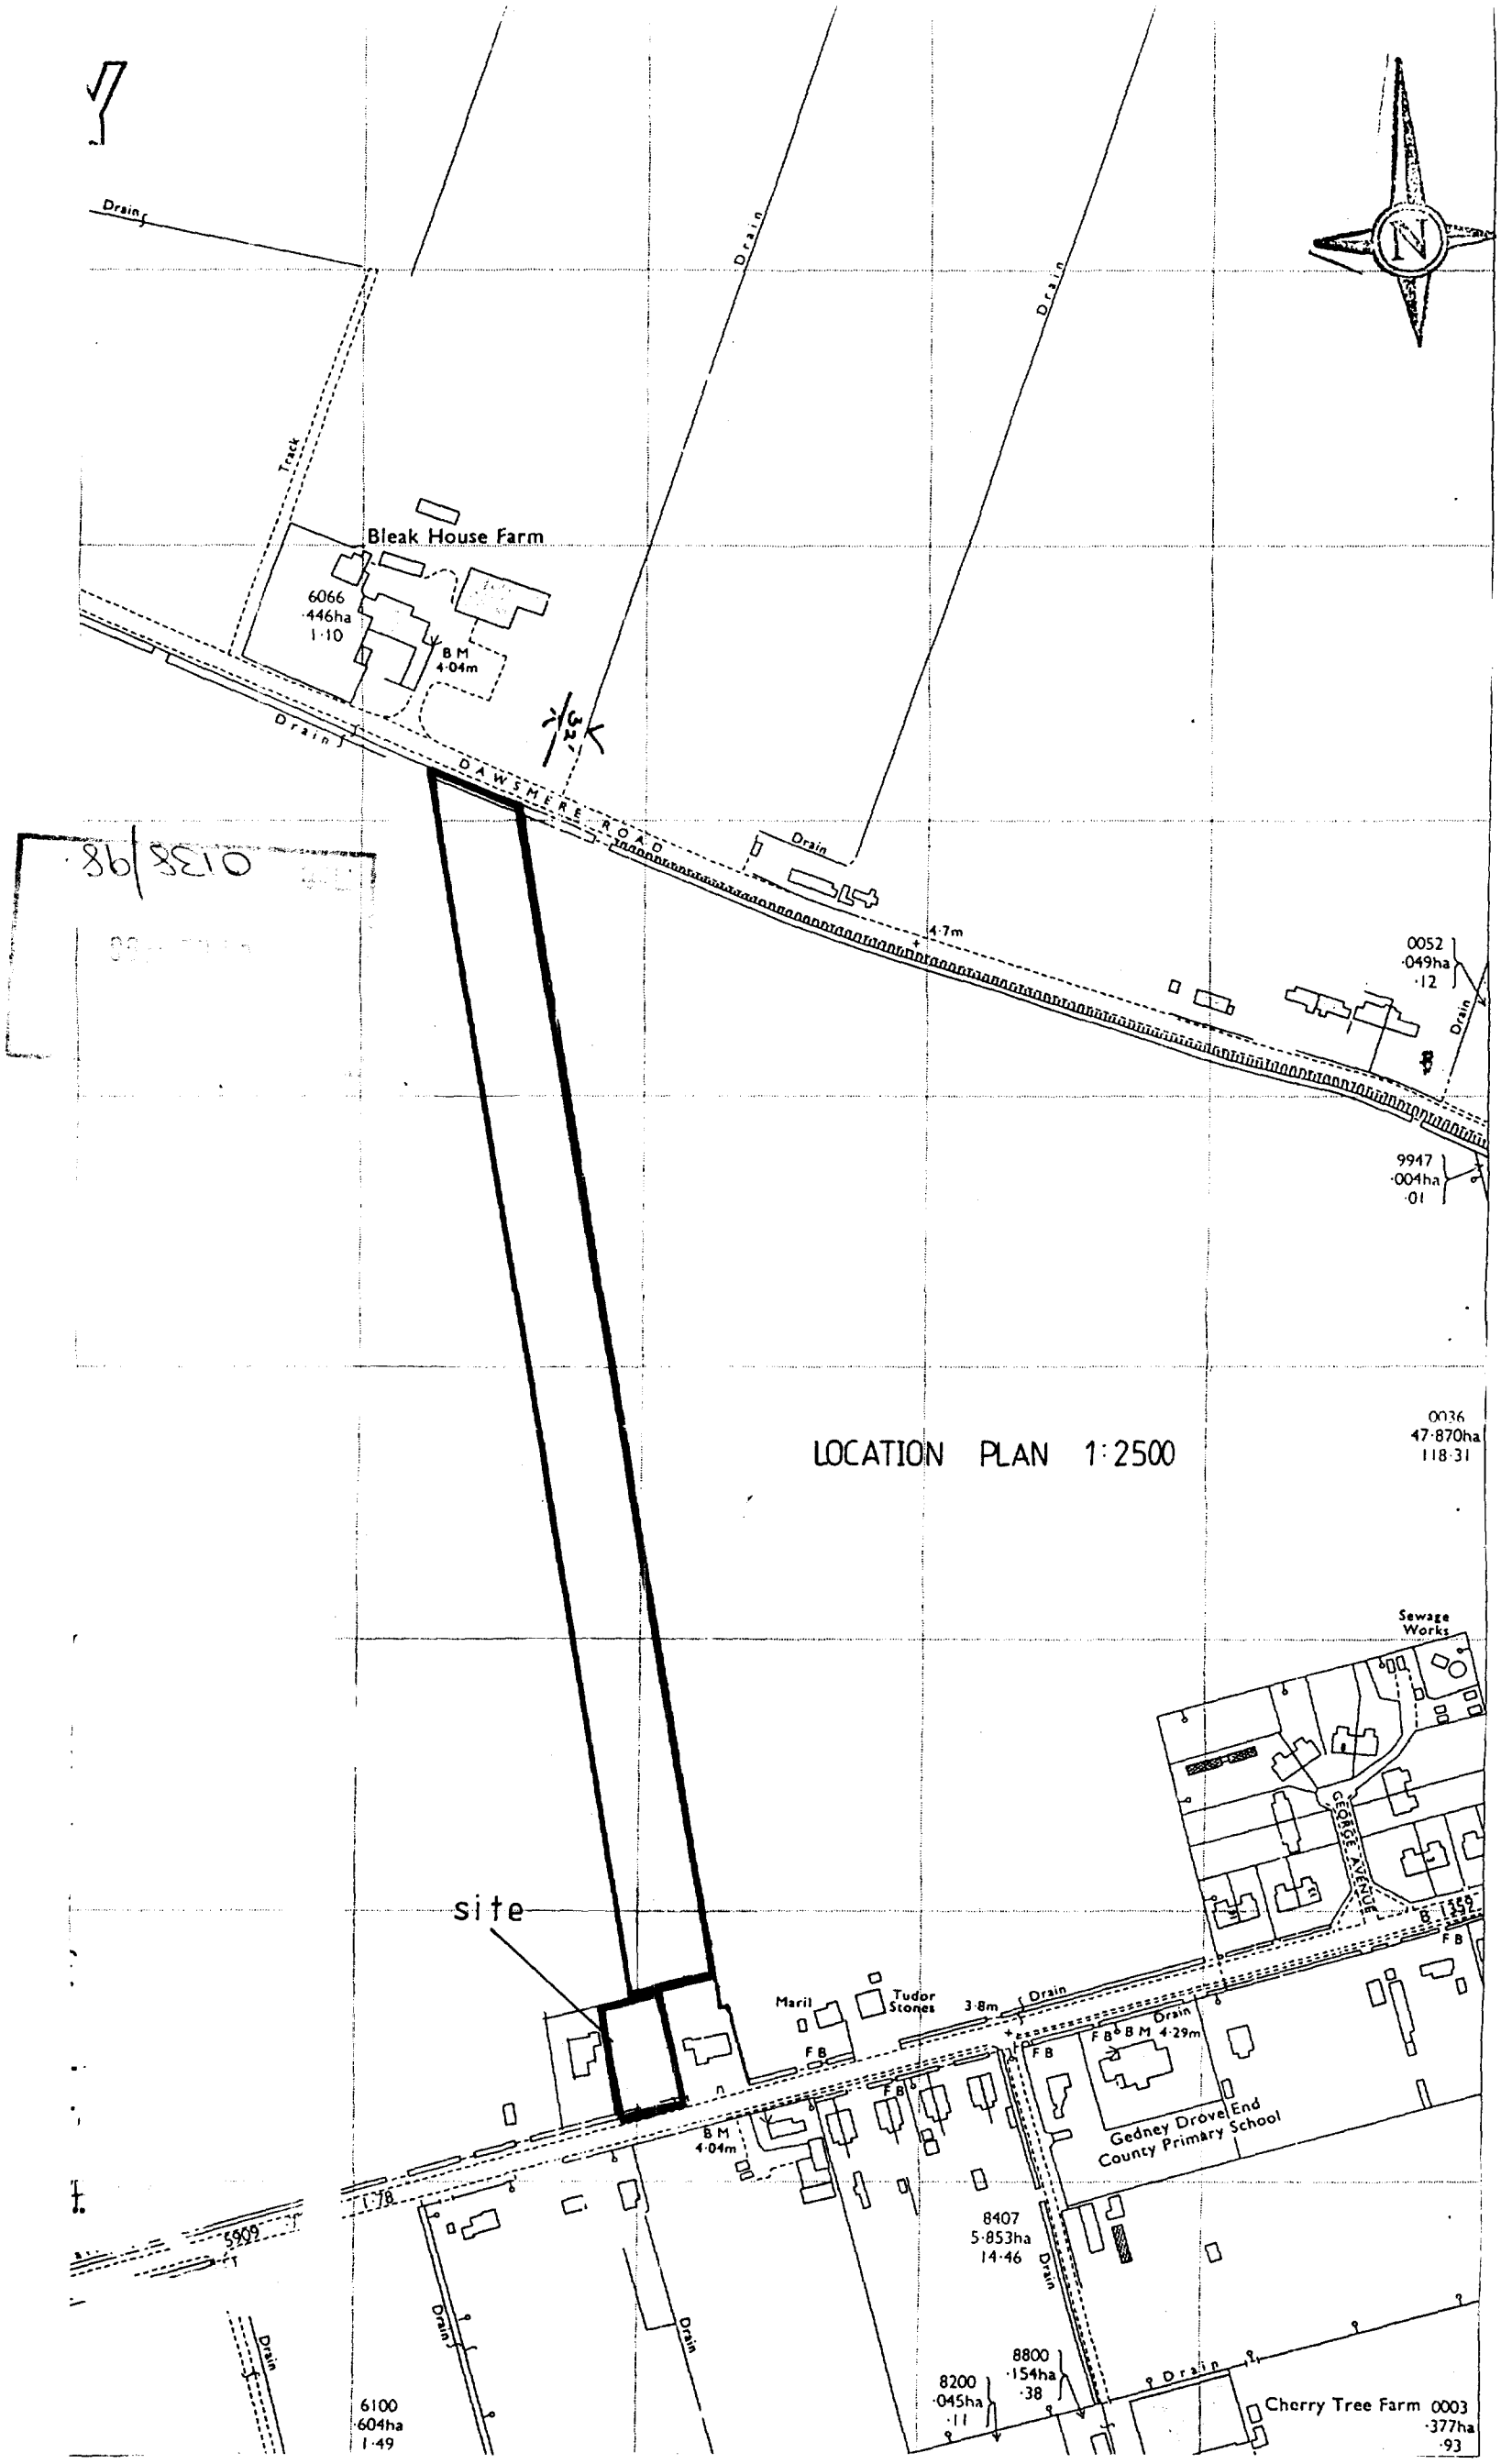



LOCATION PLAN 1:2500

DETERMINED
PLAN

ter septic tank installed
.The sub-irrigationel
rmined by percolation
15:3:2 of BS.6297:1983
tests and the minimum
gs or such length as
ater. The council recommend
essential that drainage
odified by reducing it's
rt are maintained above
nder the provisions
discharge effluent
ay systems to be situated
effluent into,directly
stallation percolation
ength &depth of sub-
id in trenches with
min. depth of 500mm
ead circuit arrangement..

FOOTPATHS:

Provide 800mm wide concrete footpaths to perimeter of dwelling. 75mm concrete on 100mm well consolidated hardcore base with 25mm falls away from dwelling.

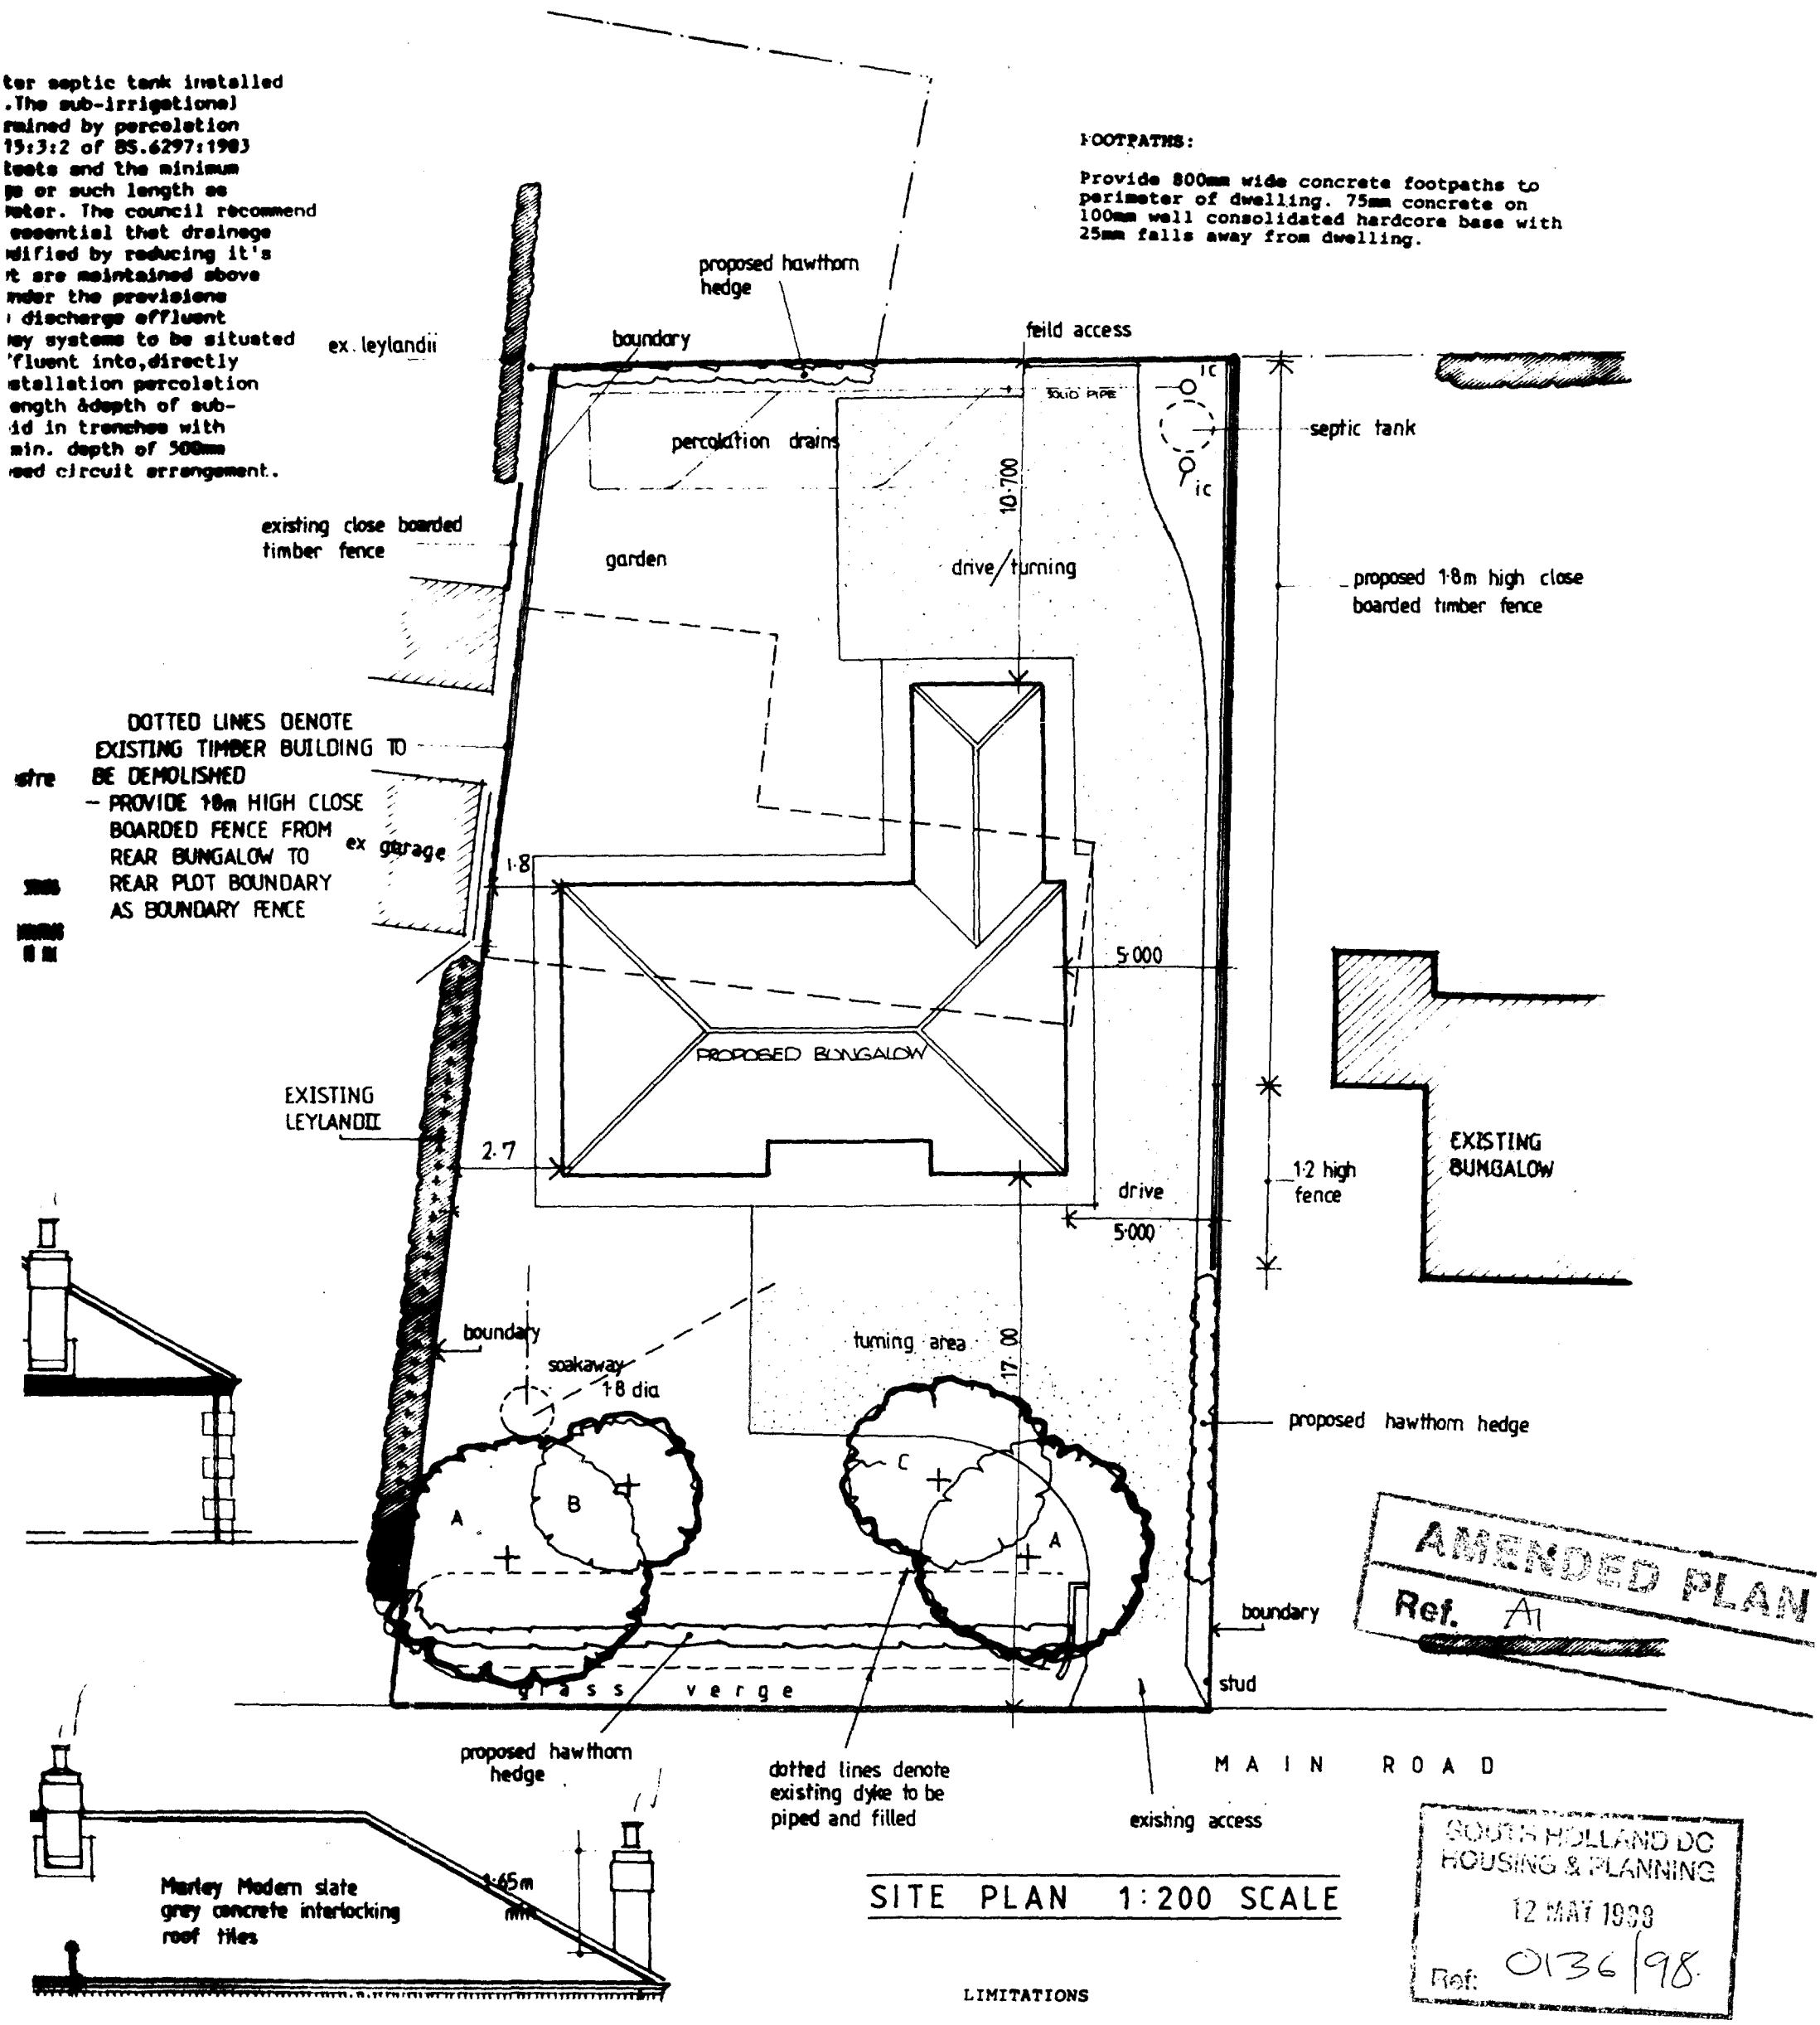

SITE PLAN 1:200 SCALE

AMENDED PLAN
Ref. A1

SOUTH HOLLAND DC
HOUSING & PLANNING
12 MAY 1998
Ref: 0136/98

LIMITATIONS