



PERSPEX MP ROOF

SIDE


FACING BRICK WALLS TO MATCH EXISTING

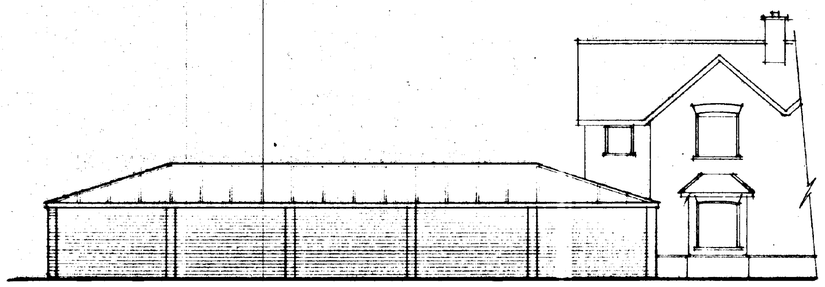


FRONT

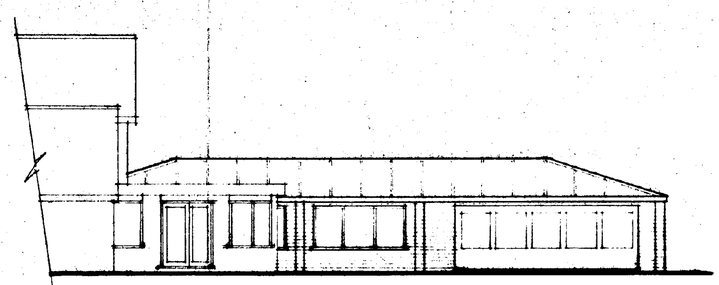


REAR

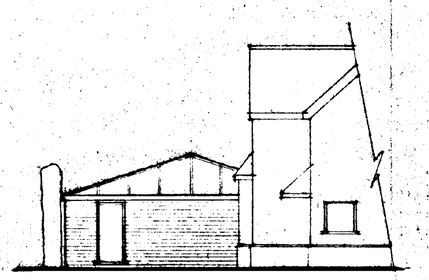

SIDE

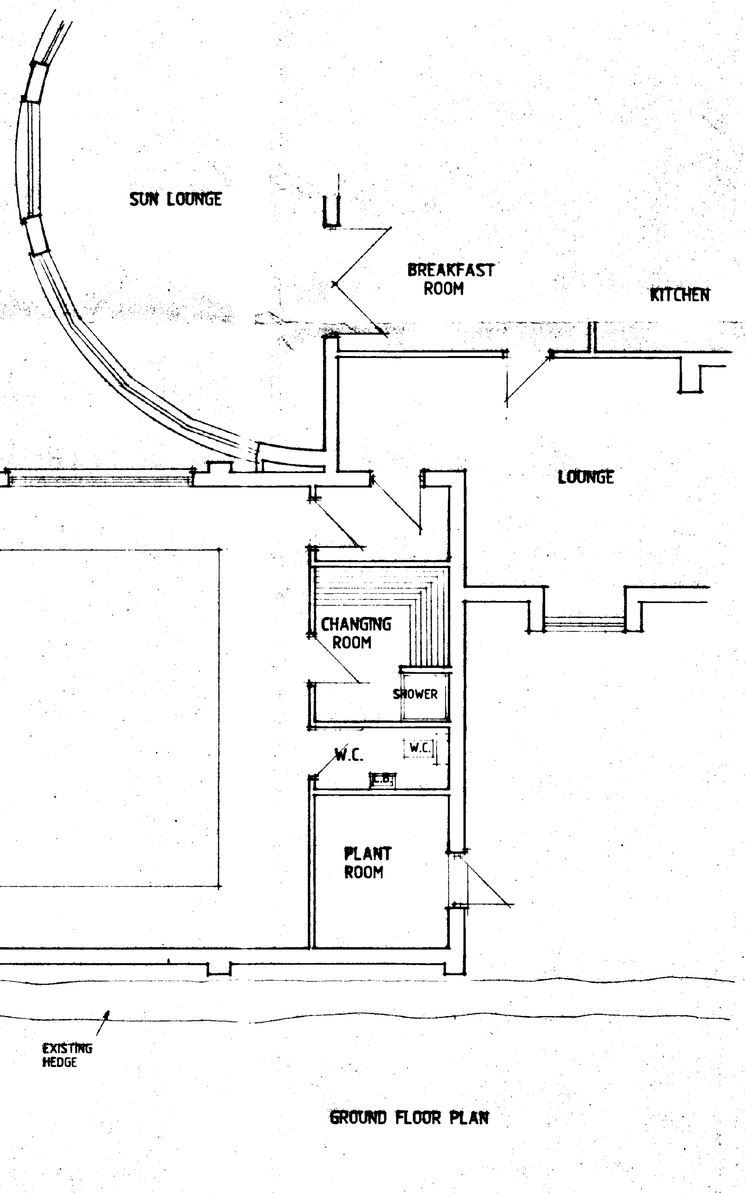


GROUND FLOOR PLAN

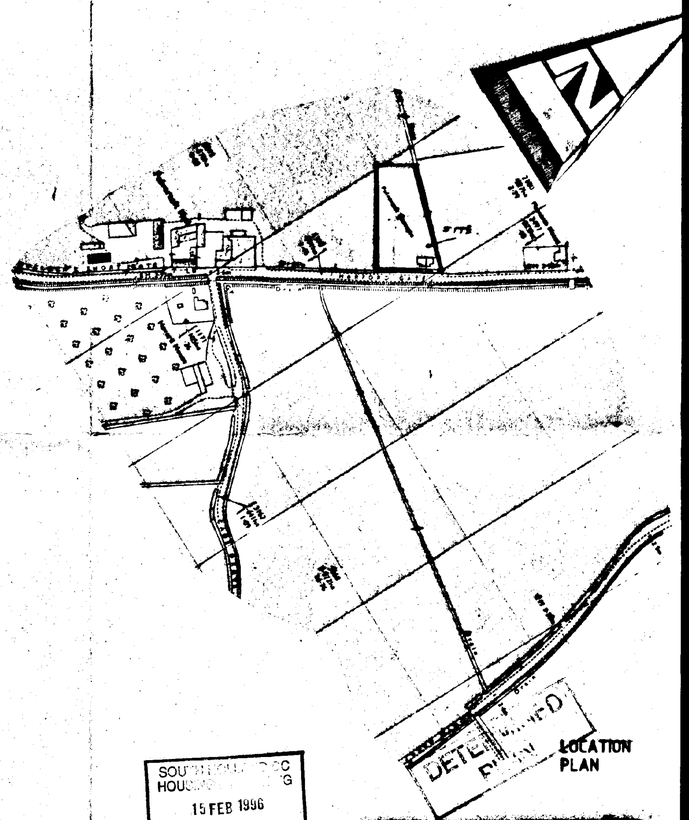


LOCATION PLAN

SOUTH KESTEVEN DISTRICT COUNCIL HOUSING
15 FEB 1996
Ref: 0140/96

Status DESIGN
CONSULTANTS IN ARCHITECTURE & PLANNING

PROPOSED SWIMMING POOL EXTENSION AT PULVERTOFT COTTAGES, HARFORD GATE, GEDNEY BROADGATE

| | |
|---|---|
| 1:50 1:2500 1:100 1:250 | 771874/1 |
| JAN-96 | B.GILHAM. |

Figured dimensions
Do not scale from this drawing.


This drawing is copyright and may not be reused, reproduced, copied, photographed or used for any purpose other than that for which it is issued without written permission from Messrs Status Design.

The Contract Contractor is to check all dimensions on site and report discrepancies to the Architect.

All details shown on this drawing are based upon typical site conditions related to the area. No responsibility can be accepted for abnormal conditions unless supported to the Architects so that design amendments may be considered.

Planning note: This drawing is not a construction drawing.

Status House, 4 Princes Street, Wisbech, Lincs. PE13 1EB
Tel: 01406 424343 Fax: 01406 499702

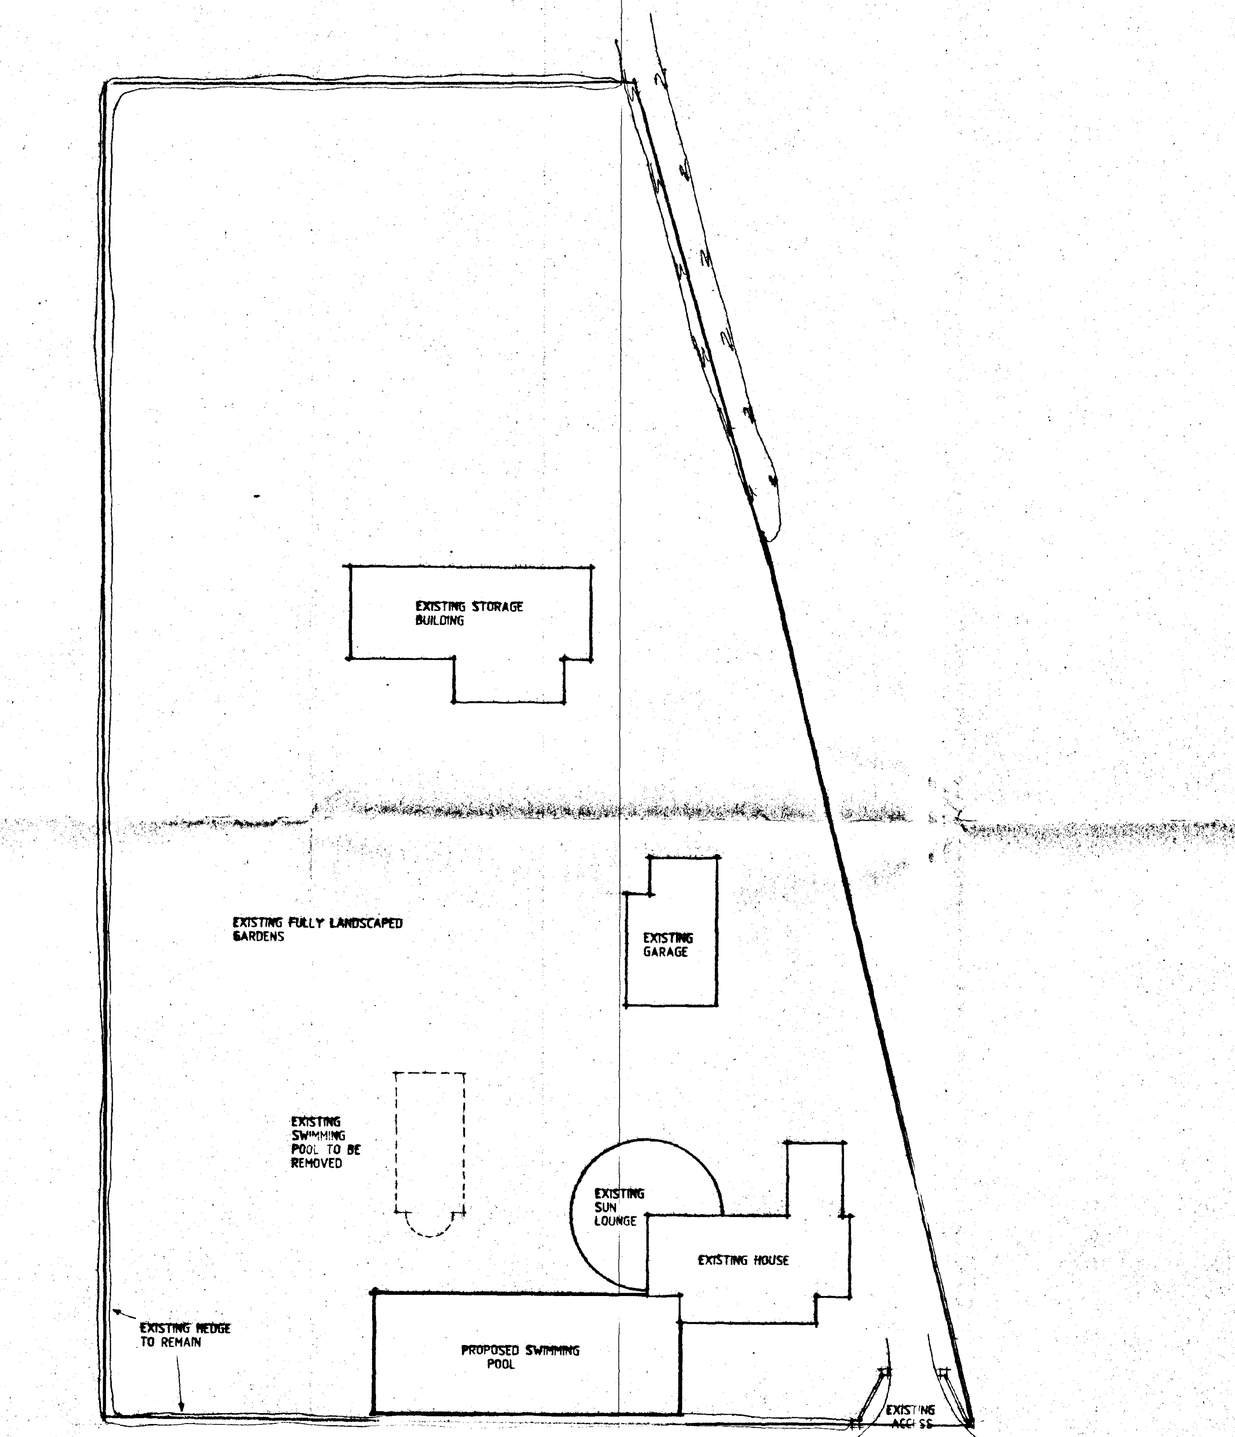


SITE PLAN

SOUTH H… HOUSING … 15 FEB 199… Ref: 0140/06 DEVELOPMENT PLAN

DESIGN Status
CONSULTANTS IN ARCHITECTURE & PLANNING

PROPOSED SWIMMING POOL EXTENSION AT PULVERTOFT COTTAGES, HARFORD GATE, GEDNEY BROADGATE

SITE PLAN

1:200 | 771874/2

FEB-96 | B.GILHAM.

Status House, 4 Princes Street, Holbeach, Lincs. PE12 7BB
Tel: 01406 424343 Fax: 01406 490702