
COPY

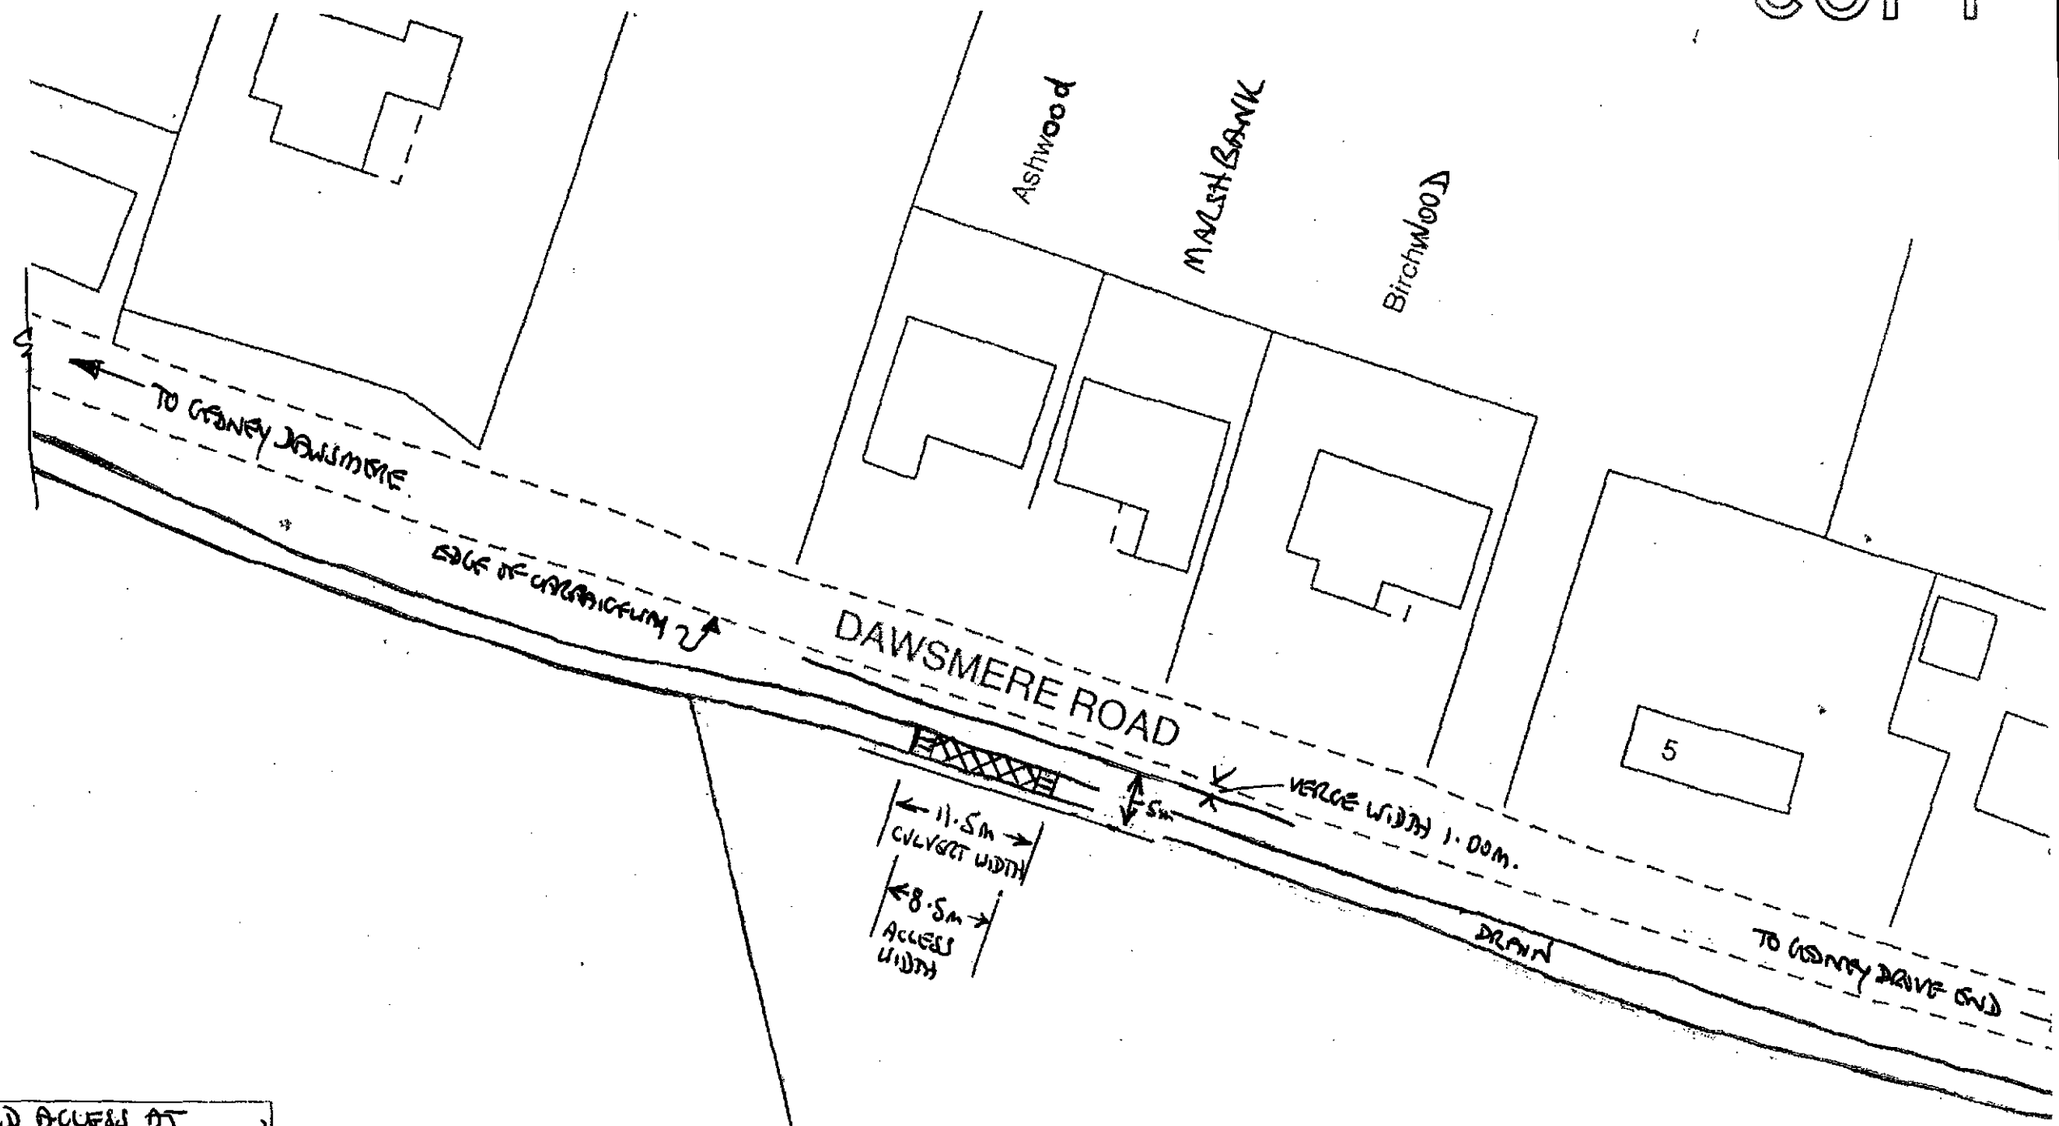

PROPOSED AGRICULTURAL FIELD ACCESS AT DAWSMERE ROAD. GEDNEY DRAIN END. (H06-0143-15)

HIX & SON
Chartered Surveyors, Auctioneers & Estate Agents
28 CHURCH STREET
HOLBEACH
SPALDING, LINCS PE12 7LL
Tel: (01406) 422777 Fax: (01406) 426142

REPRODUCED FROM THE 2014 ORDNANCE SURVEY PLAN WITH THE PERMISSION OF THE CONTROLLER OF HER MAJESTY'S STATIONERY OFFICE. CROWN COPYRIGHT LICENCE No. ES 767360

PLAN NO. TF 4529

For identification purposes only

1/500 (ENLARGED FROM 1/2500)