




Issue Status			
Preliminary			
This drawing is copyright. Only figured dimensions to be worked to.			
Revision	Drawn	Check	Date
A First Issue	WF	AD	21.12.21
B Updated as per client comments	WF	AD	17.01.22

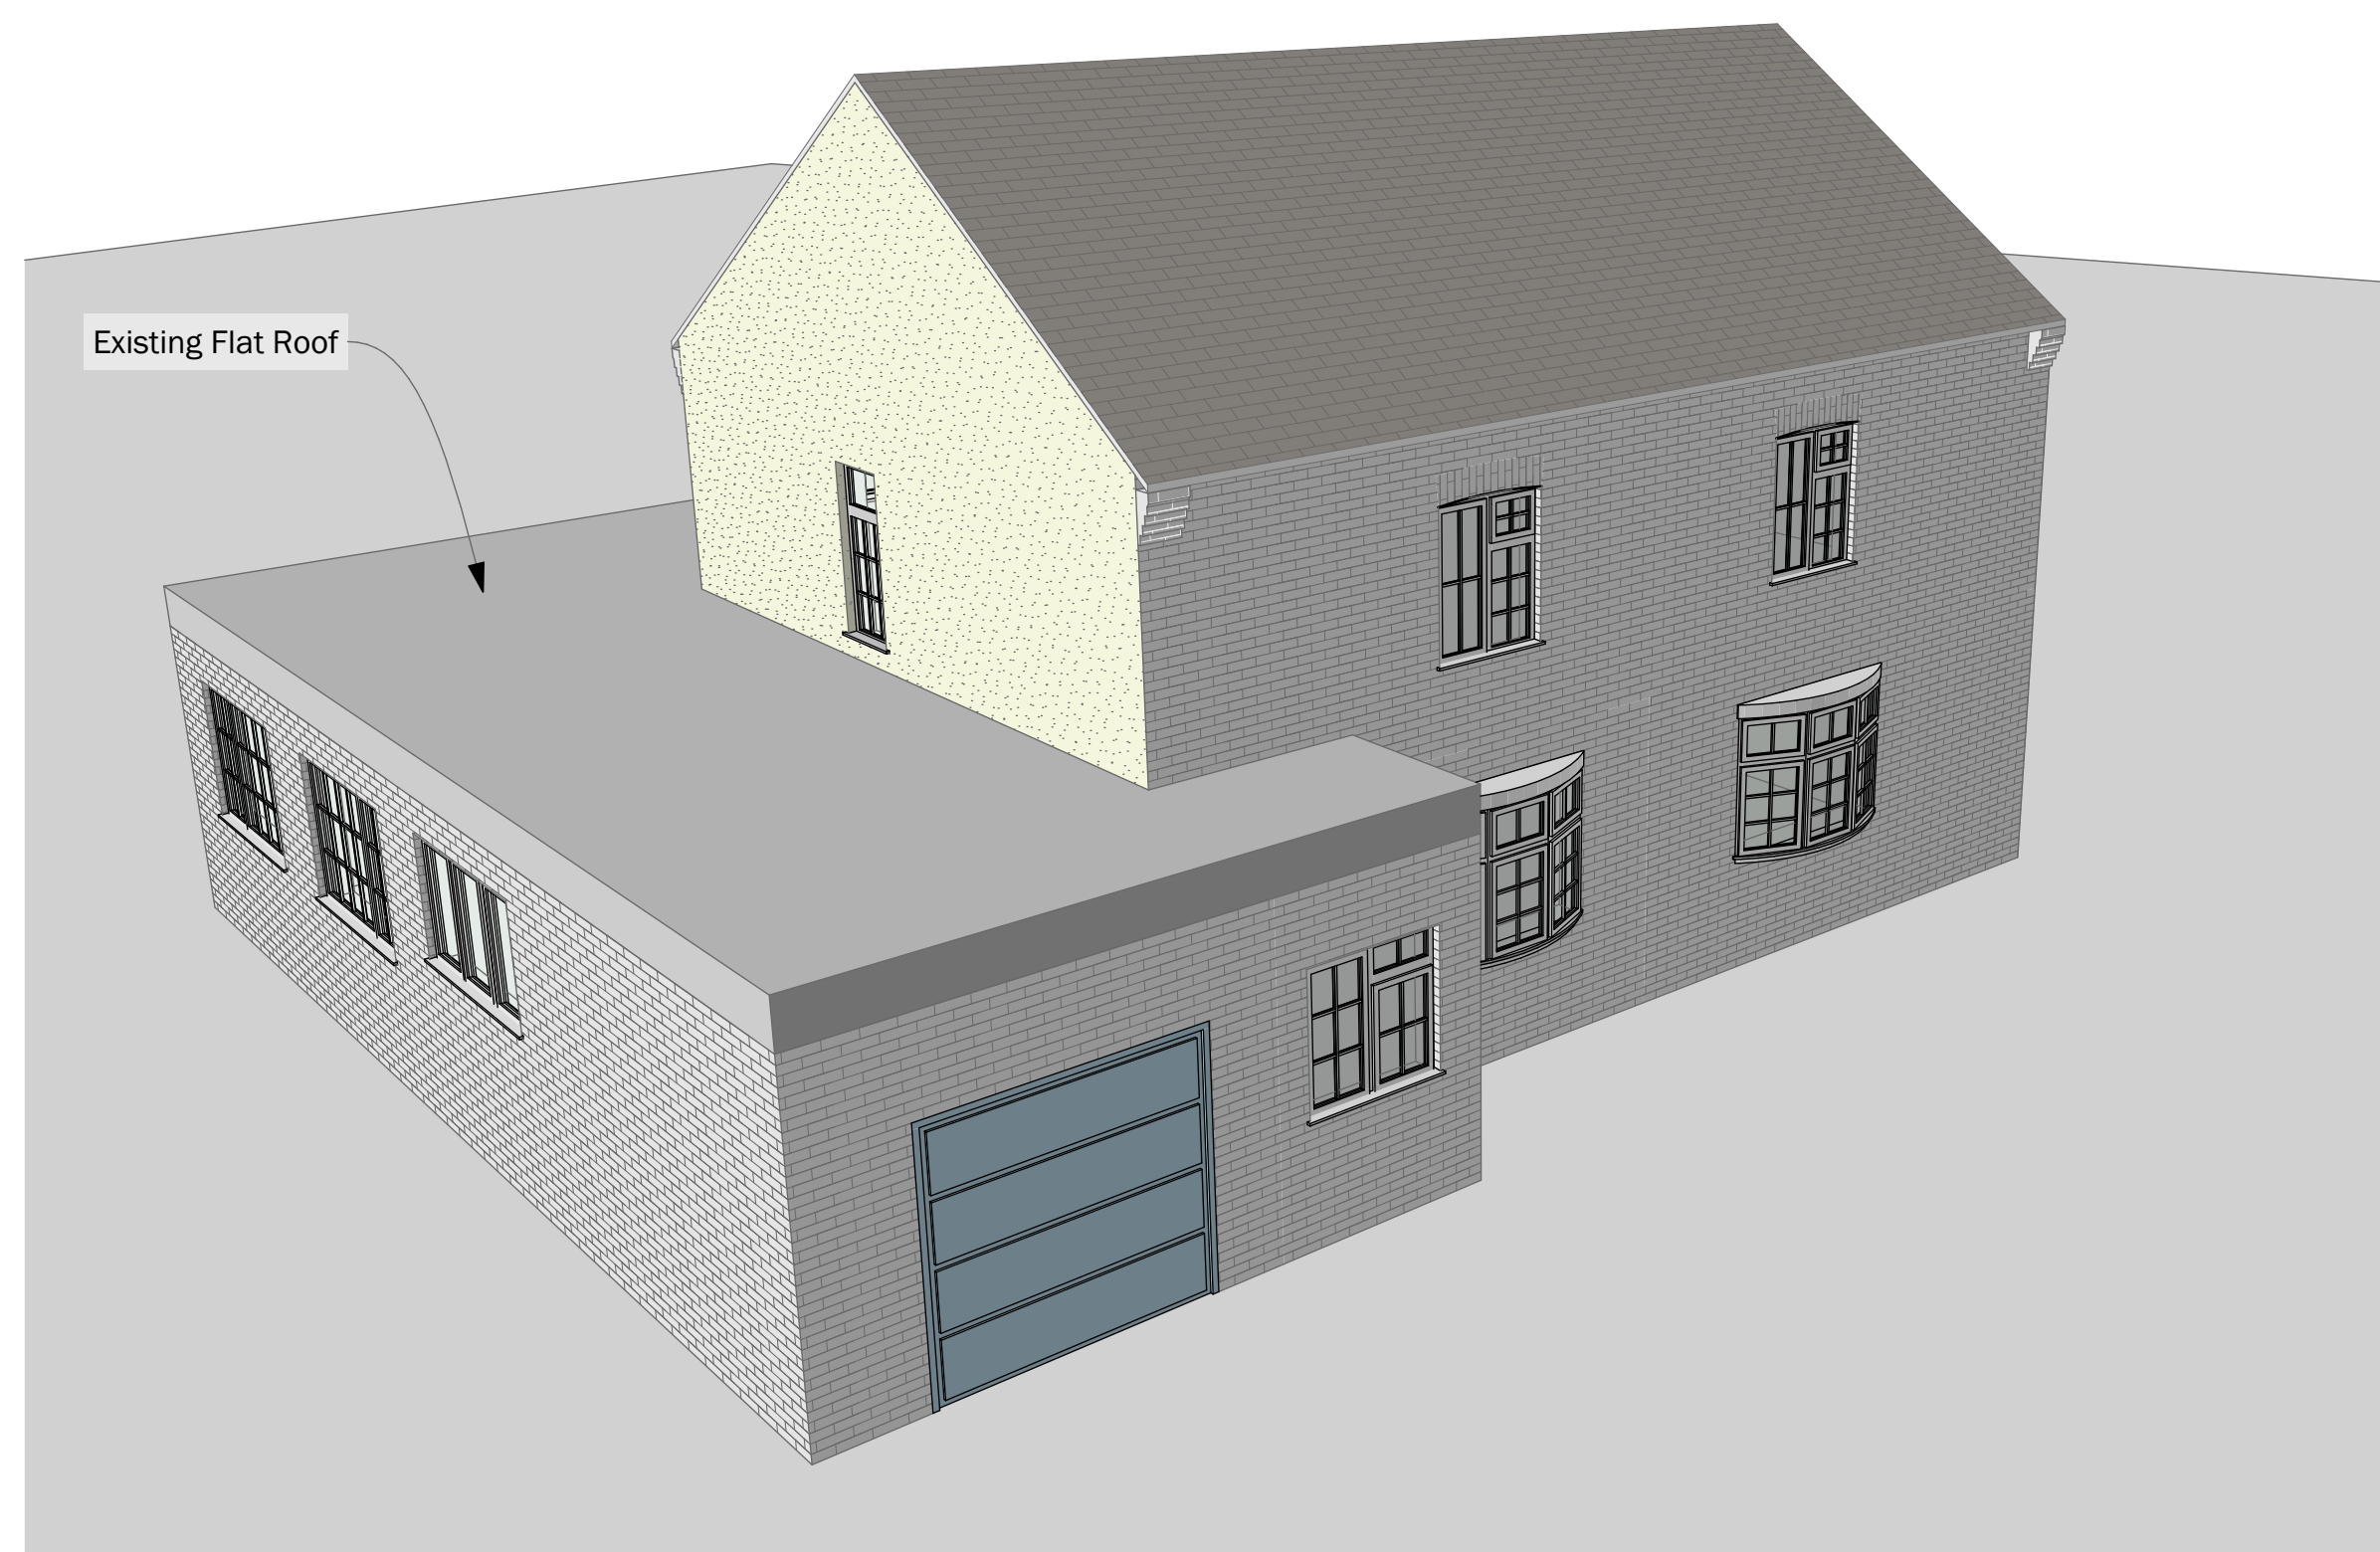

Existing Front Perspective

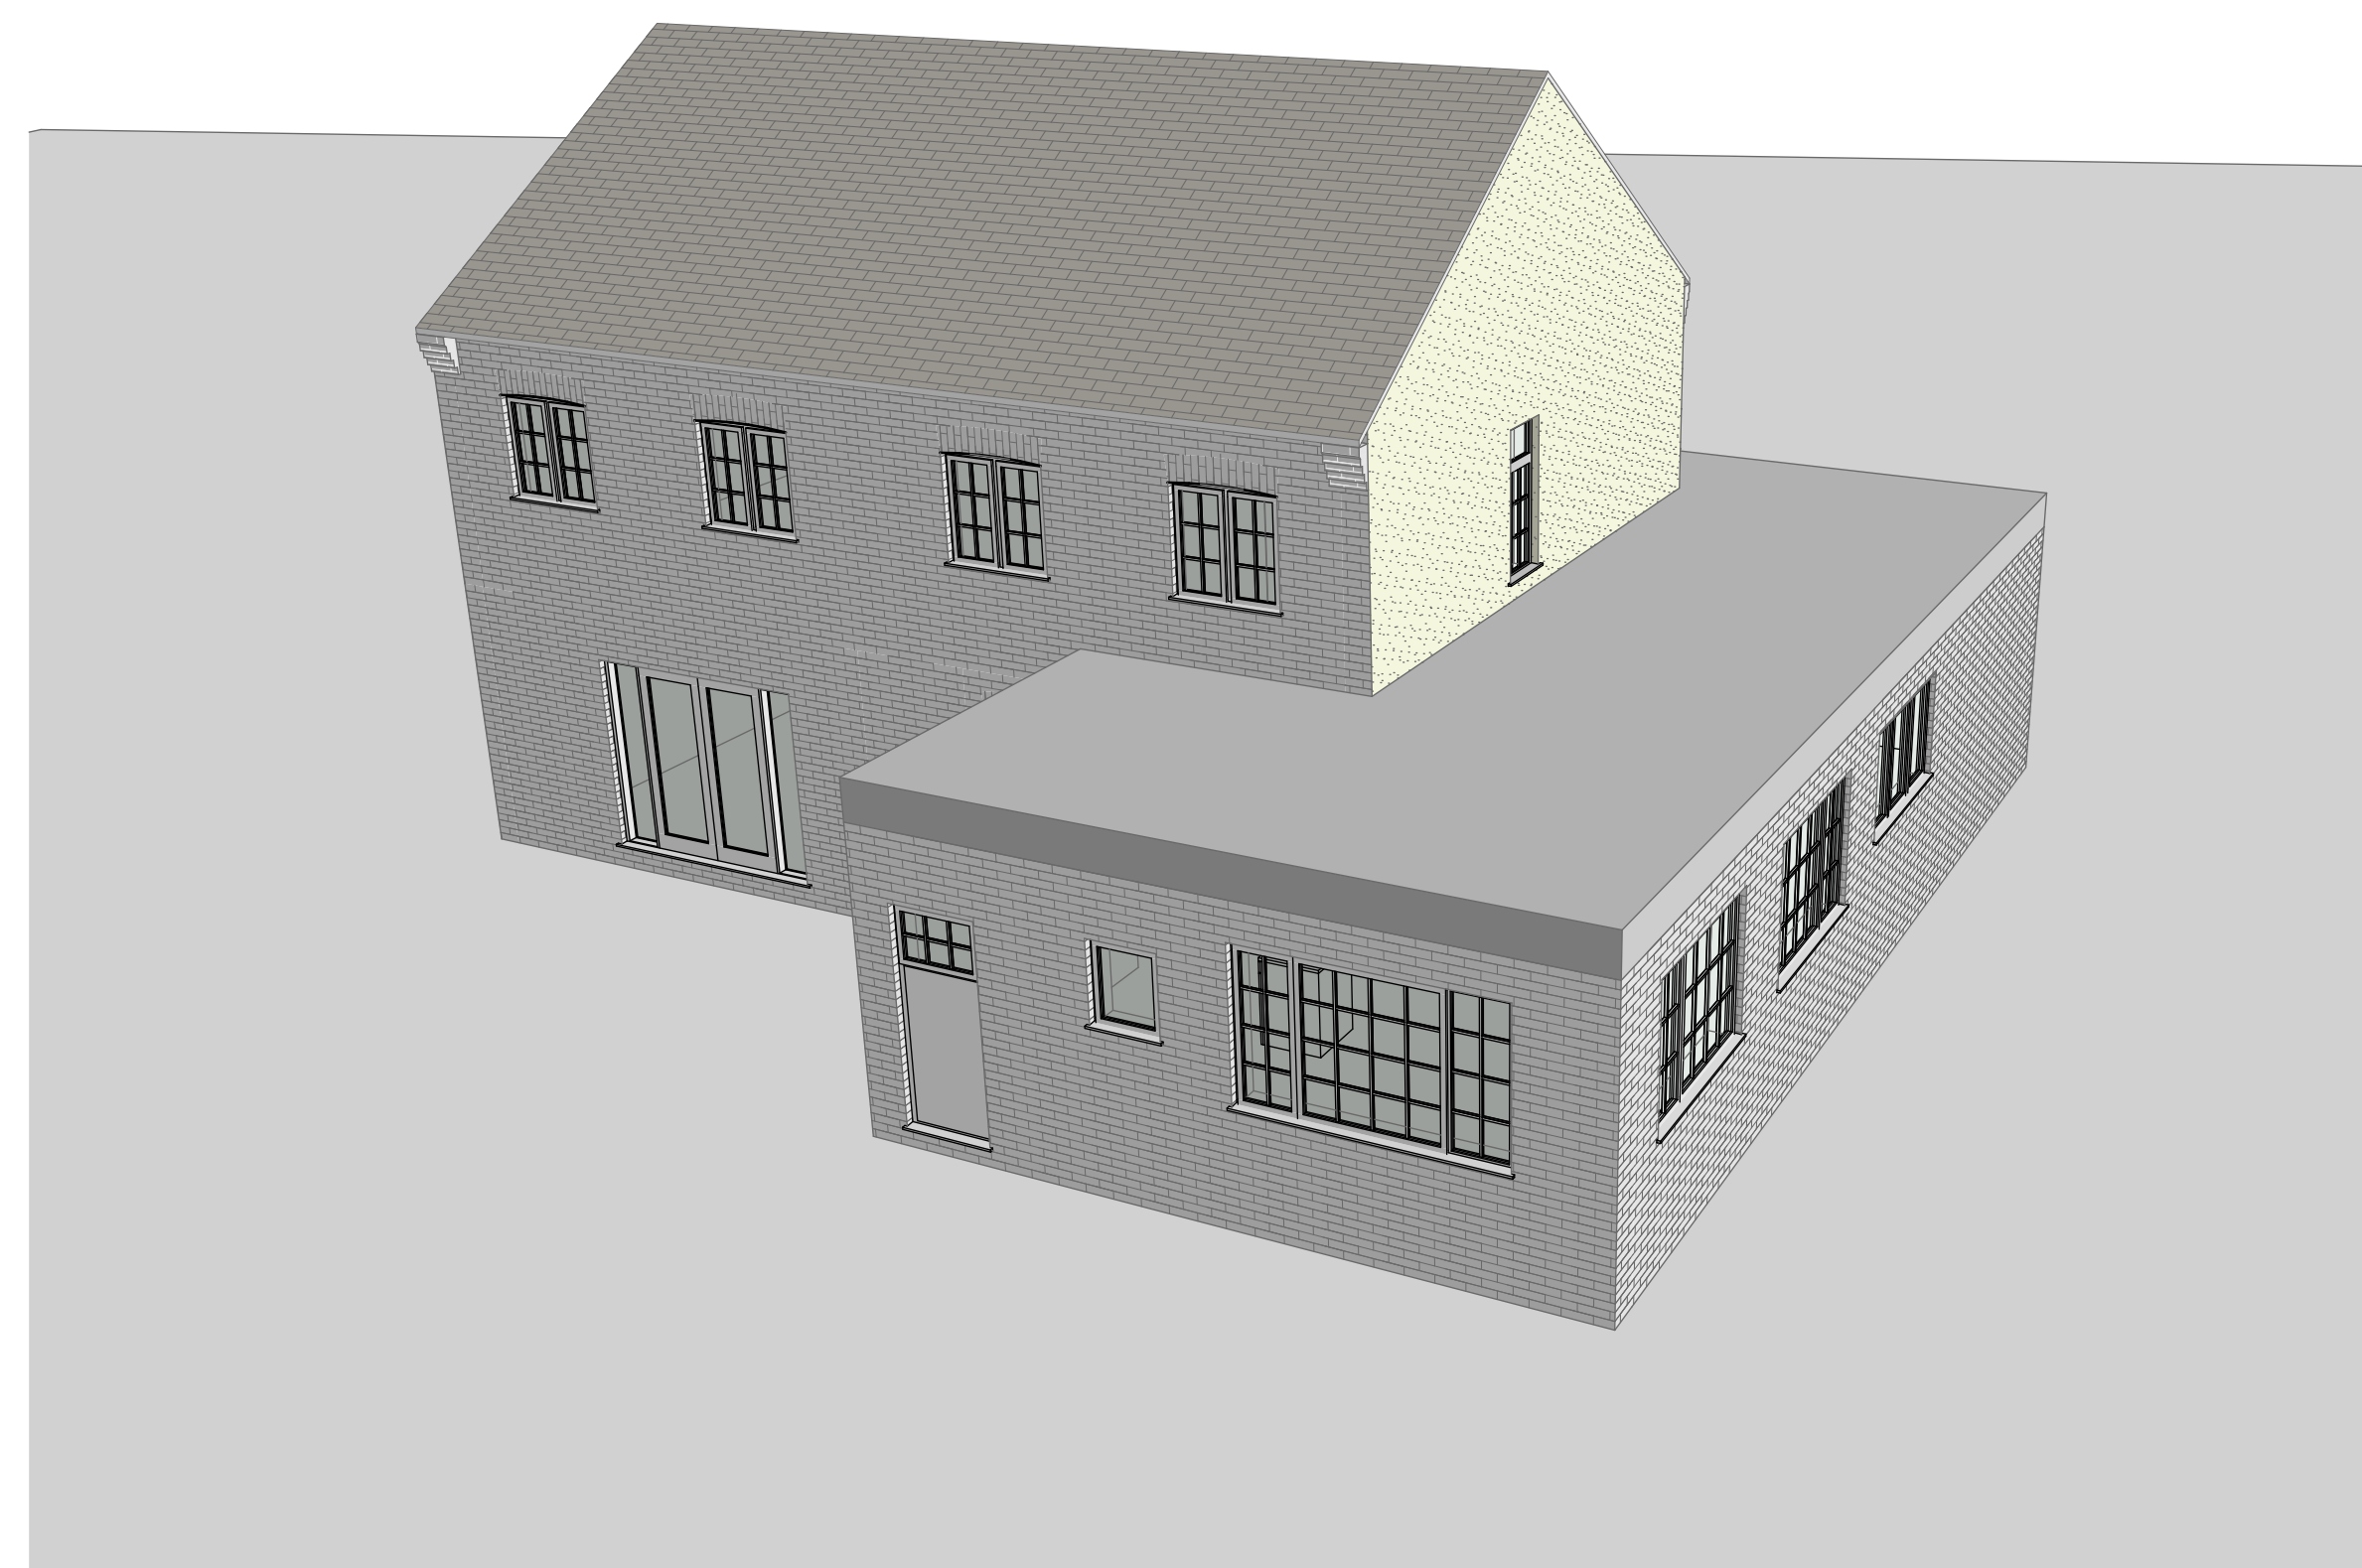

Existing Rear Perspective

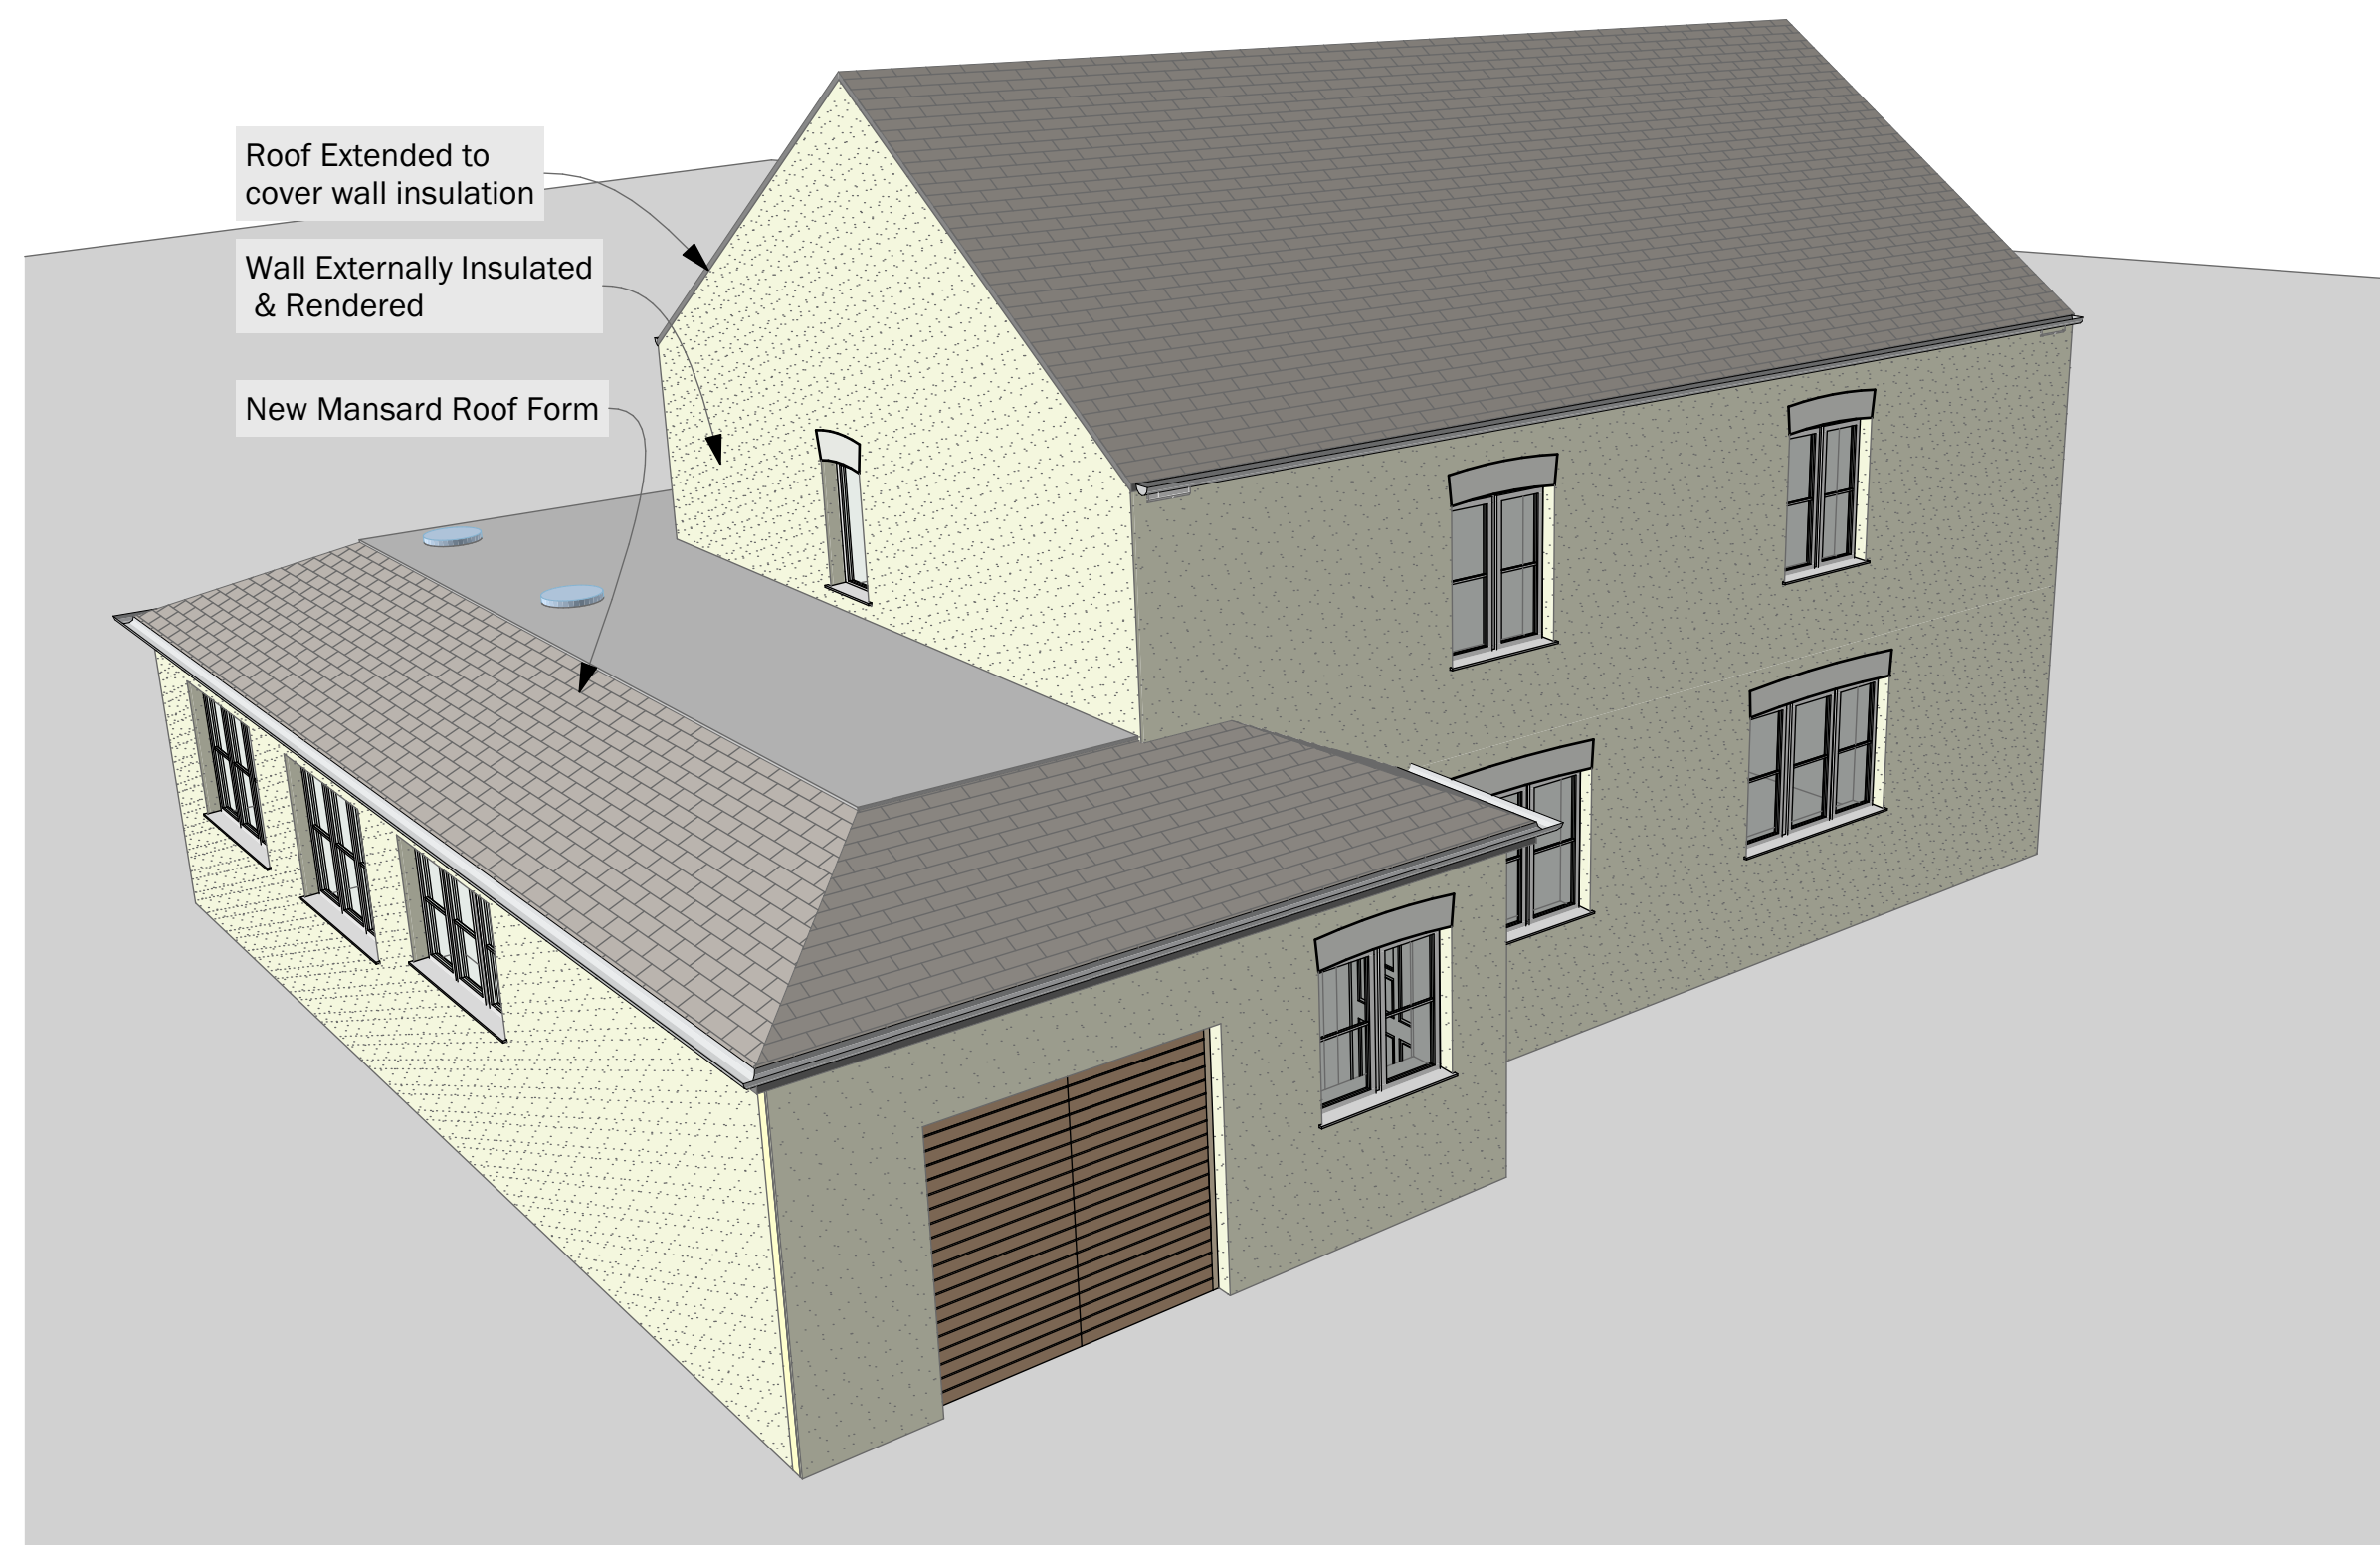

Proposed Front Perspective



Proposed Rear Perspective

client	Scholl		
project	Harford Gate, Spalding Property Improvements		
drawing	Artists Impressions As Proposed		
date	20.12.21	scale	@ A1
drawing	WF	checked	AD