
Plan 2

Front driveway

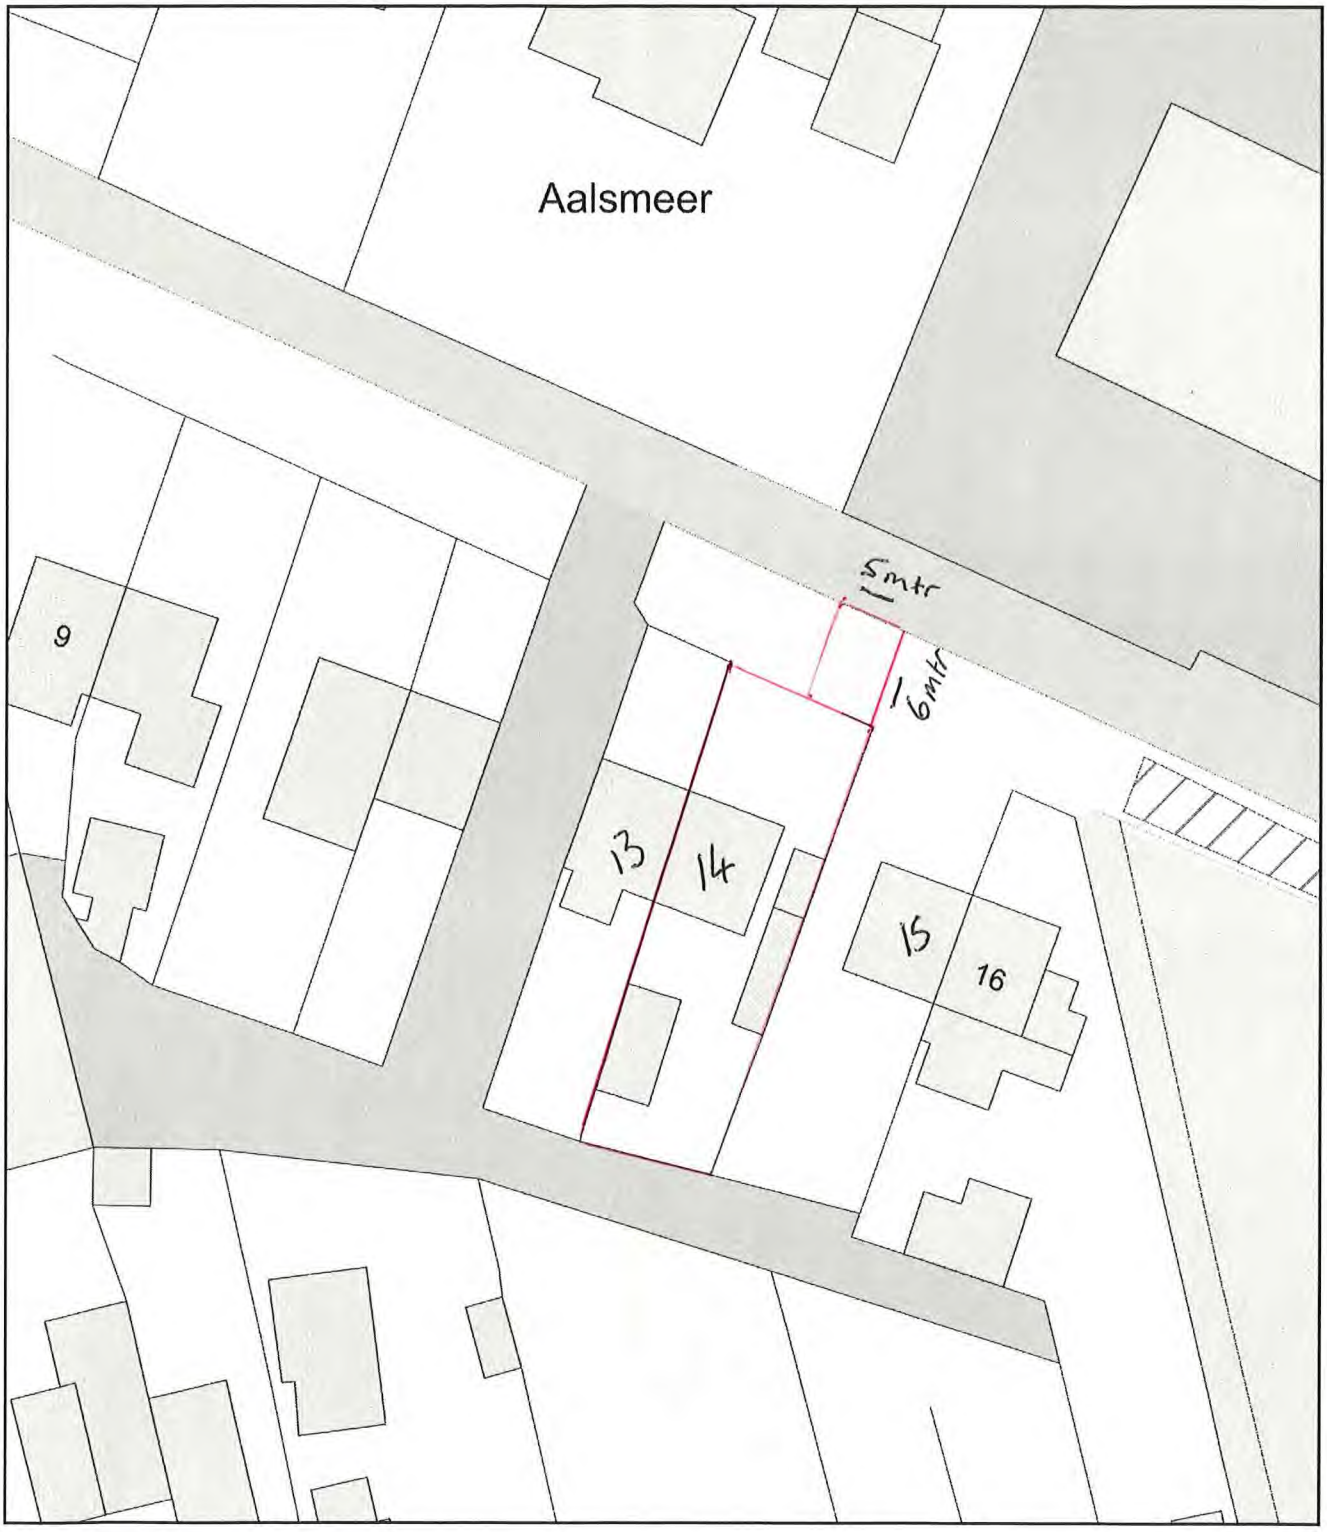

0 20
Metres

N

ReQuestaPlan

Plan Produced for: Amanda

Date Produced: 30 Jan 2026

Plan Reference Number: TQRQM26030110115811

Scale: 1:500 @ A4

© Crown copyright and database rights 2025 OS 100042766