
Plan 1

Front driveway - Location Plan

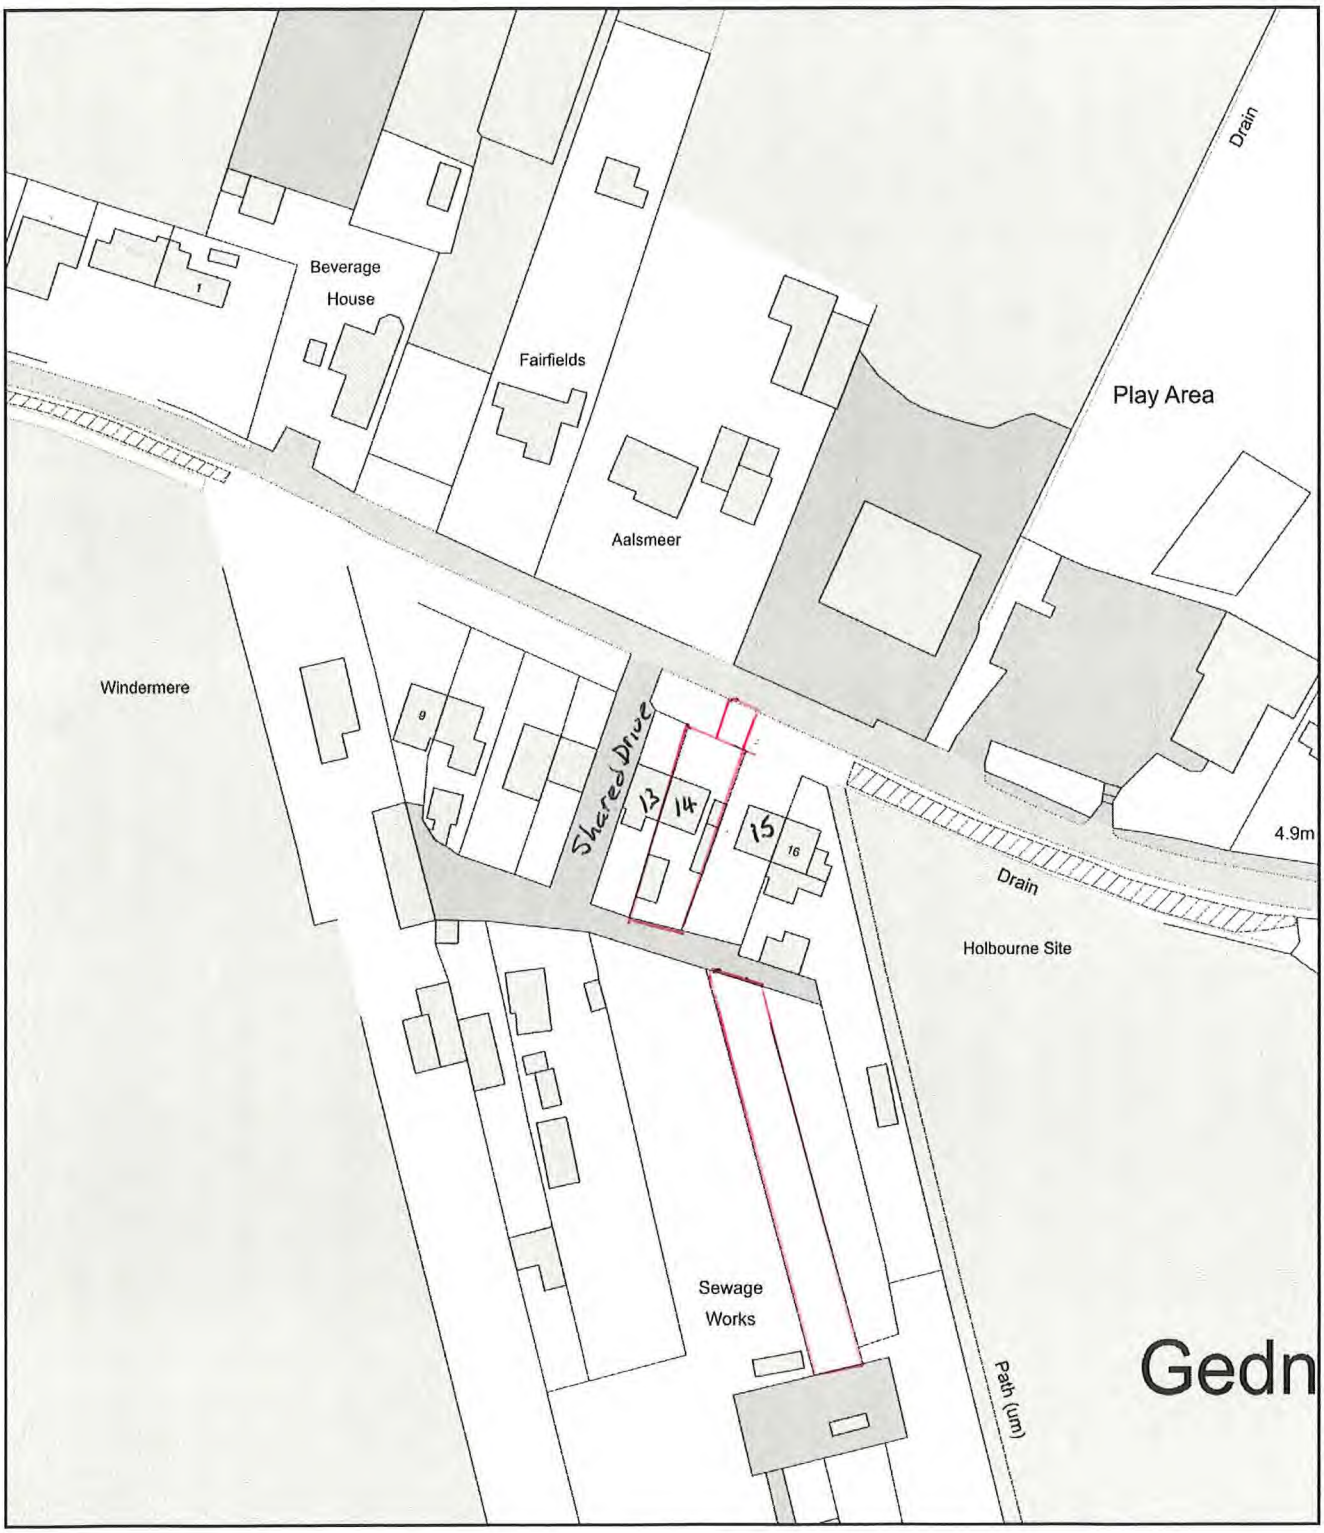

0 50
Metres

N

ReQuestaPlan

Plan Produced for: Amanda

Date Produced: 30 Jan 2026

Plan Reference Number: TQRQM26030111243413

Scale: 1:1250 @ A4

© Crown copyright and database rights 2025 OS 100042766