




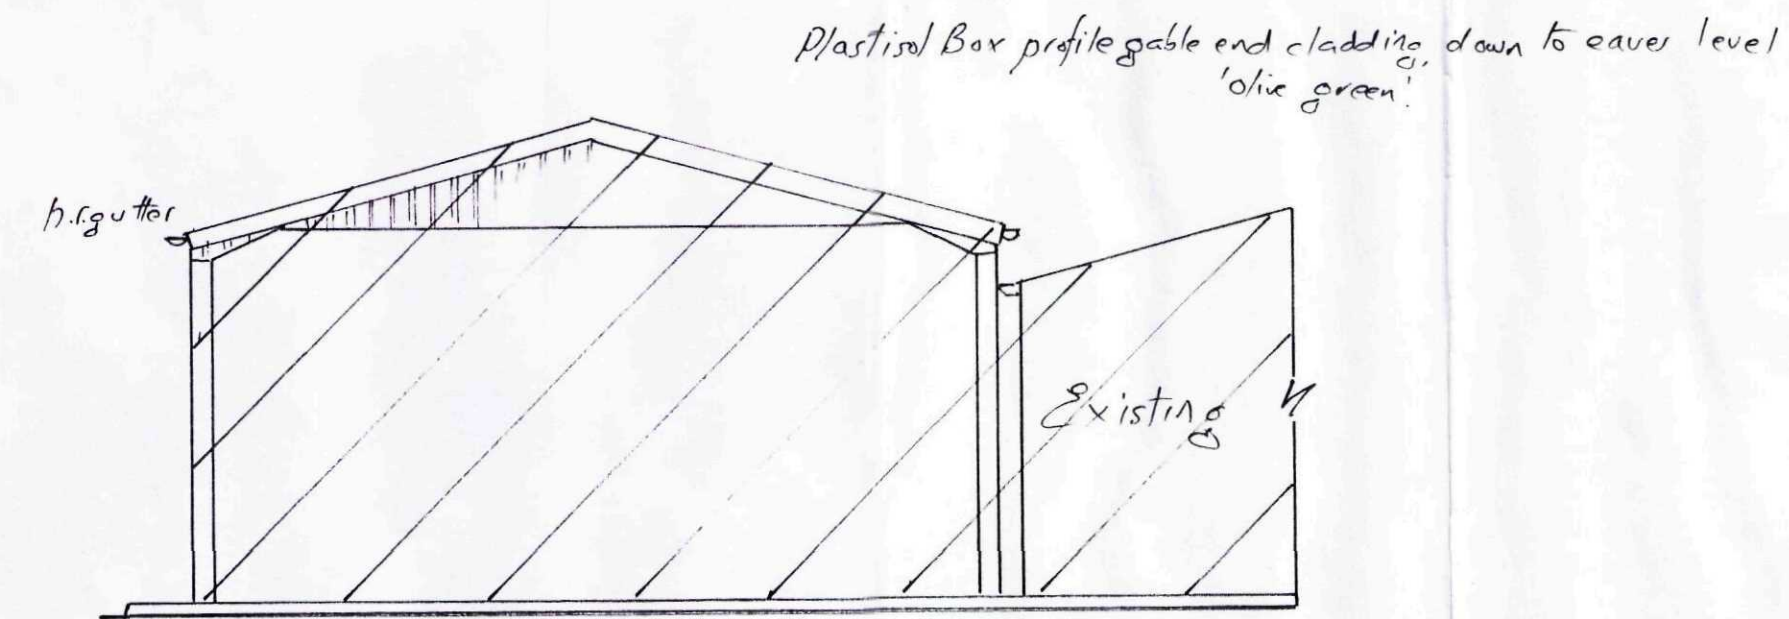

EXISTING END ELEVATION

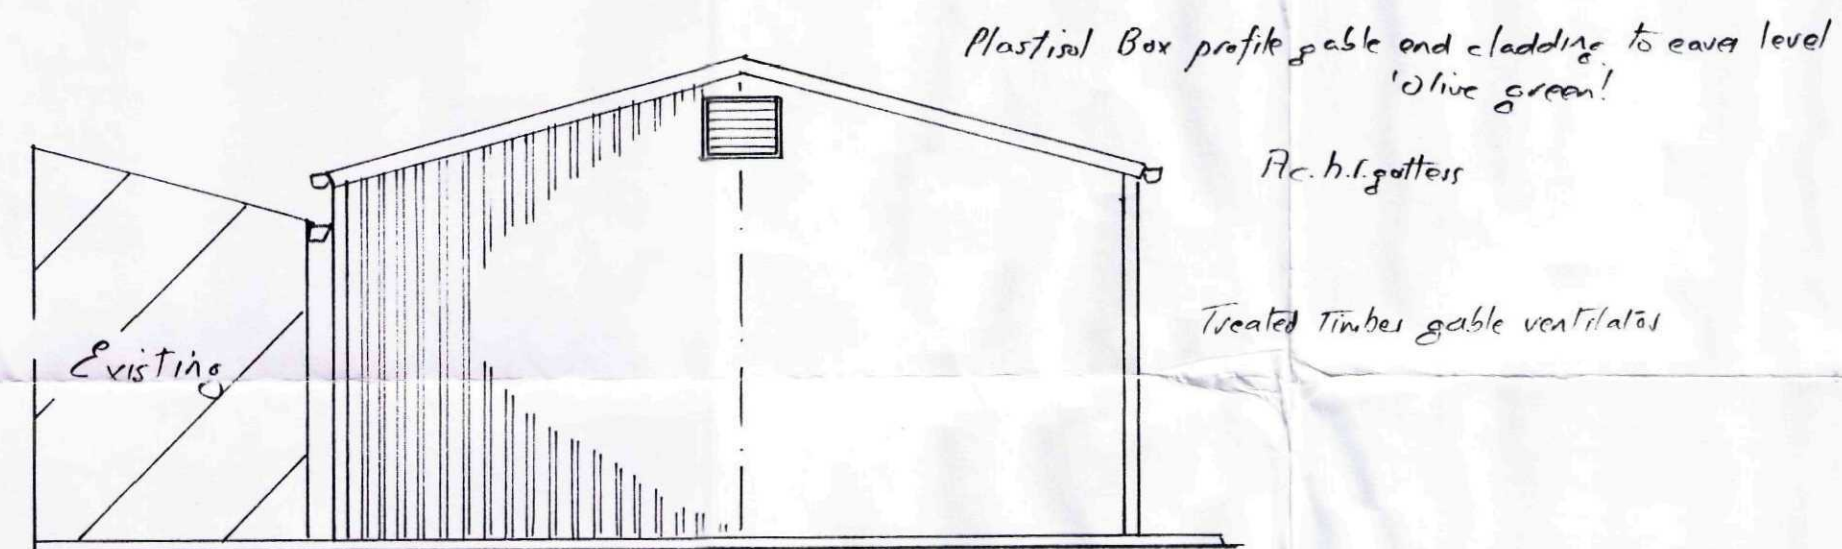


END ELEVATION

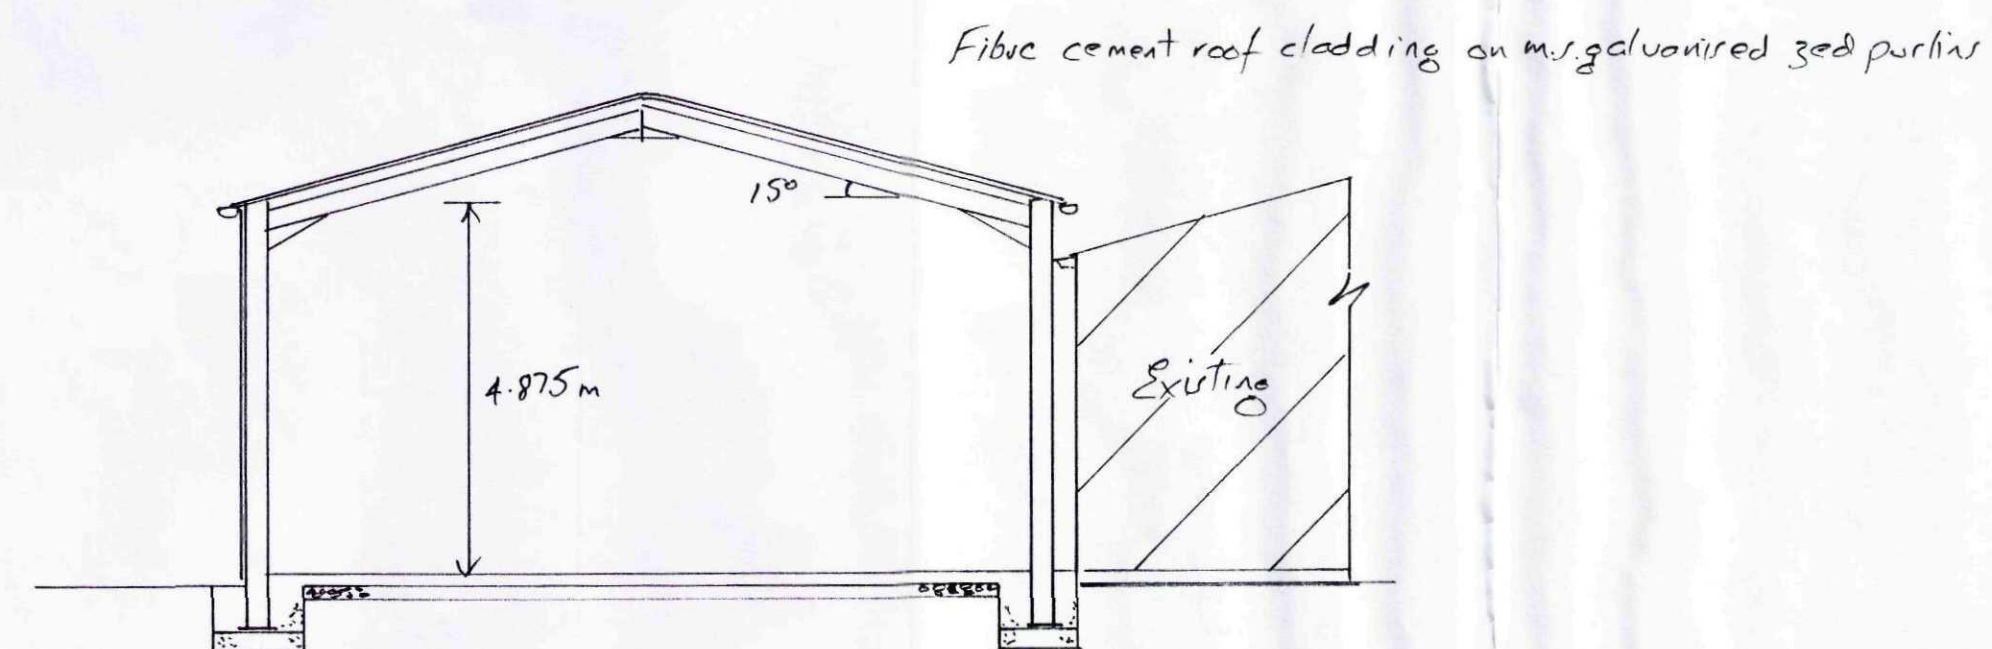


SECTION THRO'

175mm Reinforced Concrete floor slabs on
1000 gge Virques on
150mm Blinded, consolidated hardcore.

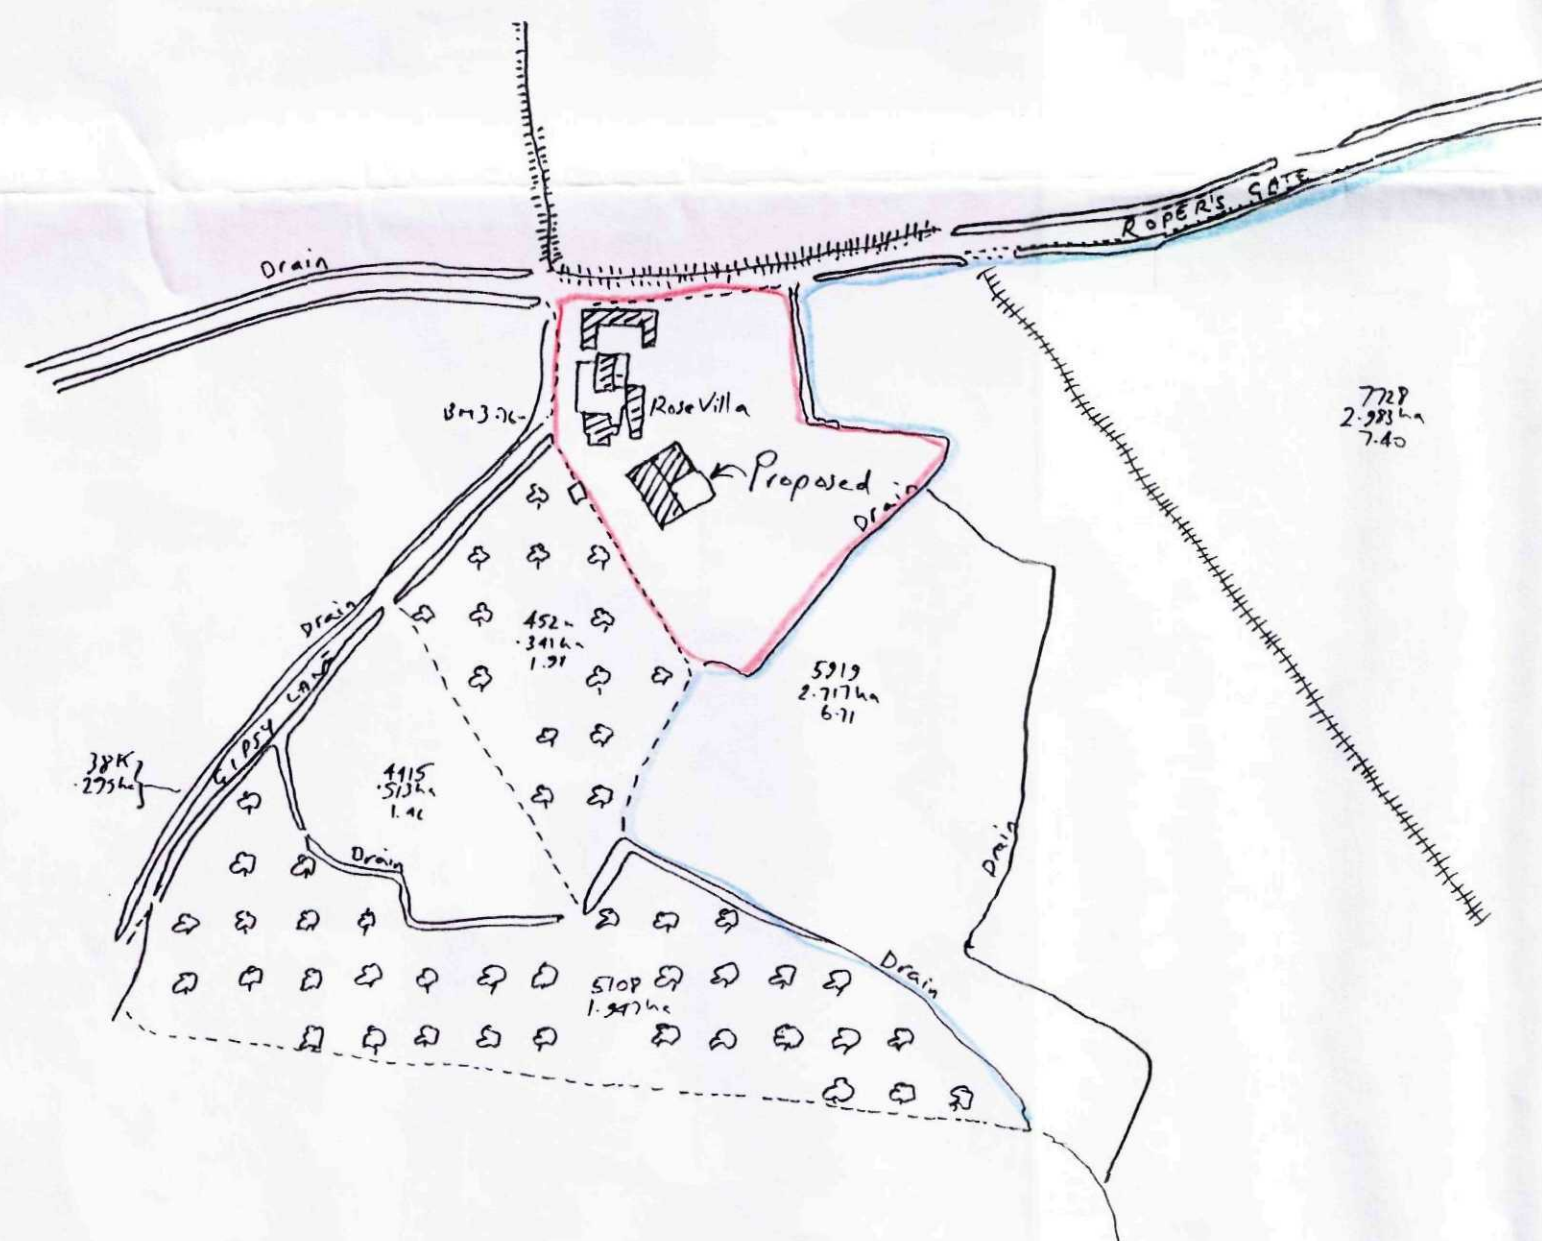


LOCATION PLAN 1:2500

a.c. bargeboards to verge

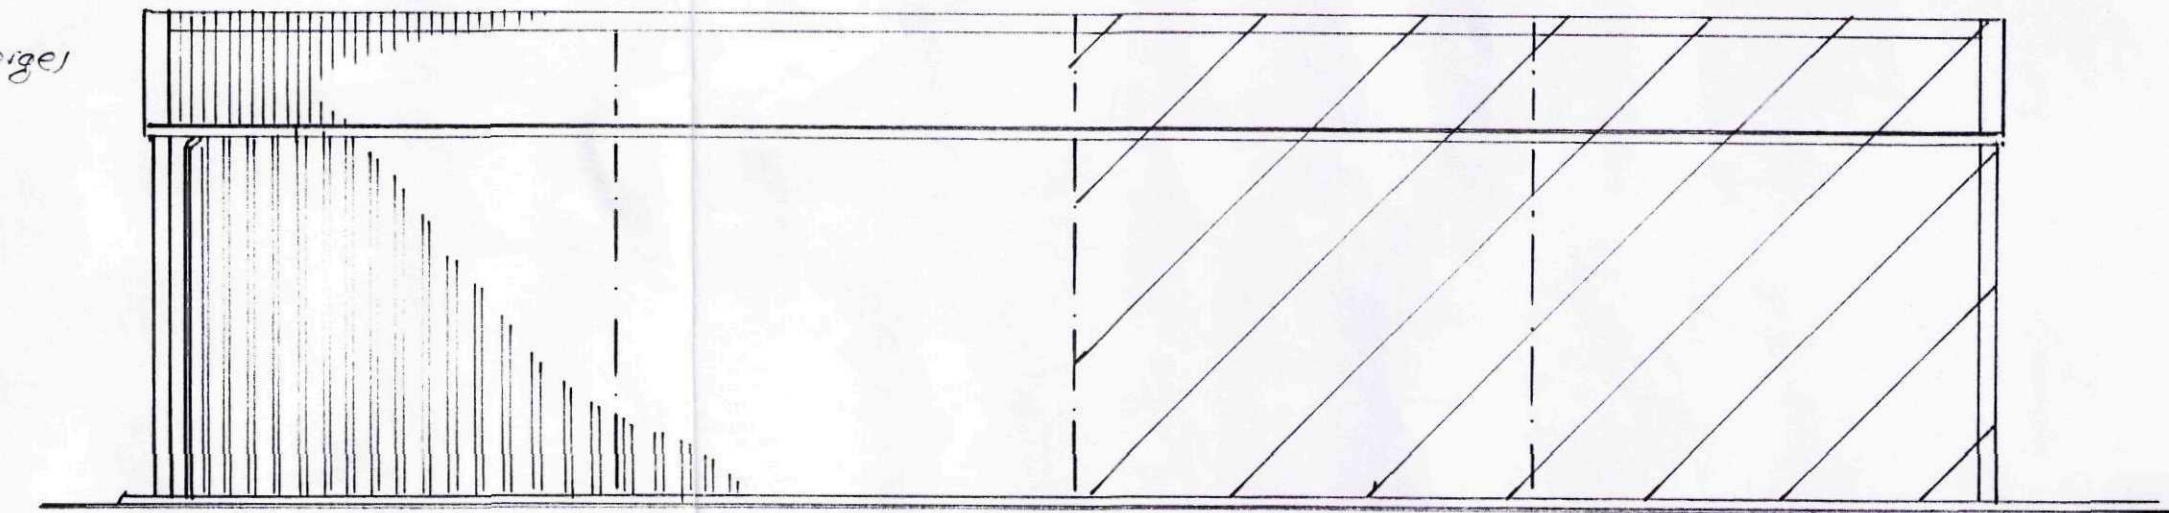


SIDE ELEVATION

Plastisol Box profile cladding down to ground level 'olive green'

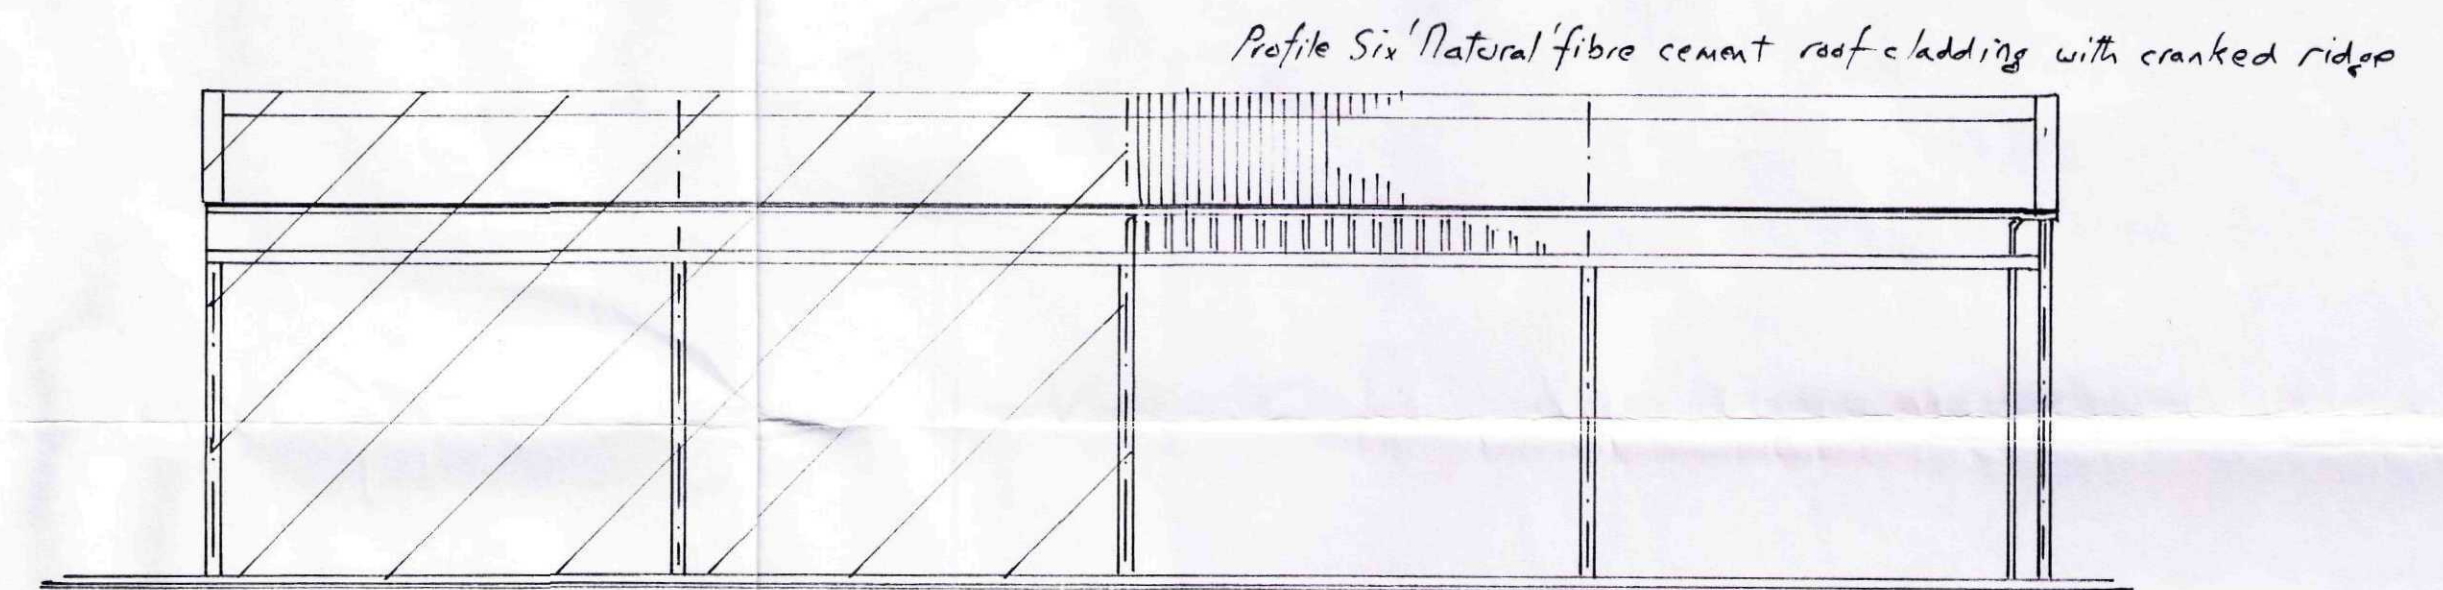

SIDE ELEVATION

Plastisol Box profile cladding 'olive green', down to galvanised valley gutter.

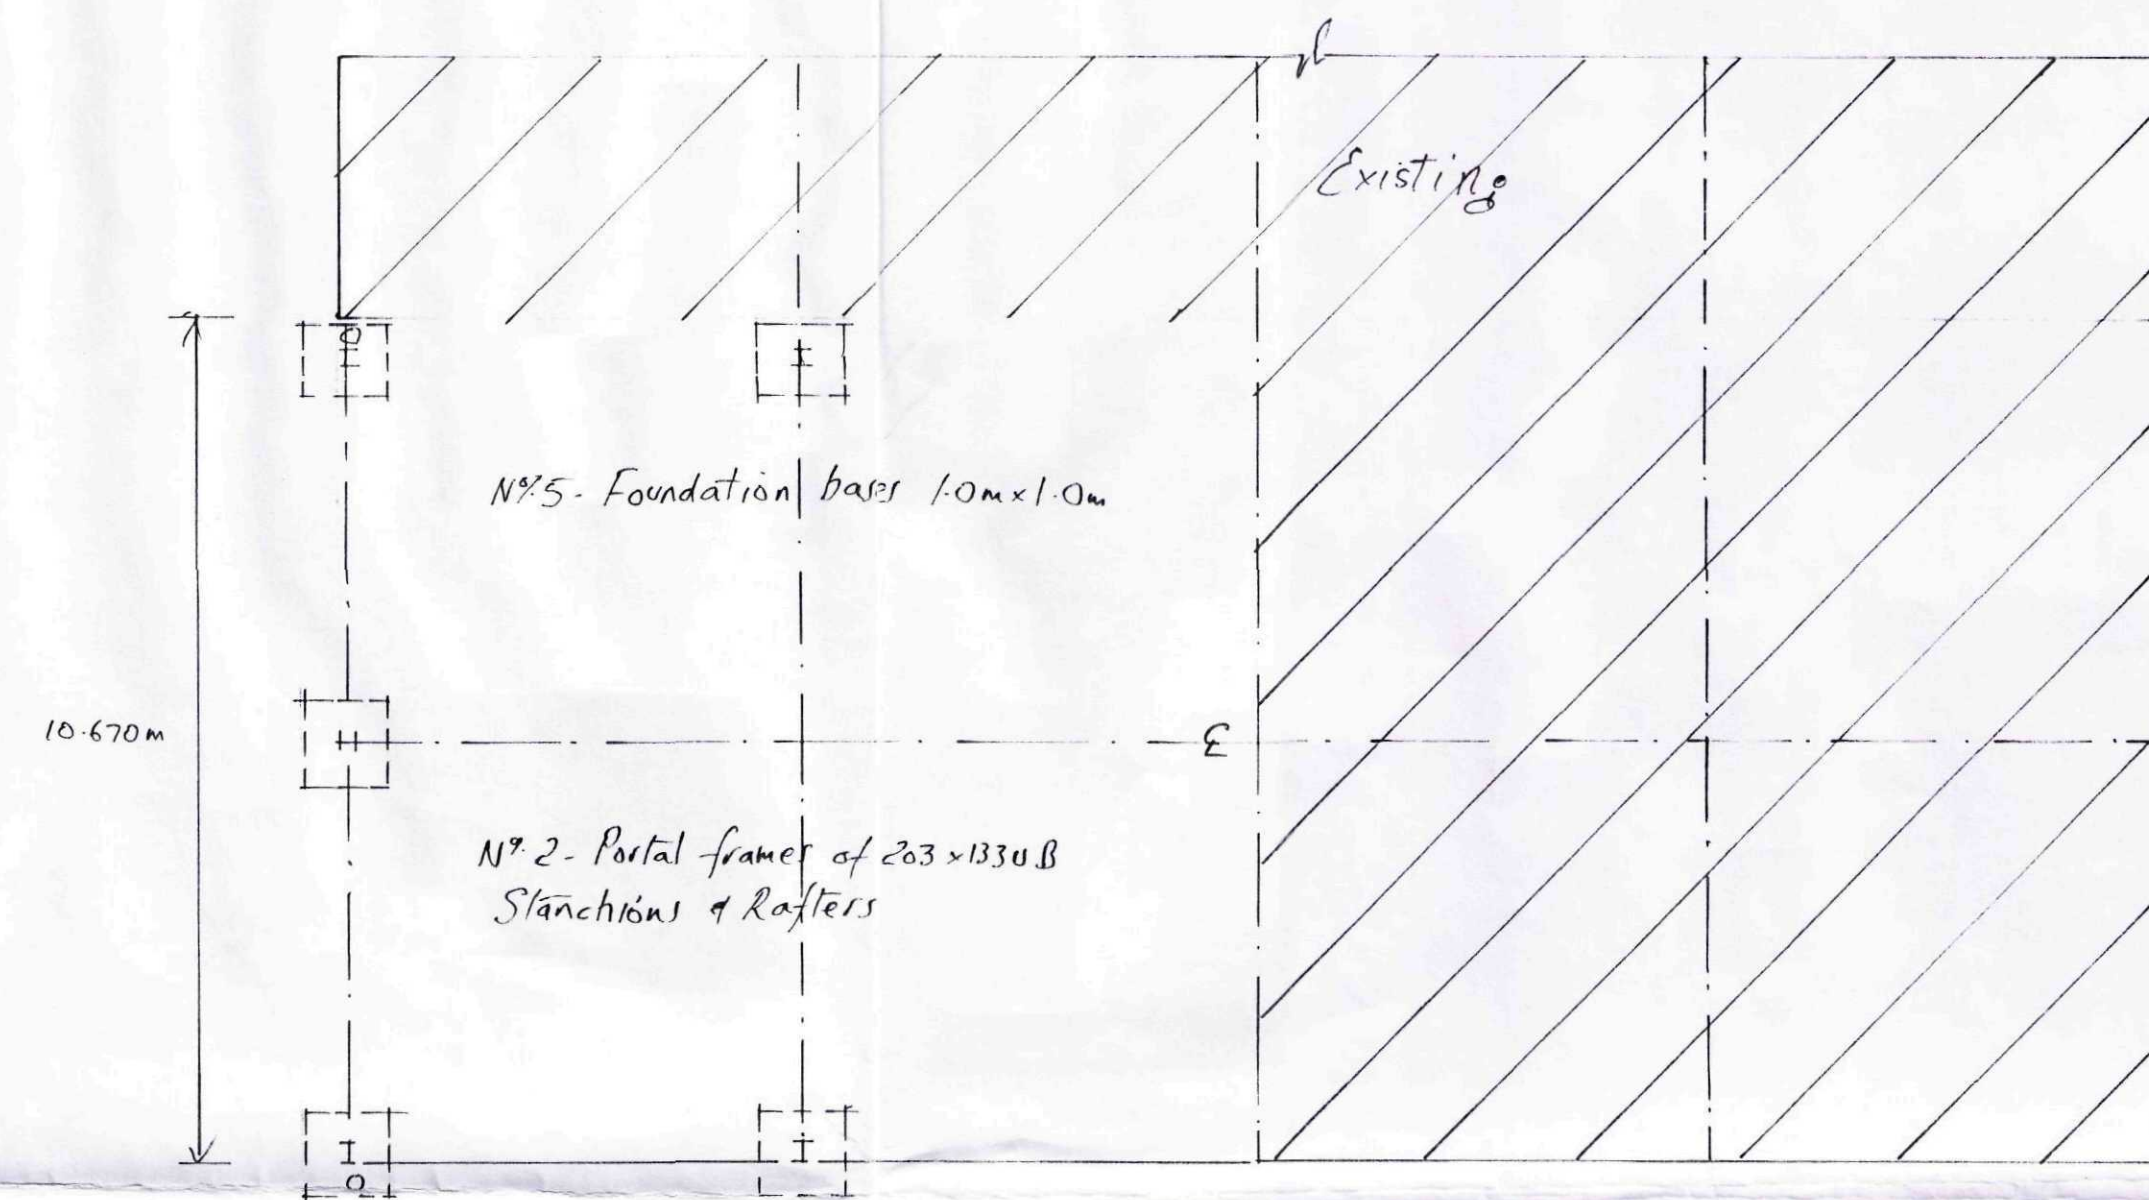

PLAN

PROPOSED END EXTENSION TO EXISTING BUILDING AT ROSE VILLA FARM,
GEDNEY, SPALDING, Lincs, FOR A. PALMER ESQ.

DATE: 26-02-09

SCALE: 1:100

DRAWN: L.

SHDC
Planning & Development
- 5 MAR 2009
Ref: 0159/09

**DETERMINED
PLAN**