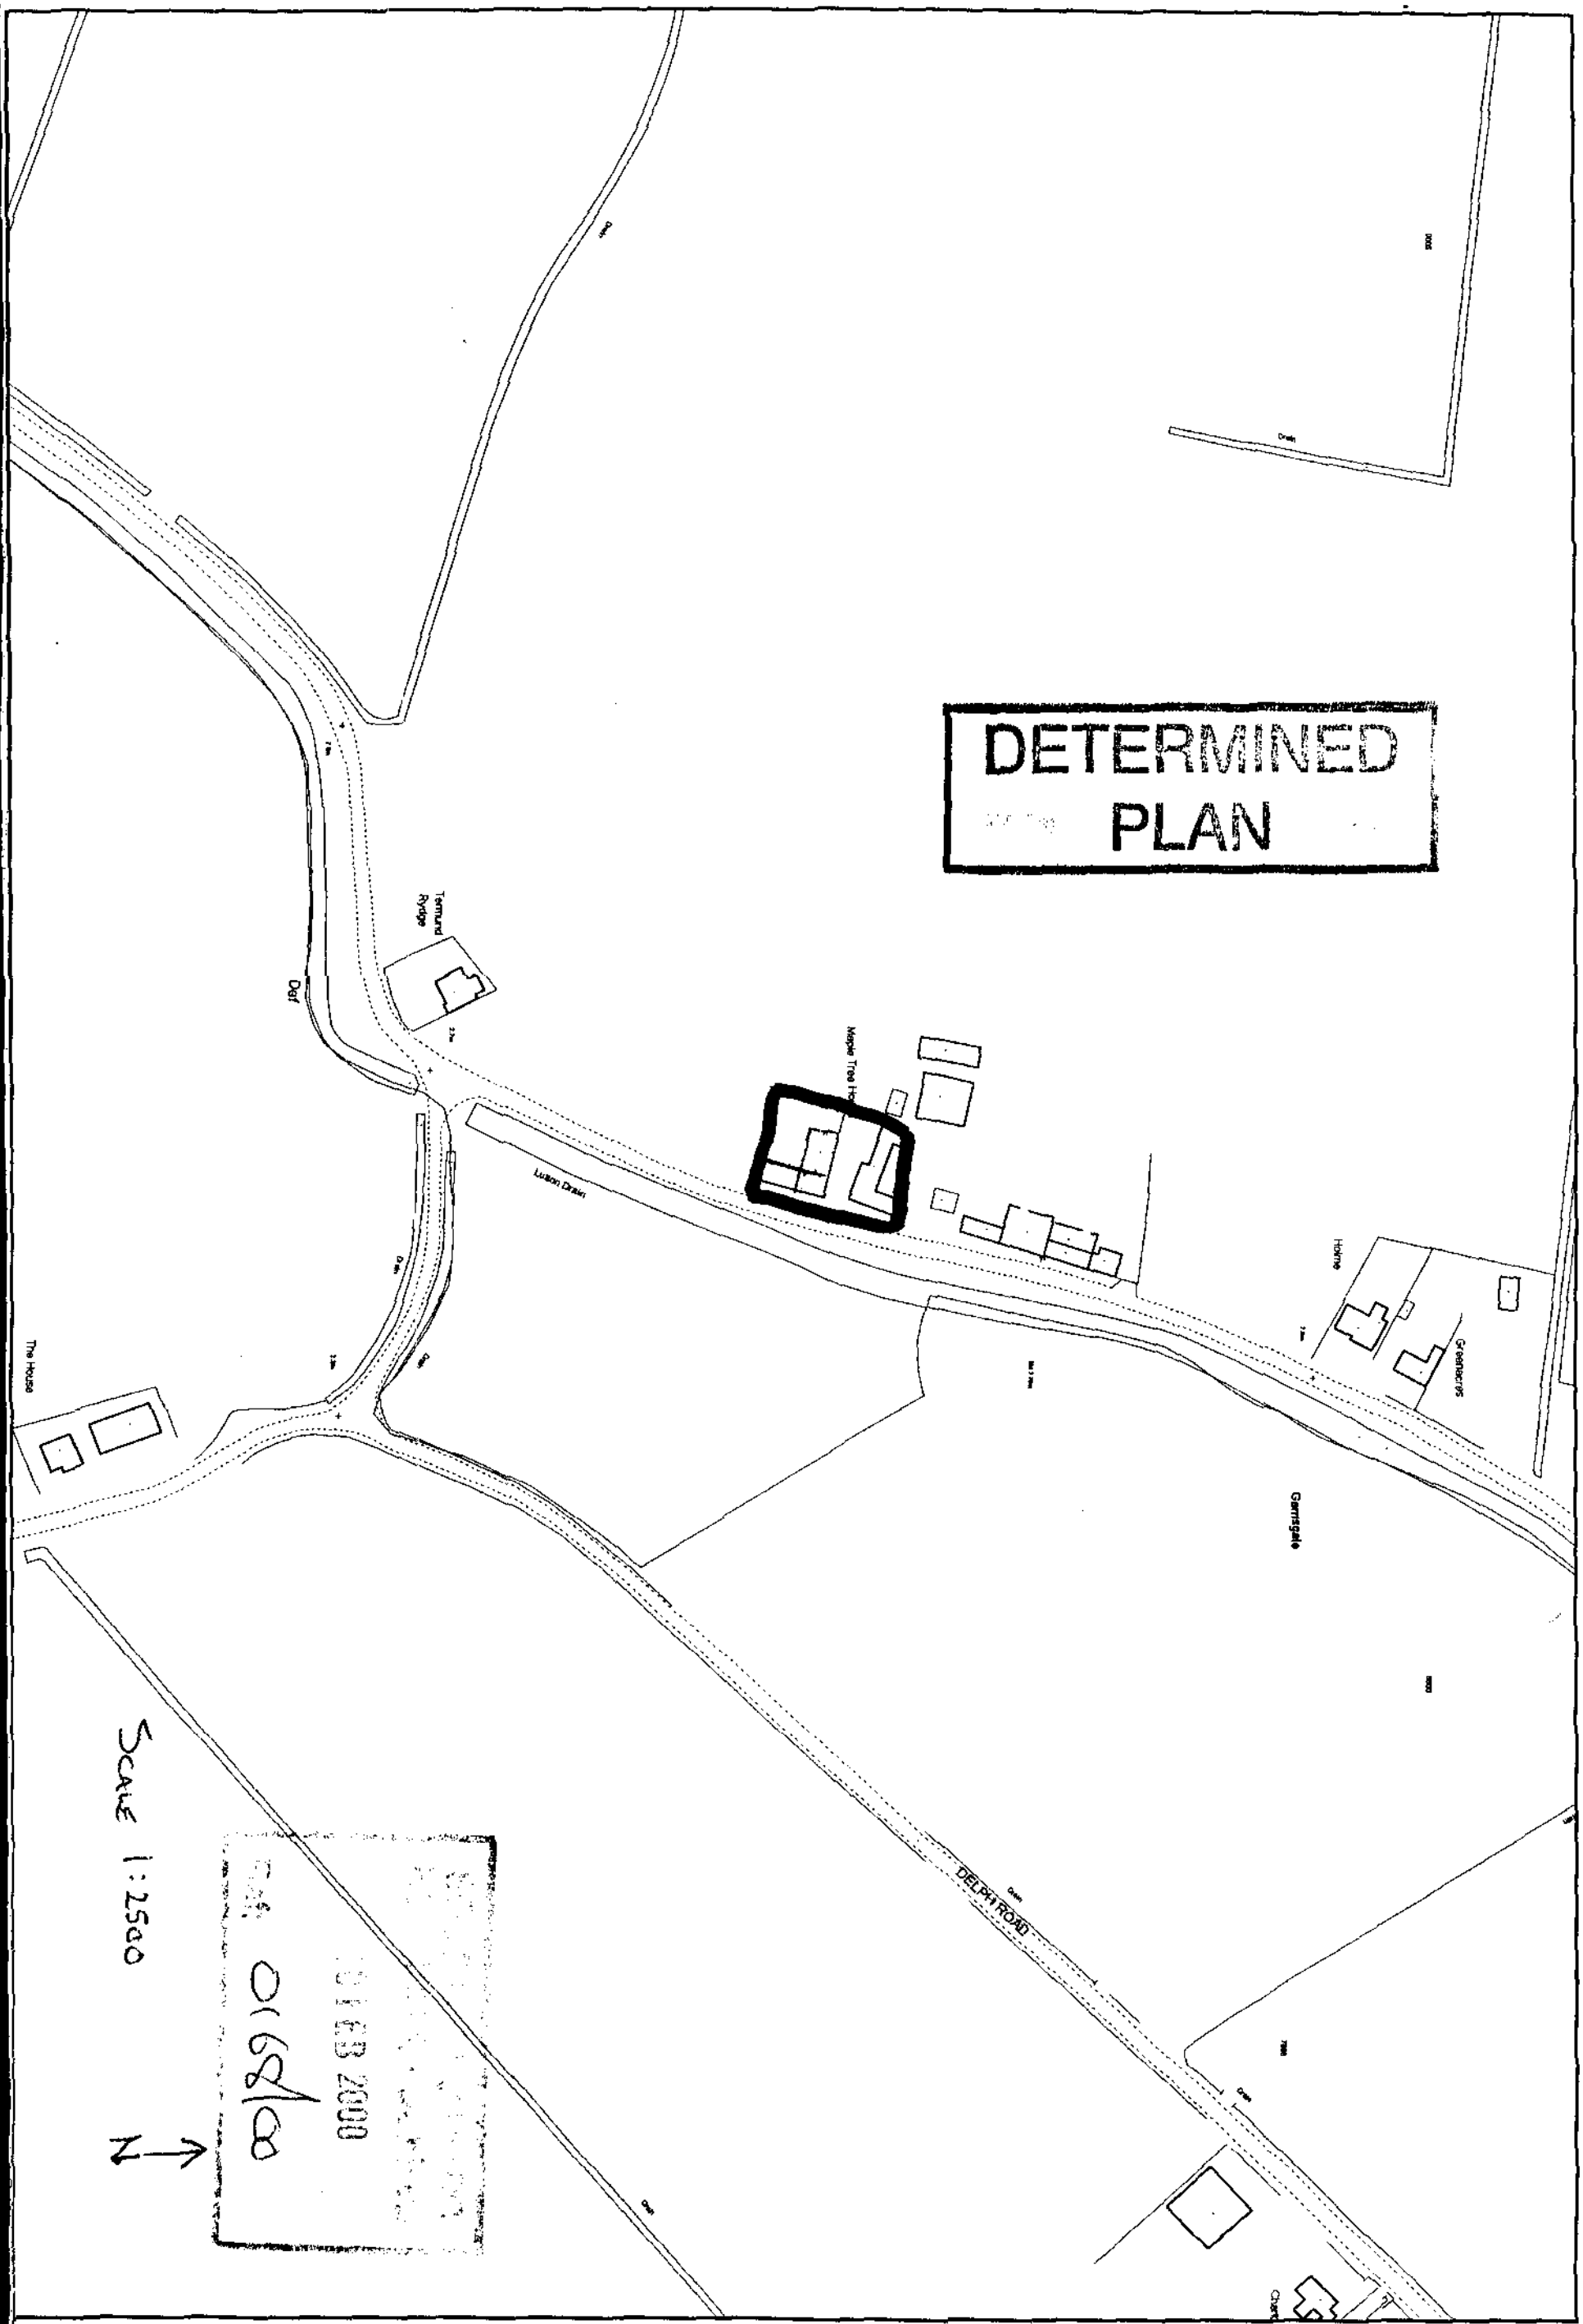

DETERMINED
PLAN
DELPH ROAD
Scale 1:2500
10 FEB 2000