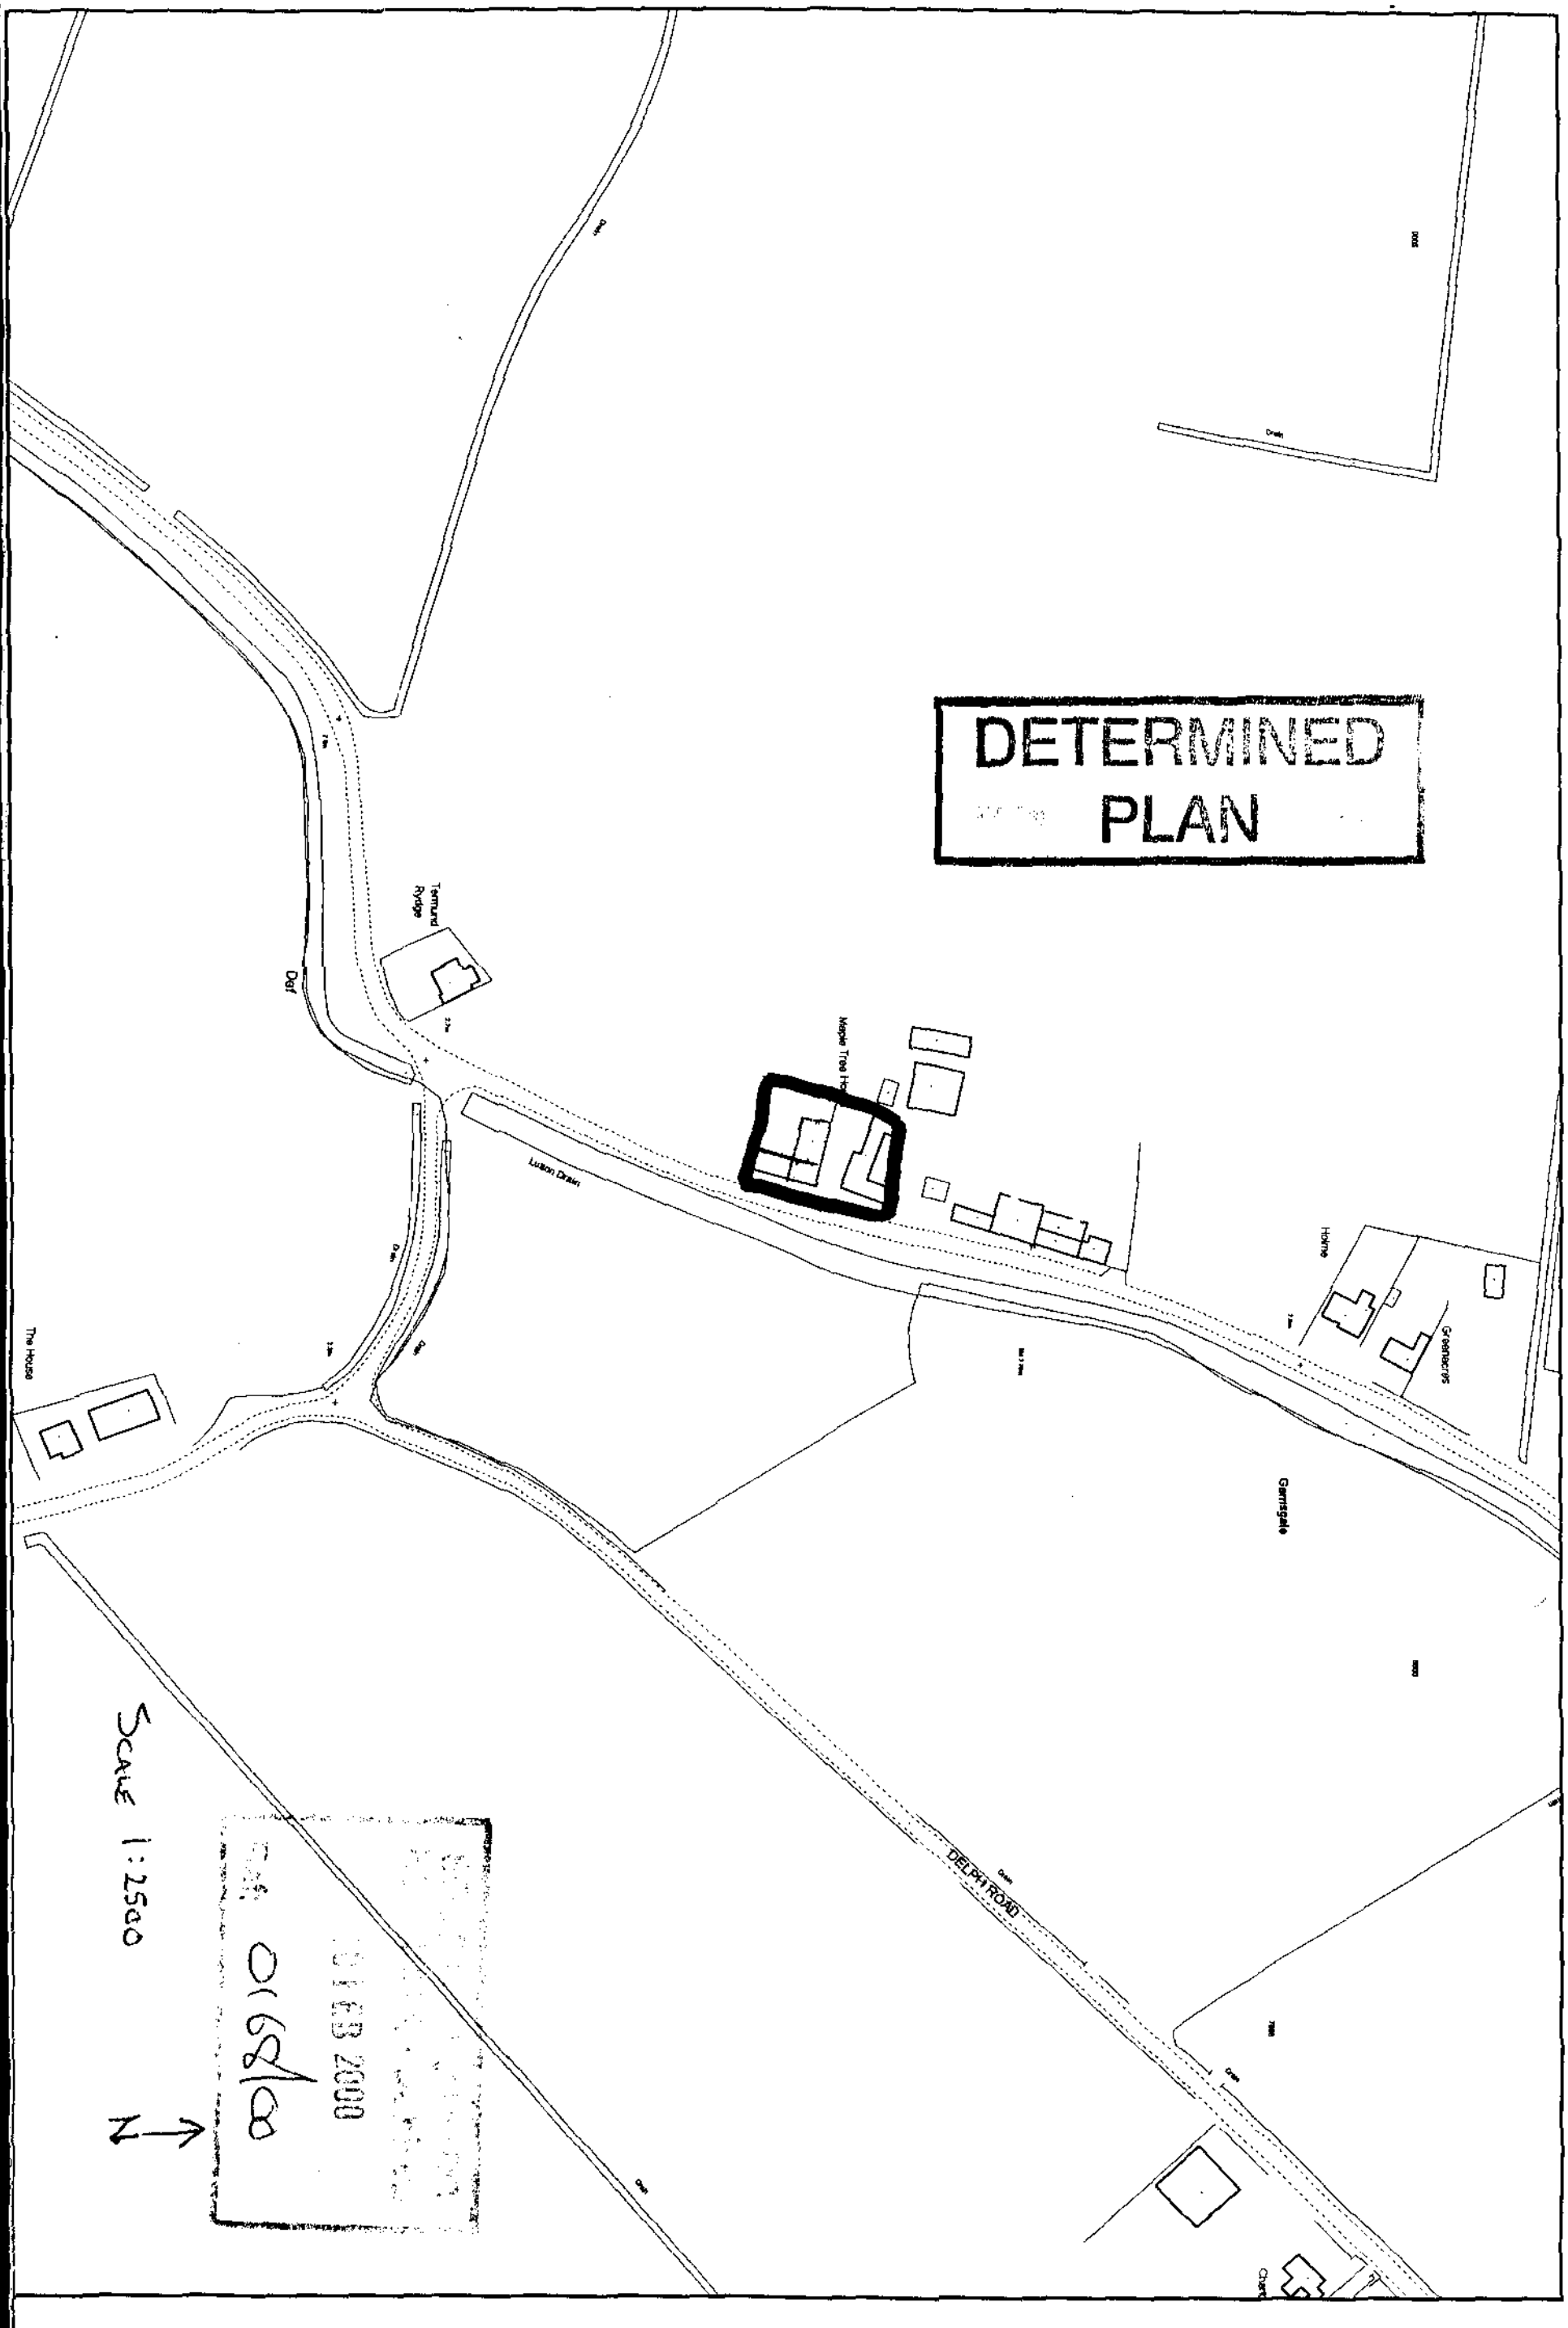

DETERMINED
PLAN
DELPH ROAD
Drain
The House
Holme
Greenacres
SCALE 1:2500
10 FEB 2000