
©Design Copyright reserved. Written consent must be obtained before copying or reproducing this drawing. Do not scale from this drawing, use dimensioned figures only. Contractors are responsible for taking and checking site dimensions. Any discrepancy must be reported to the designer immediately.



EXISTING FIRST FLOOR

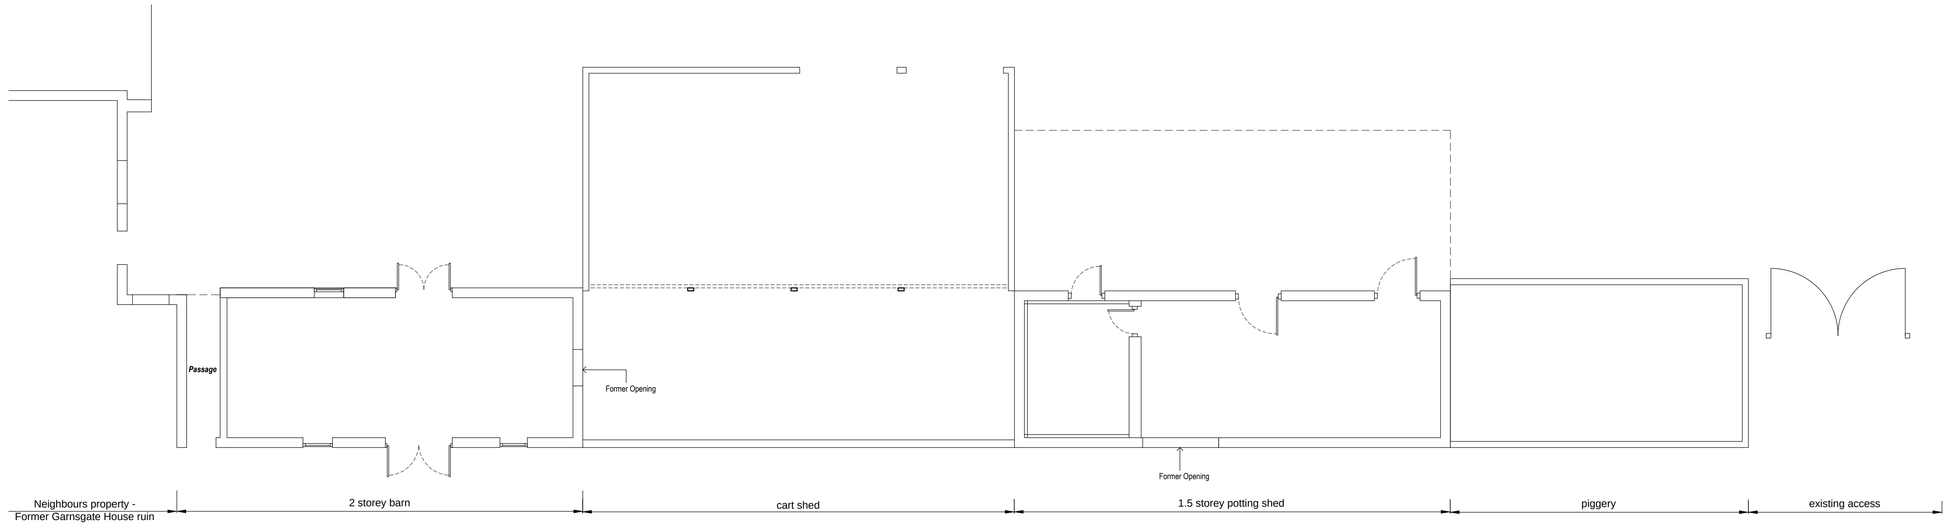

EXISTING GROUND FLOOR

Mr & Mrs L Russell

Scale 1:100@A1

Project
Maple Tree Farm Buildings
Lutton Garnsgate
Long Sutton
Lincolnshire
PE12 9JP

Date Oct 2015

Drawing No. AR1000

Title
Existing Floor Layouts

Revision