
Heather House,Churchgate,Gedney.PE120BZ

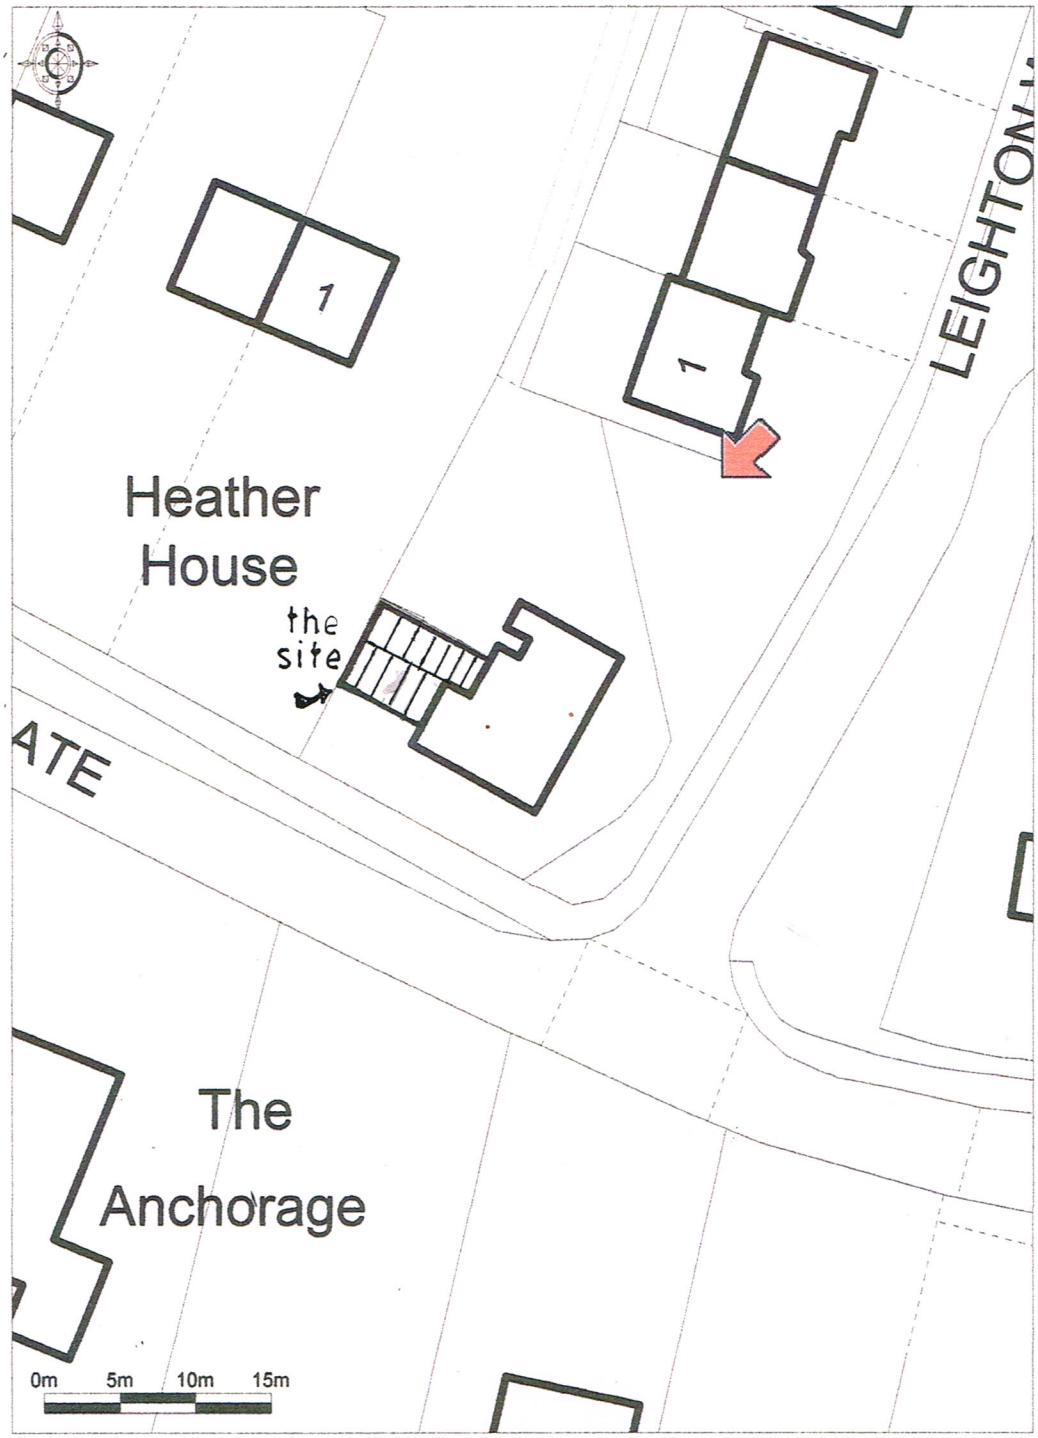

Promap
LANDMARK INFORMATION GROUP
Ordnance Survey © Crown Copyright 2018. All rights reserved.
Licence number 100022432. Plotted Scale - 1:500

887/3