




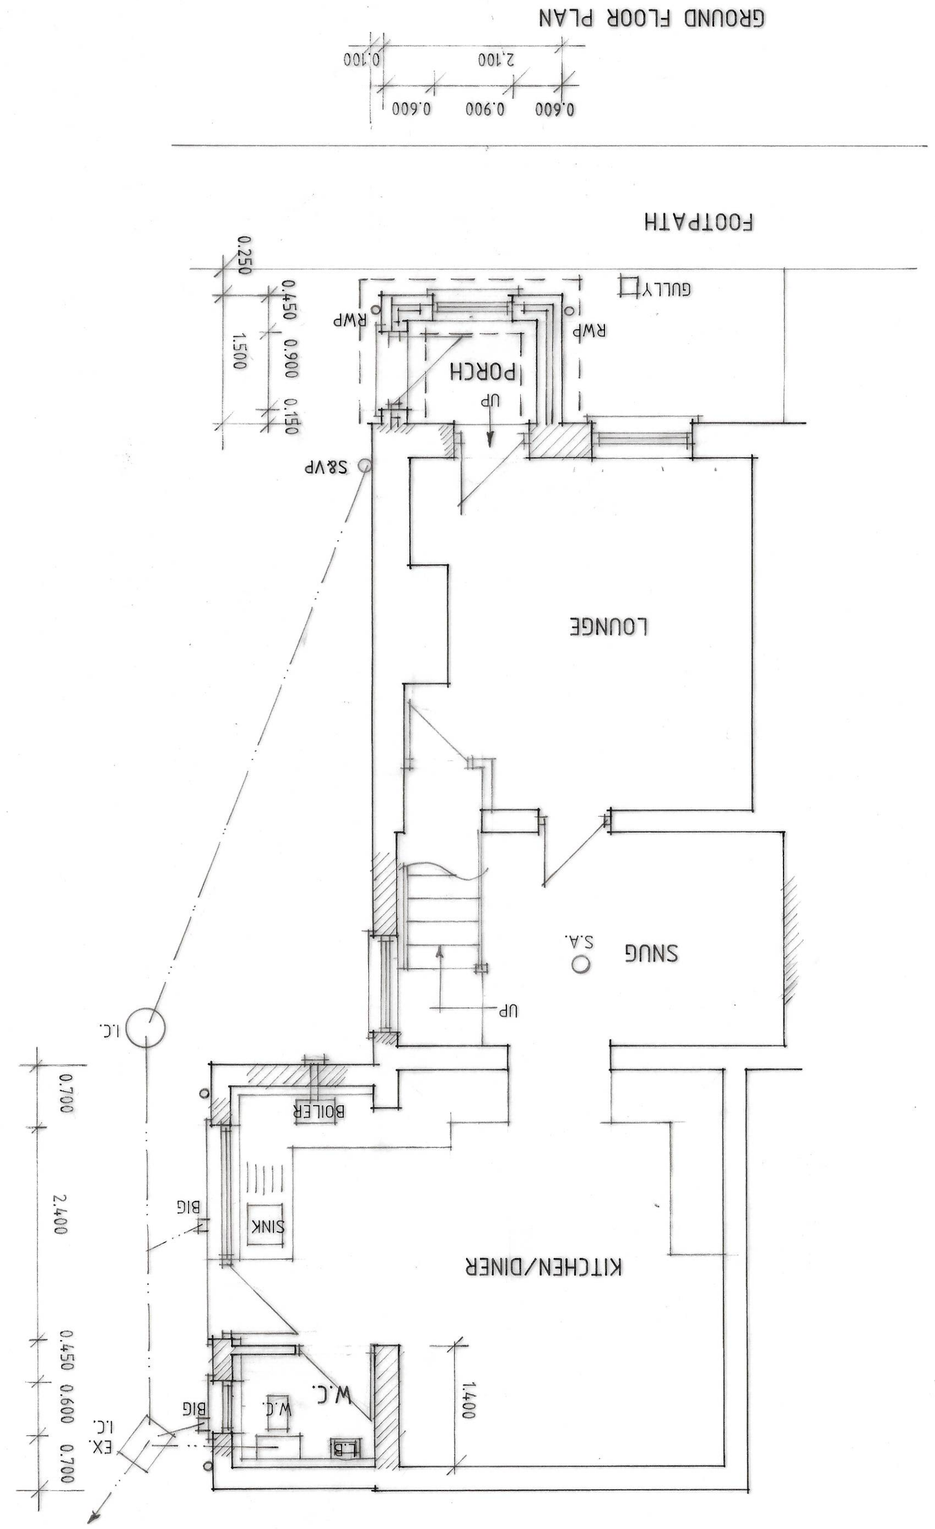


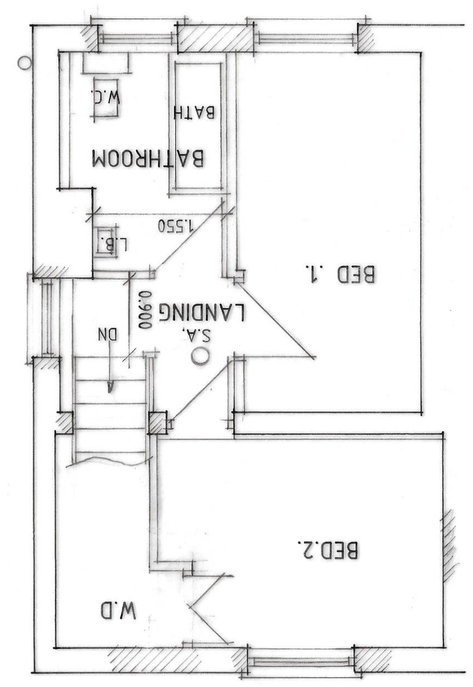

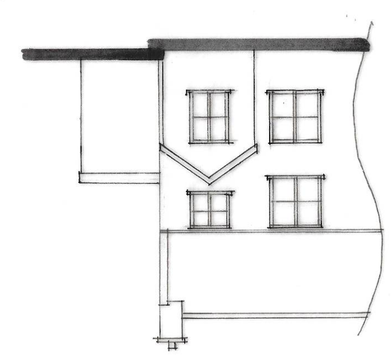

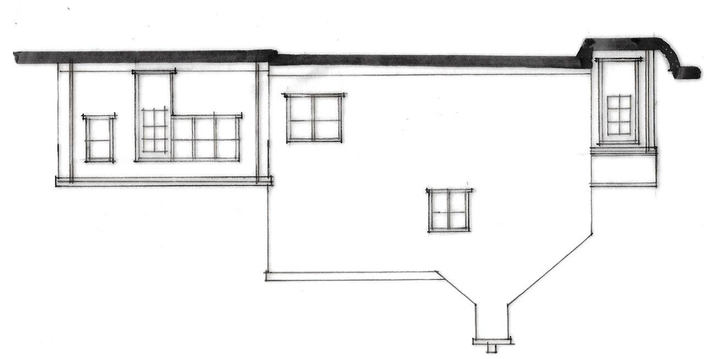

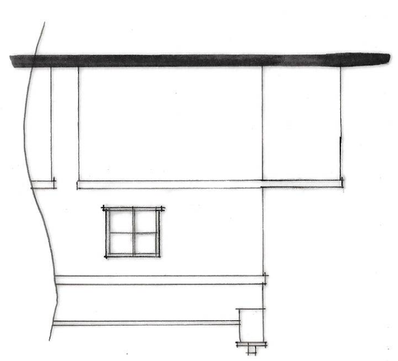

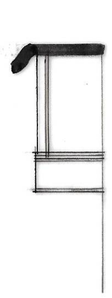

PROPOSED EXTENSION &
ALTERATIONS AT 23 MAIN
STREET, GEDNEY DYKE
FOR

MRS. F. DOWDEN-STENNINGS.

PLAN AS PROPOSED

1:50 1:100 SD17-037/2

NOV-17 | B.GILHAM.

A - INF. ADDED - 6.2.18

Status
DESIGN
CONSULTANTS IN ARCHITECTURE & PLANNING

2 Edinburgh Walk, Holbeach,
Spalding, Lincs. PE12 7AP
Tel: 01406 426343 Fax: 01406 490702