
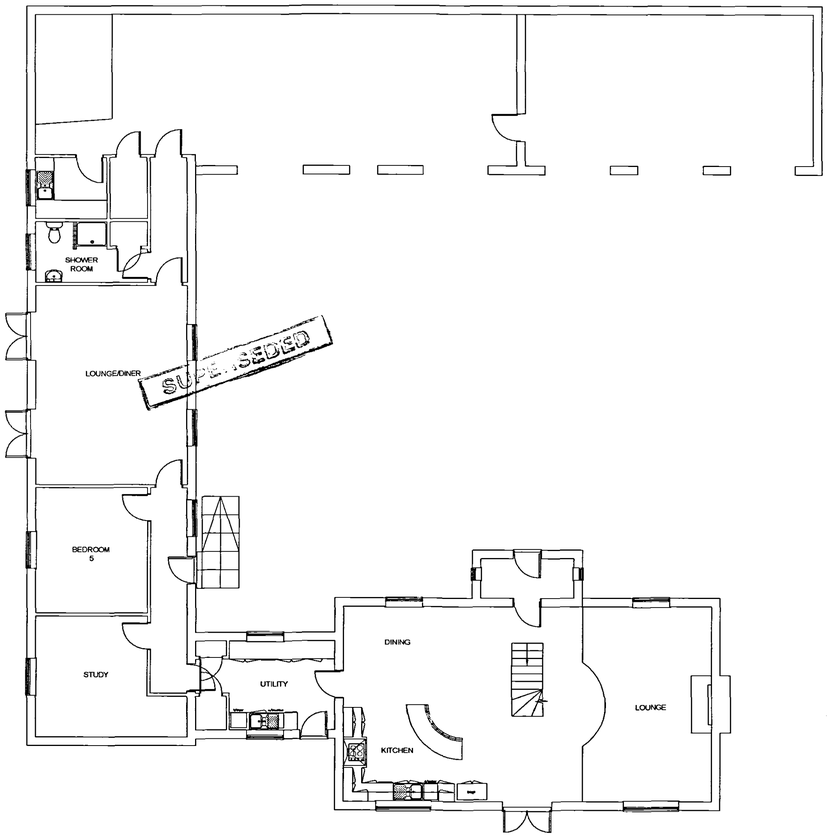


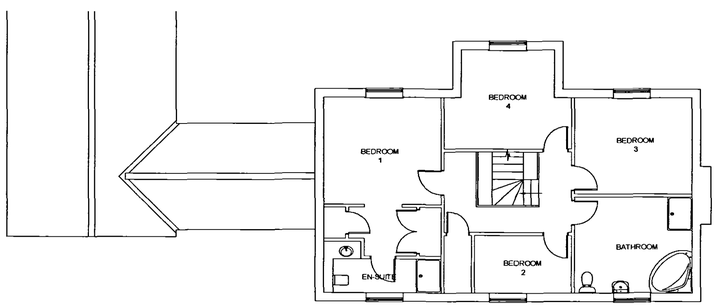

SUPERSEDED

PROJECT:
PROPOSED DWELLING AND OUTBUILDINGS
BLACK BARN COTTAGE
BLACK BARN
GEDNEY DROVE END
SPALDING
PE12 9NE

STOKE PLANNING & DEVELOPMENT
13 FEB 2004
Ref. 0194/04

DRAWING:
PROPOSED PLANS 188:1

SCALE:1:100 DATE: 01/02/04 DRAWN: L.S.H

H.A ARCHITECTURAL SERVICES
2 The Maltings - First Drift - Wothorpe
Stamford - PE9 3JE
Tel: 01780 759120 - Fax: 01780 759120