
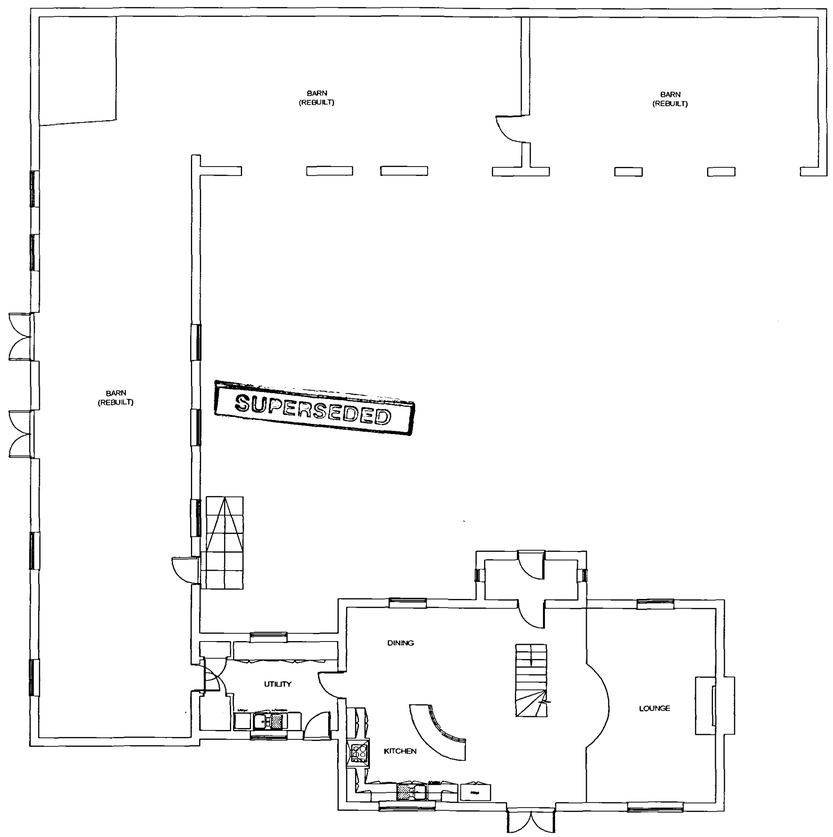


SUPERSEDED

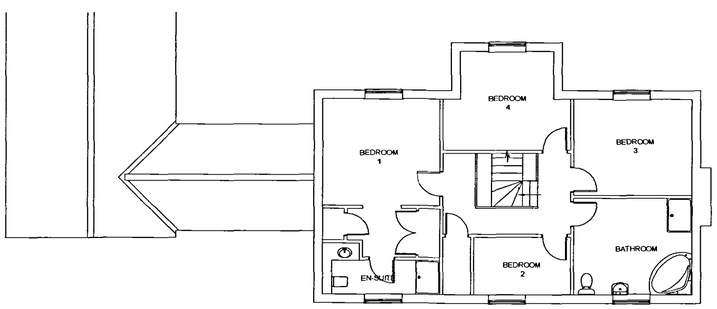

SUPERSEDED

AMENDED PLAN
Ref.

RECEIVED
05 APR 2004
Ref 196/04

PROJECT:
PROPOSED DWELLING AND
OUTBUILDINGS
BLACK BARN COTTAGE
BLACK BARN
GEDNEY DROVE END
SPALDING
PE12 9NE

DRAWING:
PROPOSED PLANS 188:1A

SCALE:1:100 DATE: 31/03/04 DRAWN: L.S.H

H.A ARCHITECTURAL SERVICES
2 The Maltings - First Drift - Wothorpe
Stamford - PE9 3JE
Tel: 01780 759120 - Fax: 01780 759120